

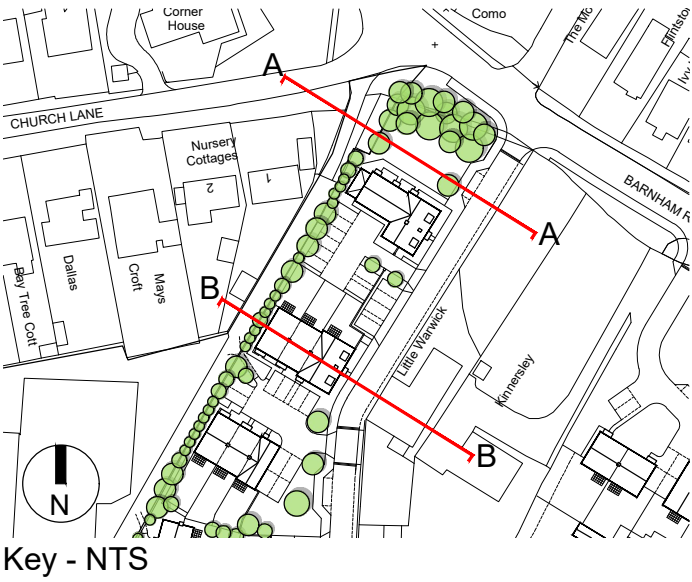


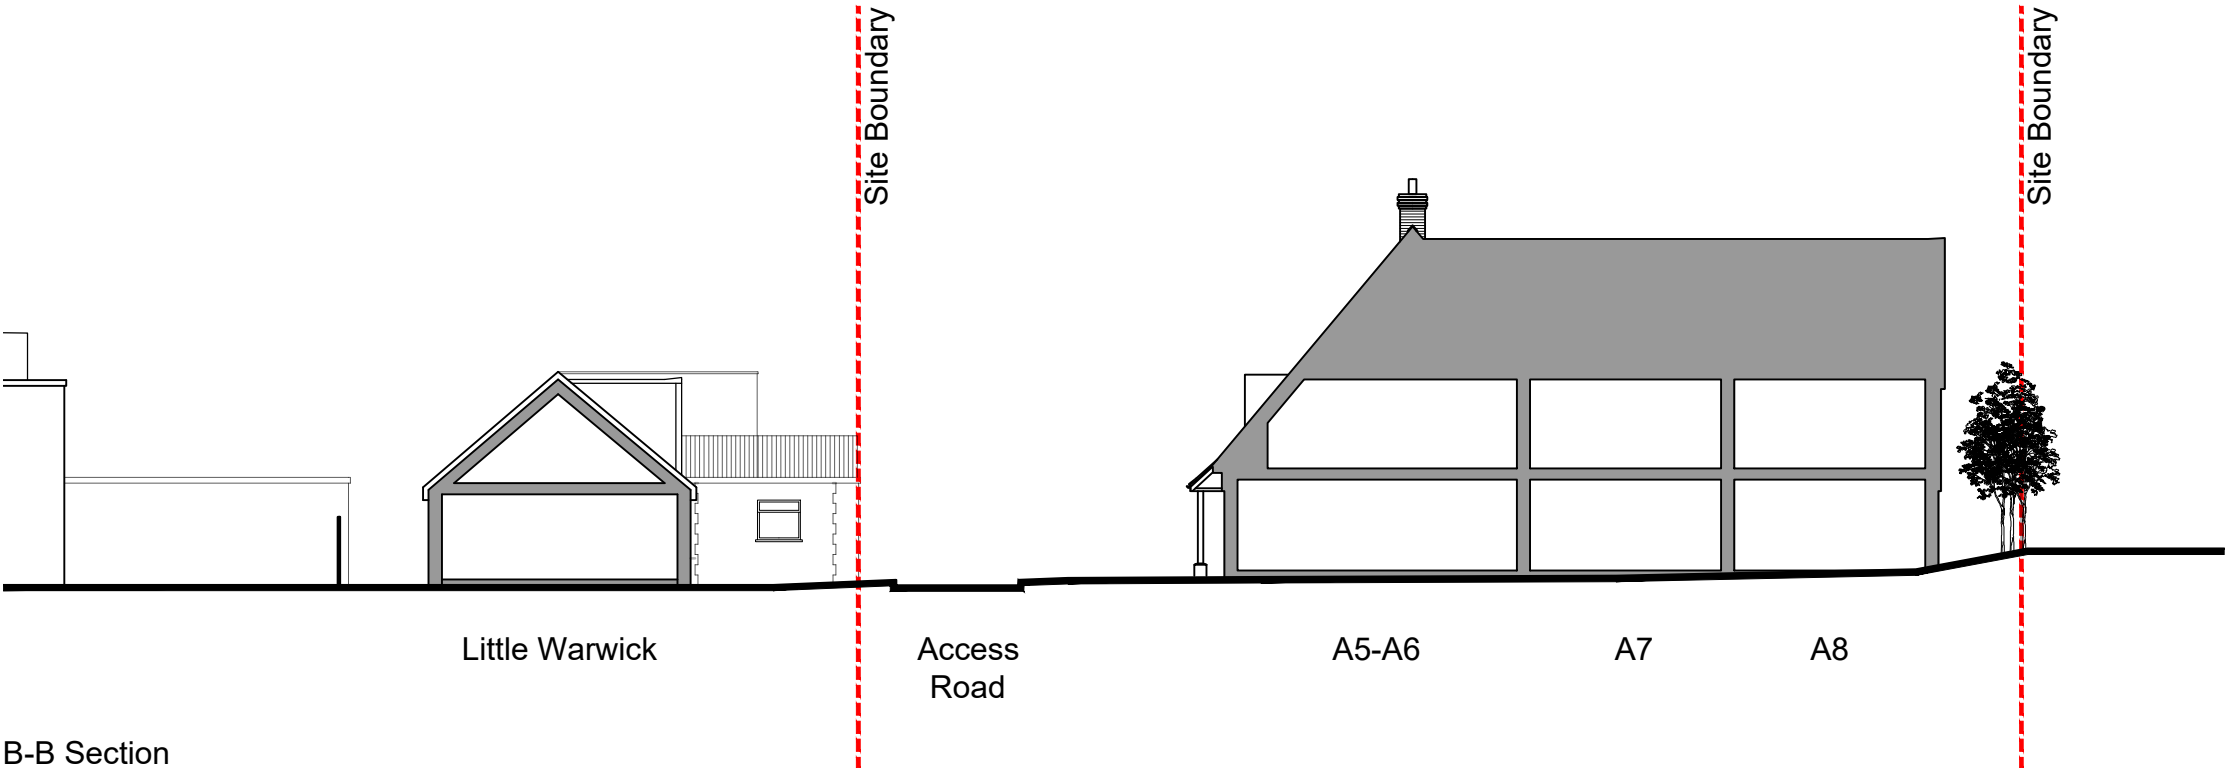

| Rev | Date | Revision Details | Dr | Ch |
|-----|------|------------------|----|----|
|-----|------|------------------|----|----|

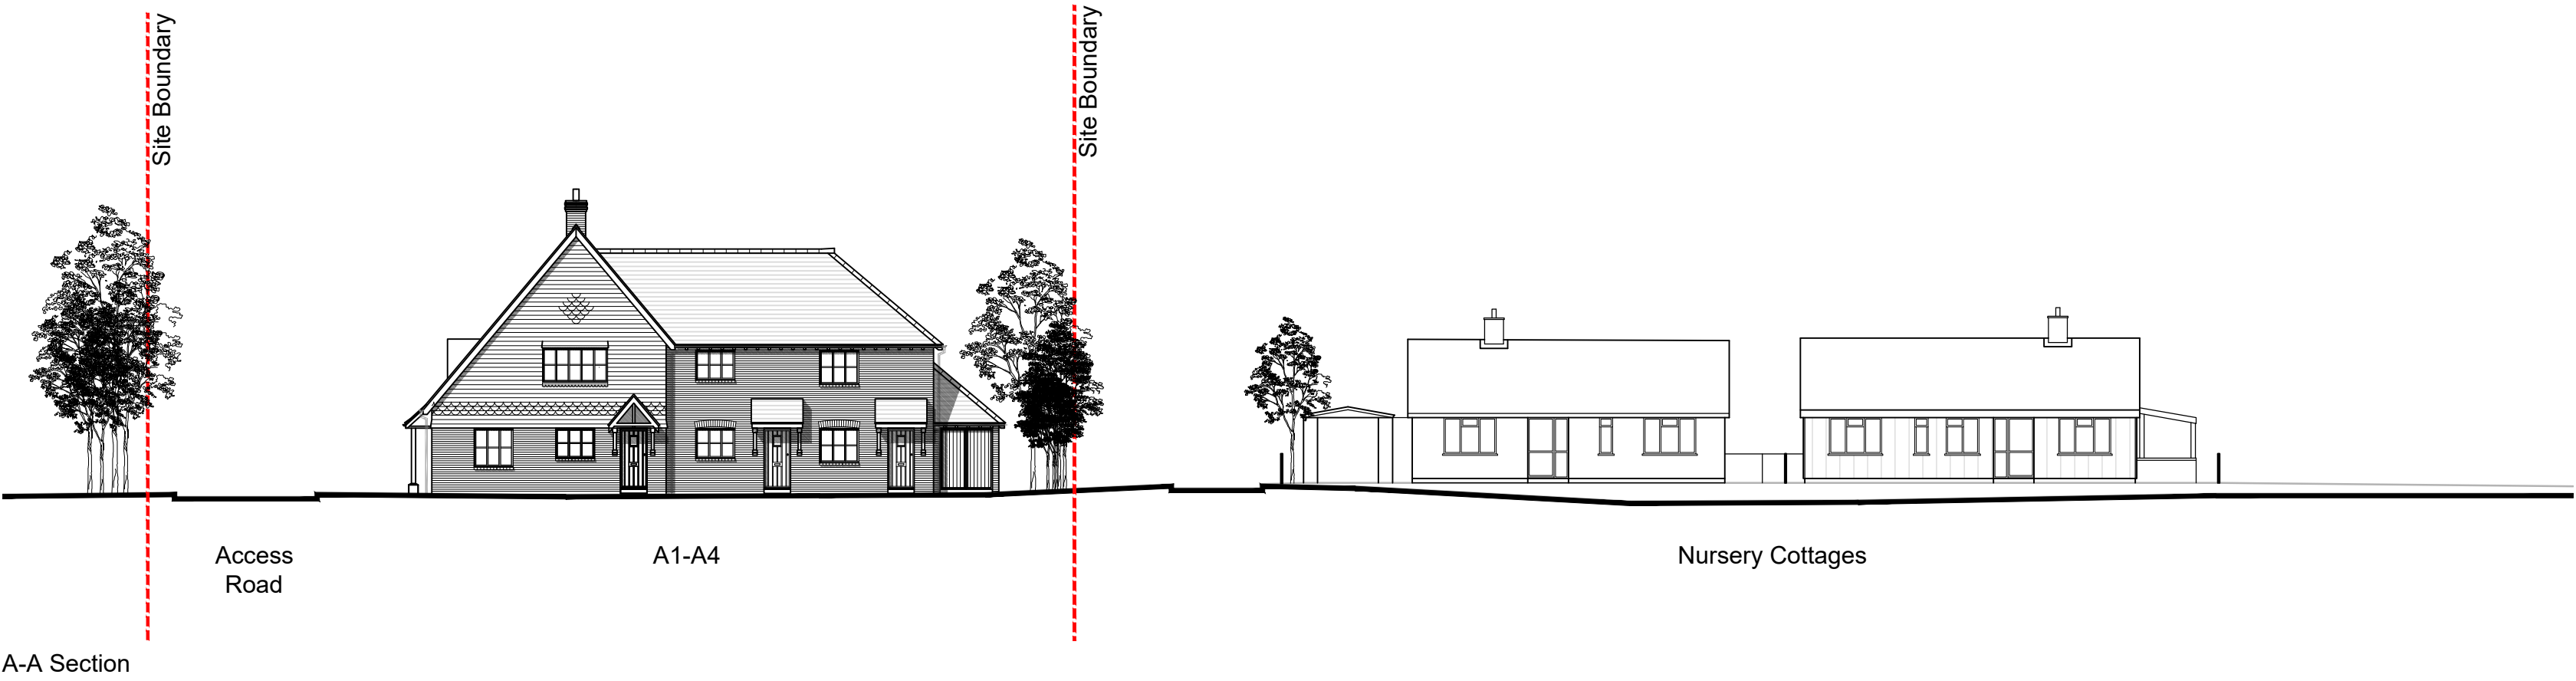

**London:** 76 Great Suffolk Street  
London, SE1 0BL  
T 0207 928 2773 E london@eearchitecture.com

**Sussex:** Brooklyn Chambers, 11 Goring Road  
Worthing, West Sussex, BN12 4AP  
T 01903 248777 E sussex@eearchitecture.com

**Bristol:** Westworks, Colston Tower  
Colston Street, Bristol, BS1 4XE  
T 0117 214 1101 E bristol@ecwestworks.com

**ECE Architecture**  
www.eearchitecture.com

Client's Name  
**Landacre**

Job Title  
**Warwick Nursery, Barnham Road,  
Eastergate**

Drawing Title  
**Site Sections**

Scale  
**1:200 @ A2**



| Drawn | Checked | Date     |
|-------|---------|----------|
| GP    | SLG     | 11.09.20 |

| Job No | Drawing No | Rev |
|--------|------------|-----|
| 6710   | PL-010     | -   |

Status  
**APPROVAL**