KEY:

Private Catchment Area +10%cc

Shared Catchment Area

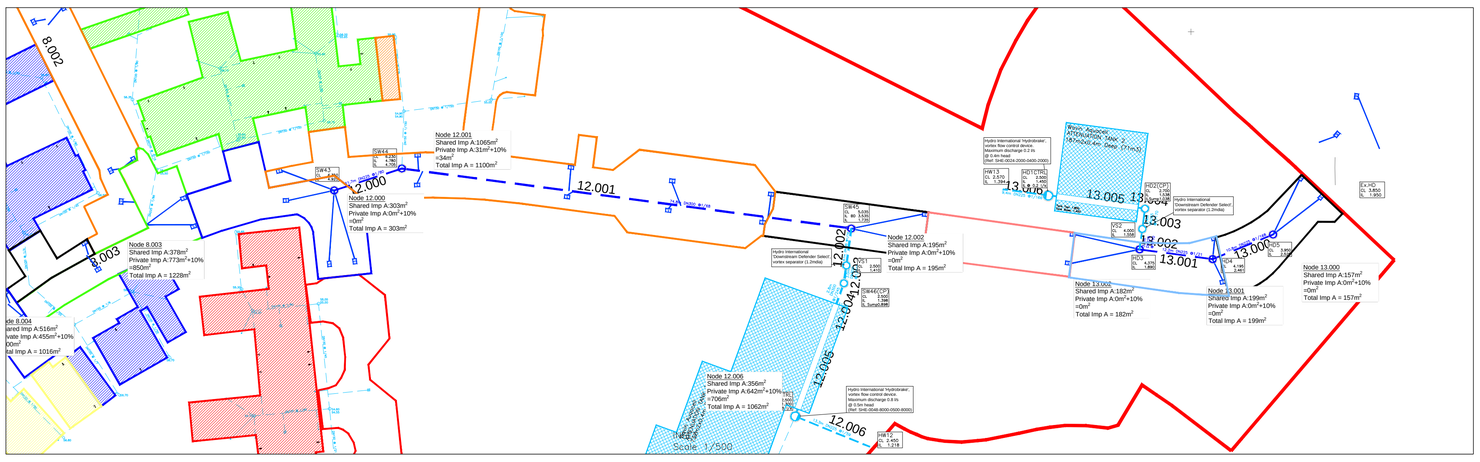

REV. No.	DATE	DESCRIPTION	DRAWN	CHECKED
P3	20.11.24	Updated to suit revised areas.	CP	TC
P2	15.07.24	Updated to suit revised areas.	CP	TC
P1	19.01.24	First Issue.	CP	TC

Client: BARRATT DEVELOPMENTS PLC

Project: Tars Farm, Barnham

Title: Impermebale Catchment Plan

MJA CONSULTING
CIVIL & STRUCTURAL ENGINEERS
Ipsum Court, 24 The Quadrant,
Abingdon Science Park, Abingdon
Oxon, OX14 3YS
Tel: 01235 555173
Email: mail@mjaconsulting.co.uk

Scale: 1:500 @ A0 | Status: FOR INFORMATION

Drawn: CP | Project Engineer: TC | MJA Project No: 6838 | Date: 01/2024

Drawing Number: 6838-MJA-SW-XX-DR-C-205 | Rev: P3

© This drawing is the copyright of Michael A Jennings Associates Limited and may not be copied, altered or reproduced in any way without their permission.