KEY:

100y+45%cc flood volumes and flow route

Exceedance Flow Direction

Flood Volume accumulating at Low point in road

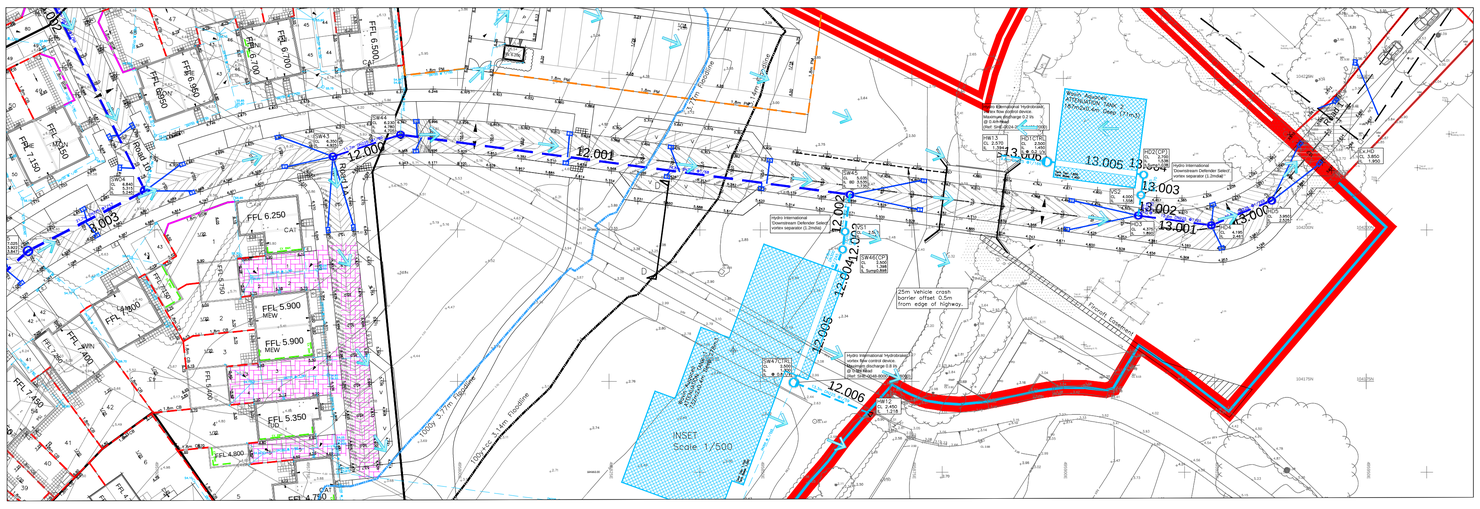

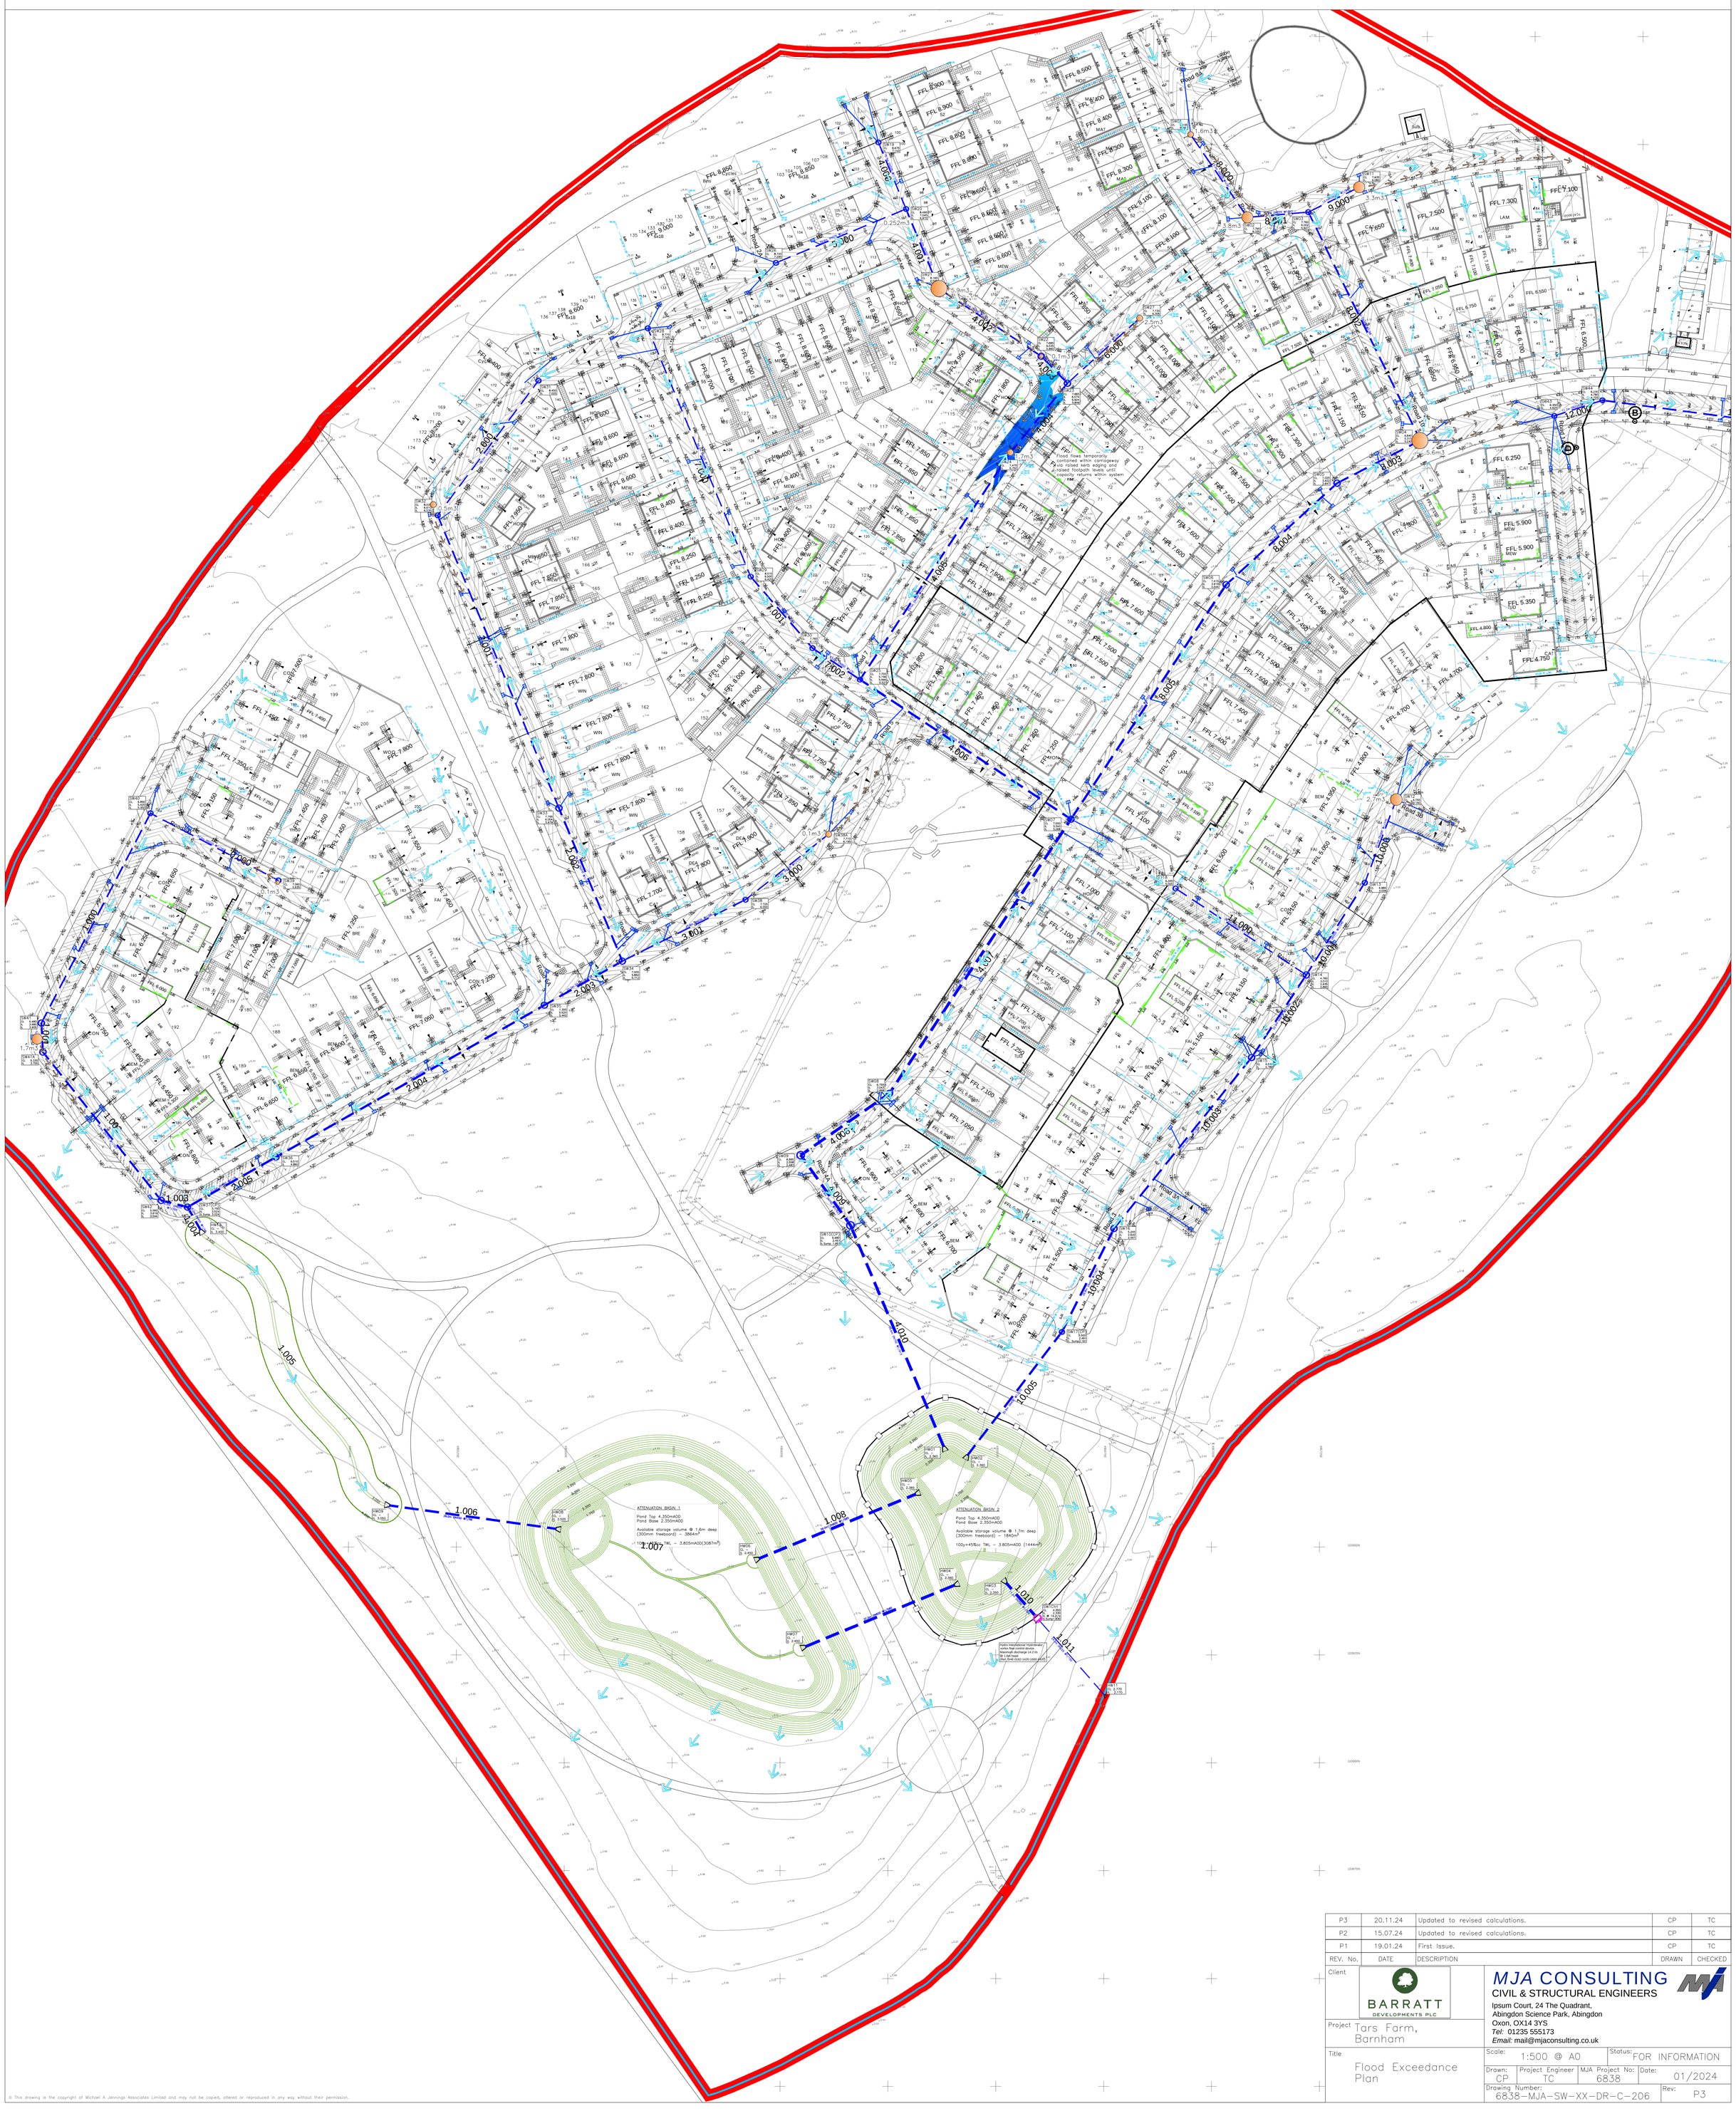

REV. No.	DATE	DESCRIPTION	DRAWN	CHECKED
P3	20.11.24	Updated to revised calculations.	CP	TC
P2	15.07.24	Updated to revised calculations.	CP	TC
P1	19.01.24	First Issue.	CP	TC

Client: BARRATT DEVELOPMENTS PLC

Project: Tars Farm, Barnham

Title: Flood Exceedance Plan

MJA CONSULTING
CIVIL & STRUCTURAL ENGINEERS
Ipsum Court, 24 The Quadrant,
Abingdon Science Park, Abingdon
Oxon, OX14 3YS
Tel: 01235 555173
Email: mail@mjaconsulting.co.uk

Scale: 1:500 @ A0 | Status: FOR INFORMATION

Drawn: CP | Project Engineer: TC | MJA Project No: 6838 | Date: 01/2024

Drawing Number: 6838-MJA-SW-XX-DR-C-206 | Rev: P3

© This drawing is the copyright of Michael A Jennings Associates Limited and may not be copied, altered or reproduced in any way without their permission.