


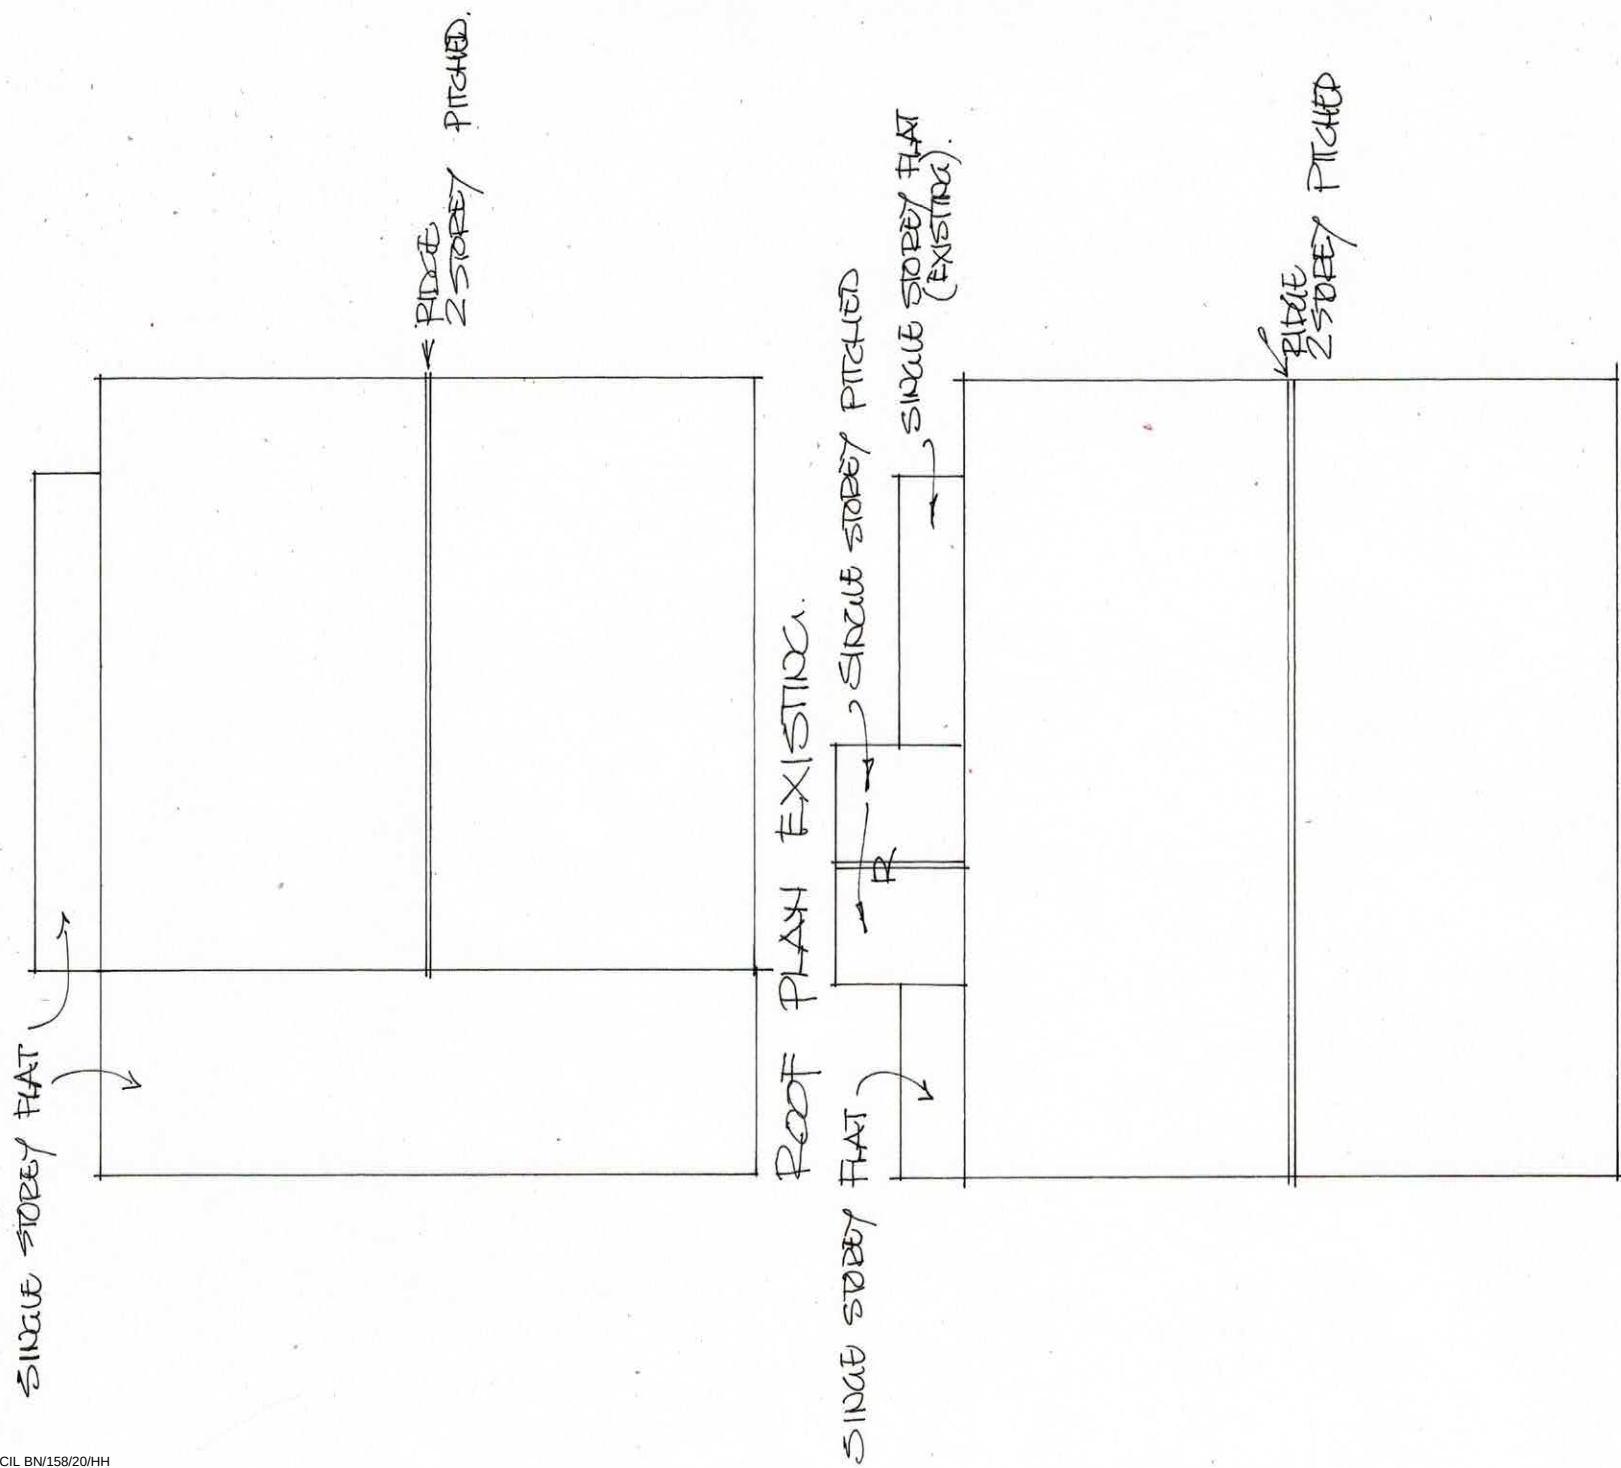

ROOF PLAN PROPOSED.
ROOF PLANS
ALTERATIONS AND EXTENSIONS
DEEP END
LAKE LANE
BARNHAM