


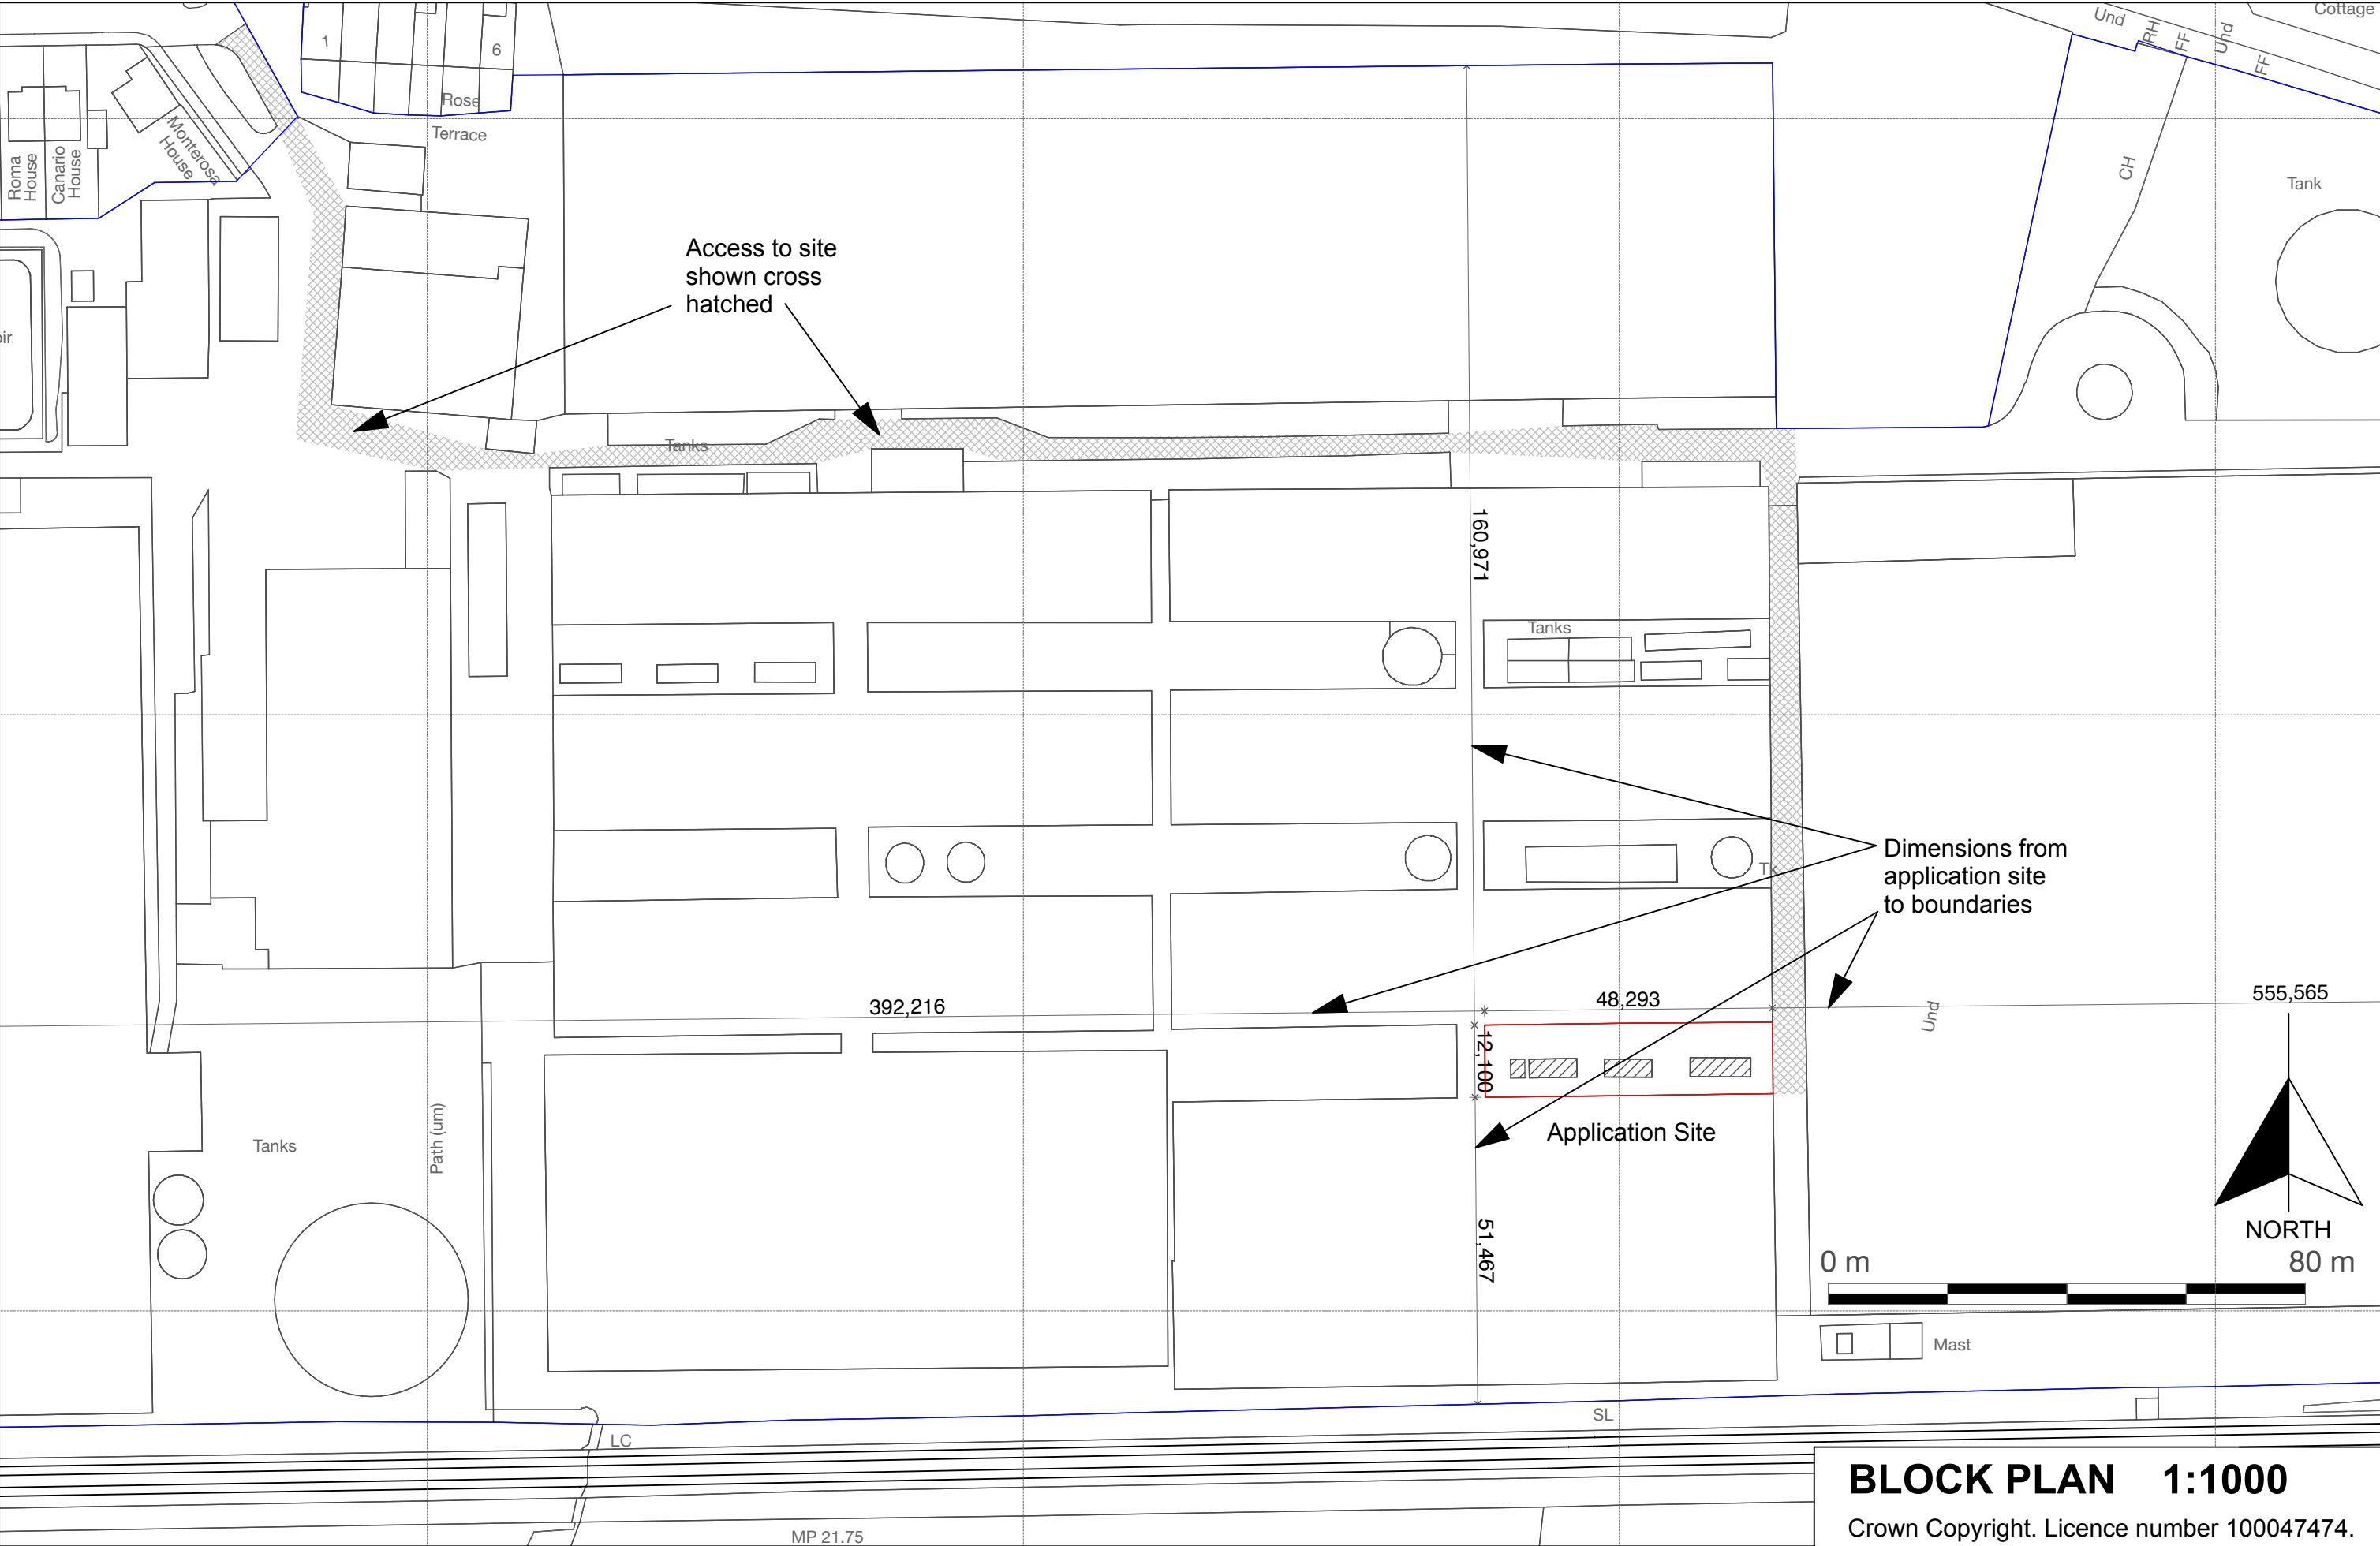

BLOCK PLAN 1:1000

Crown Copyright. Licence number 100047474.



Stuart Beckett, BSc (Hons) ICIOB
Architectural Technician
t: 07879 418520
e: beckettarchitectural@hotmail.com
www.beckettarchitectural.co.uk

Revisions:

Scheme **Eric Wall Nursery, Lake Lane, Barnham, PO22 0AD**
Title **Block Plan**

Drawn By **SRB**
Date **DEC 2020**
Date plotted **10/12/2020**

Scale **1:1000 @ A3**
Drawing Number **2029-002**