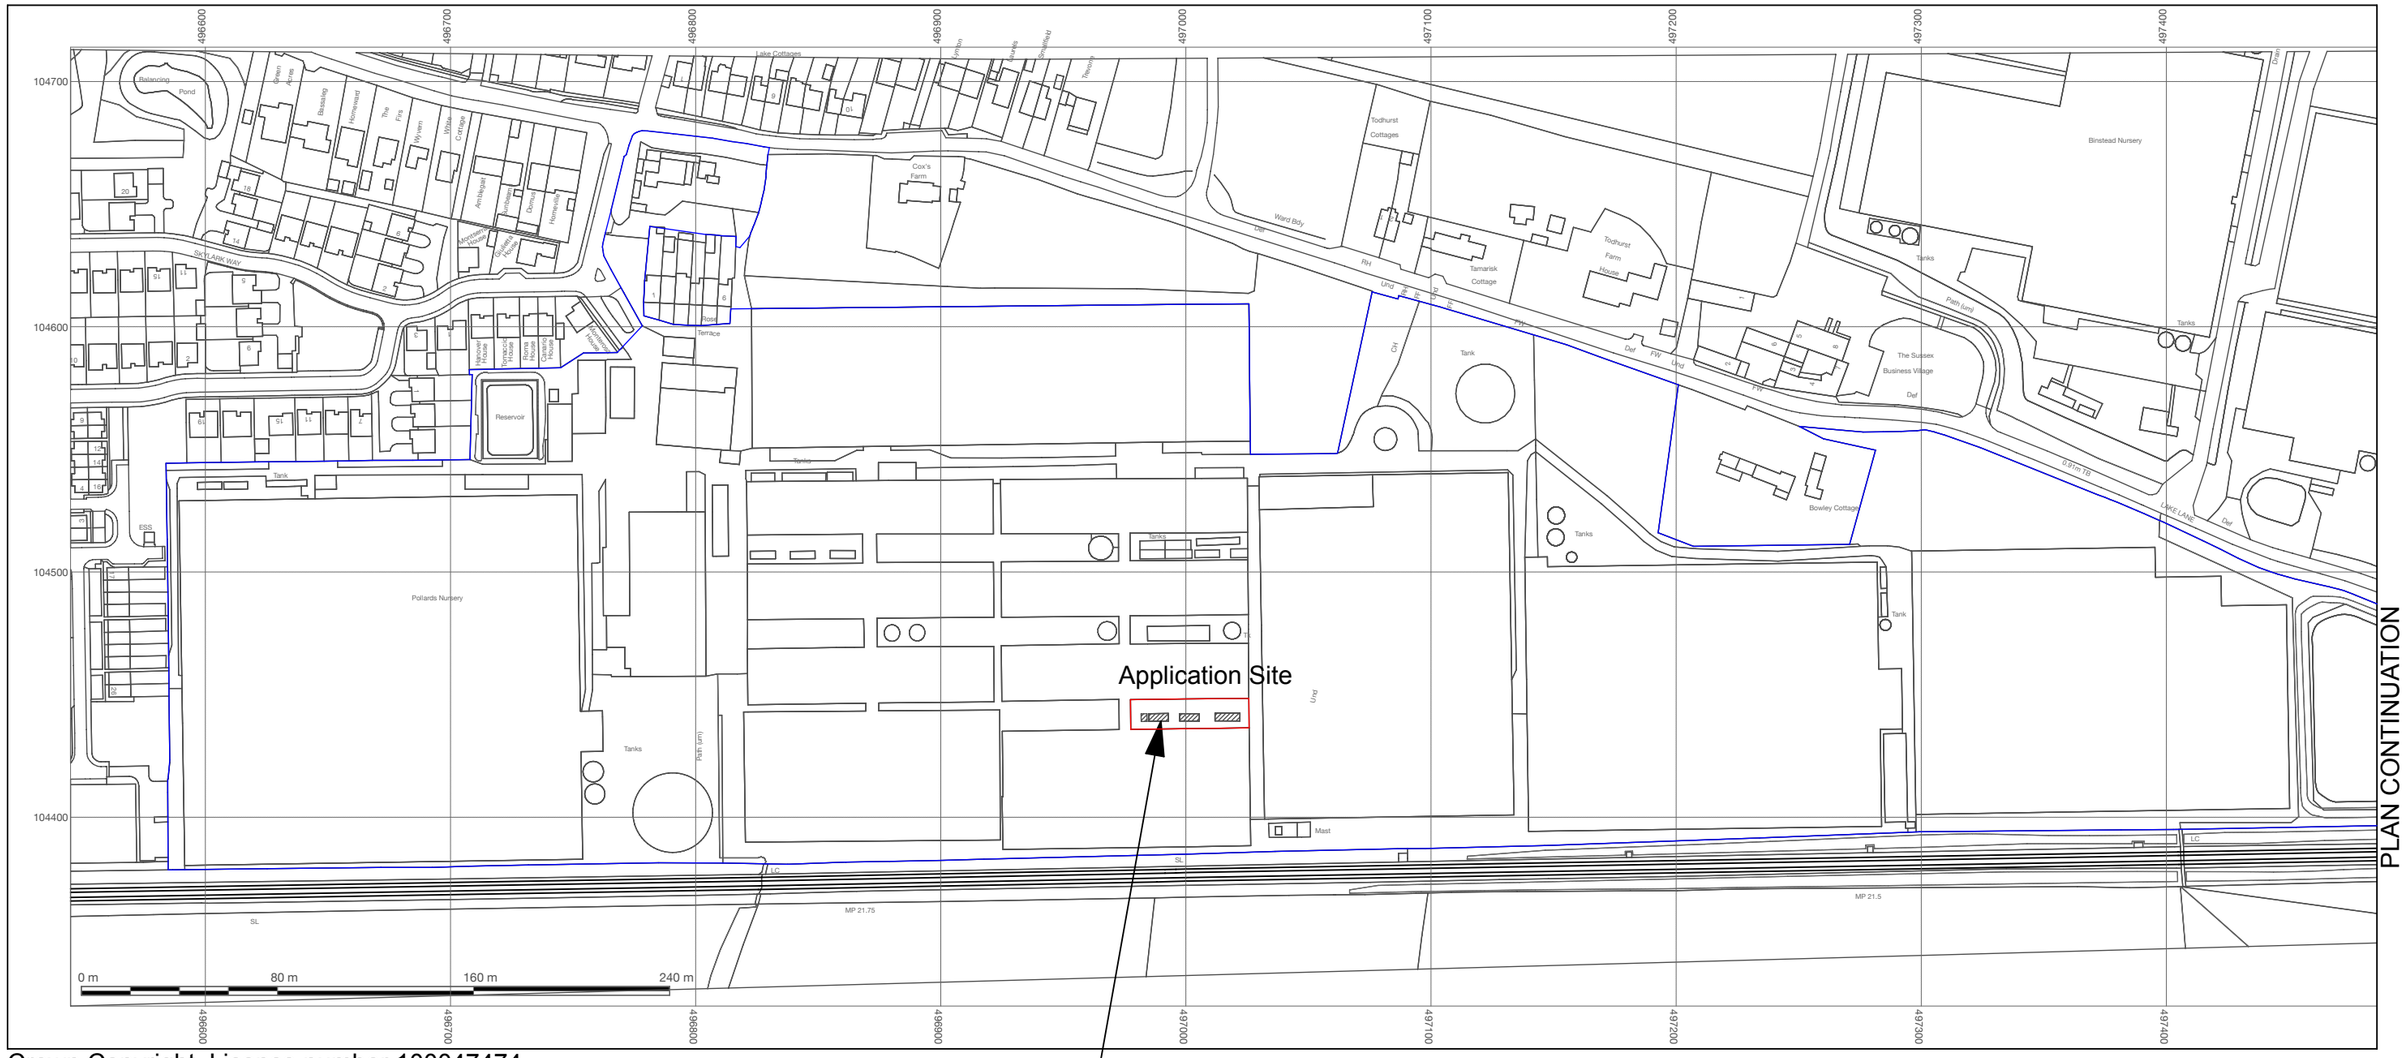

Crown Copyright. Licence number 100047474.

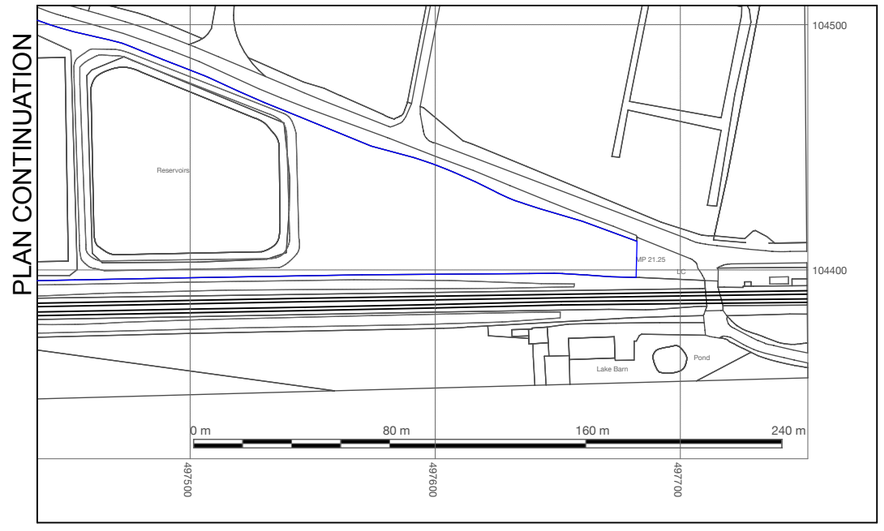

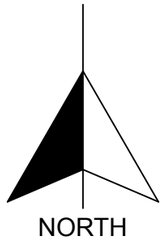

SITE LOCATION PLAN 1:2500

BACS Beckett Architectural & Consultancy Services Ltd	Stuart Beckett, BSc (Hons) ICIOB Architectural Technician t: 07879 418520 e: beckettarchitectural@hotmail.com www.beckettarchitectural.co.uk	Revisions:	Scheme **Eric Wall Nursery,Lake Lane,Barnham,PO22 0AD** Title **Site Location Plan**	Drawn By SRB Date DEC 2020 Date plotted 10/12/2020	Scale 1:2500 @ A3 Drawing Number **2029-001**

ARUN DISTRICT COUNCIL BN/159/20/CLE