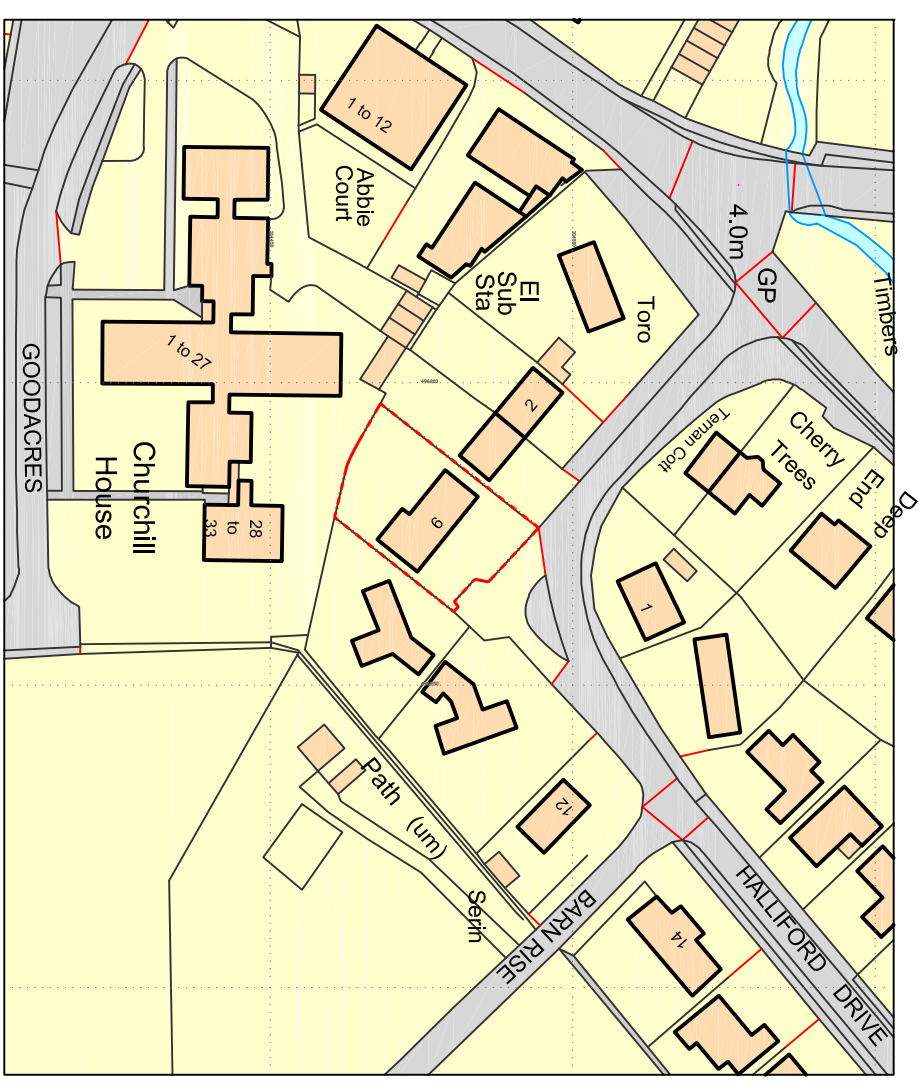
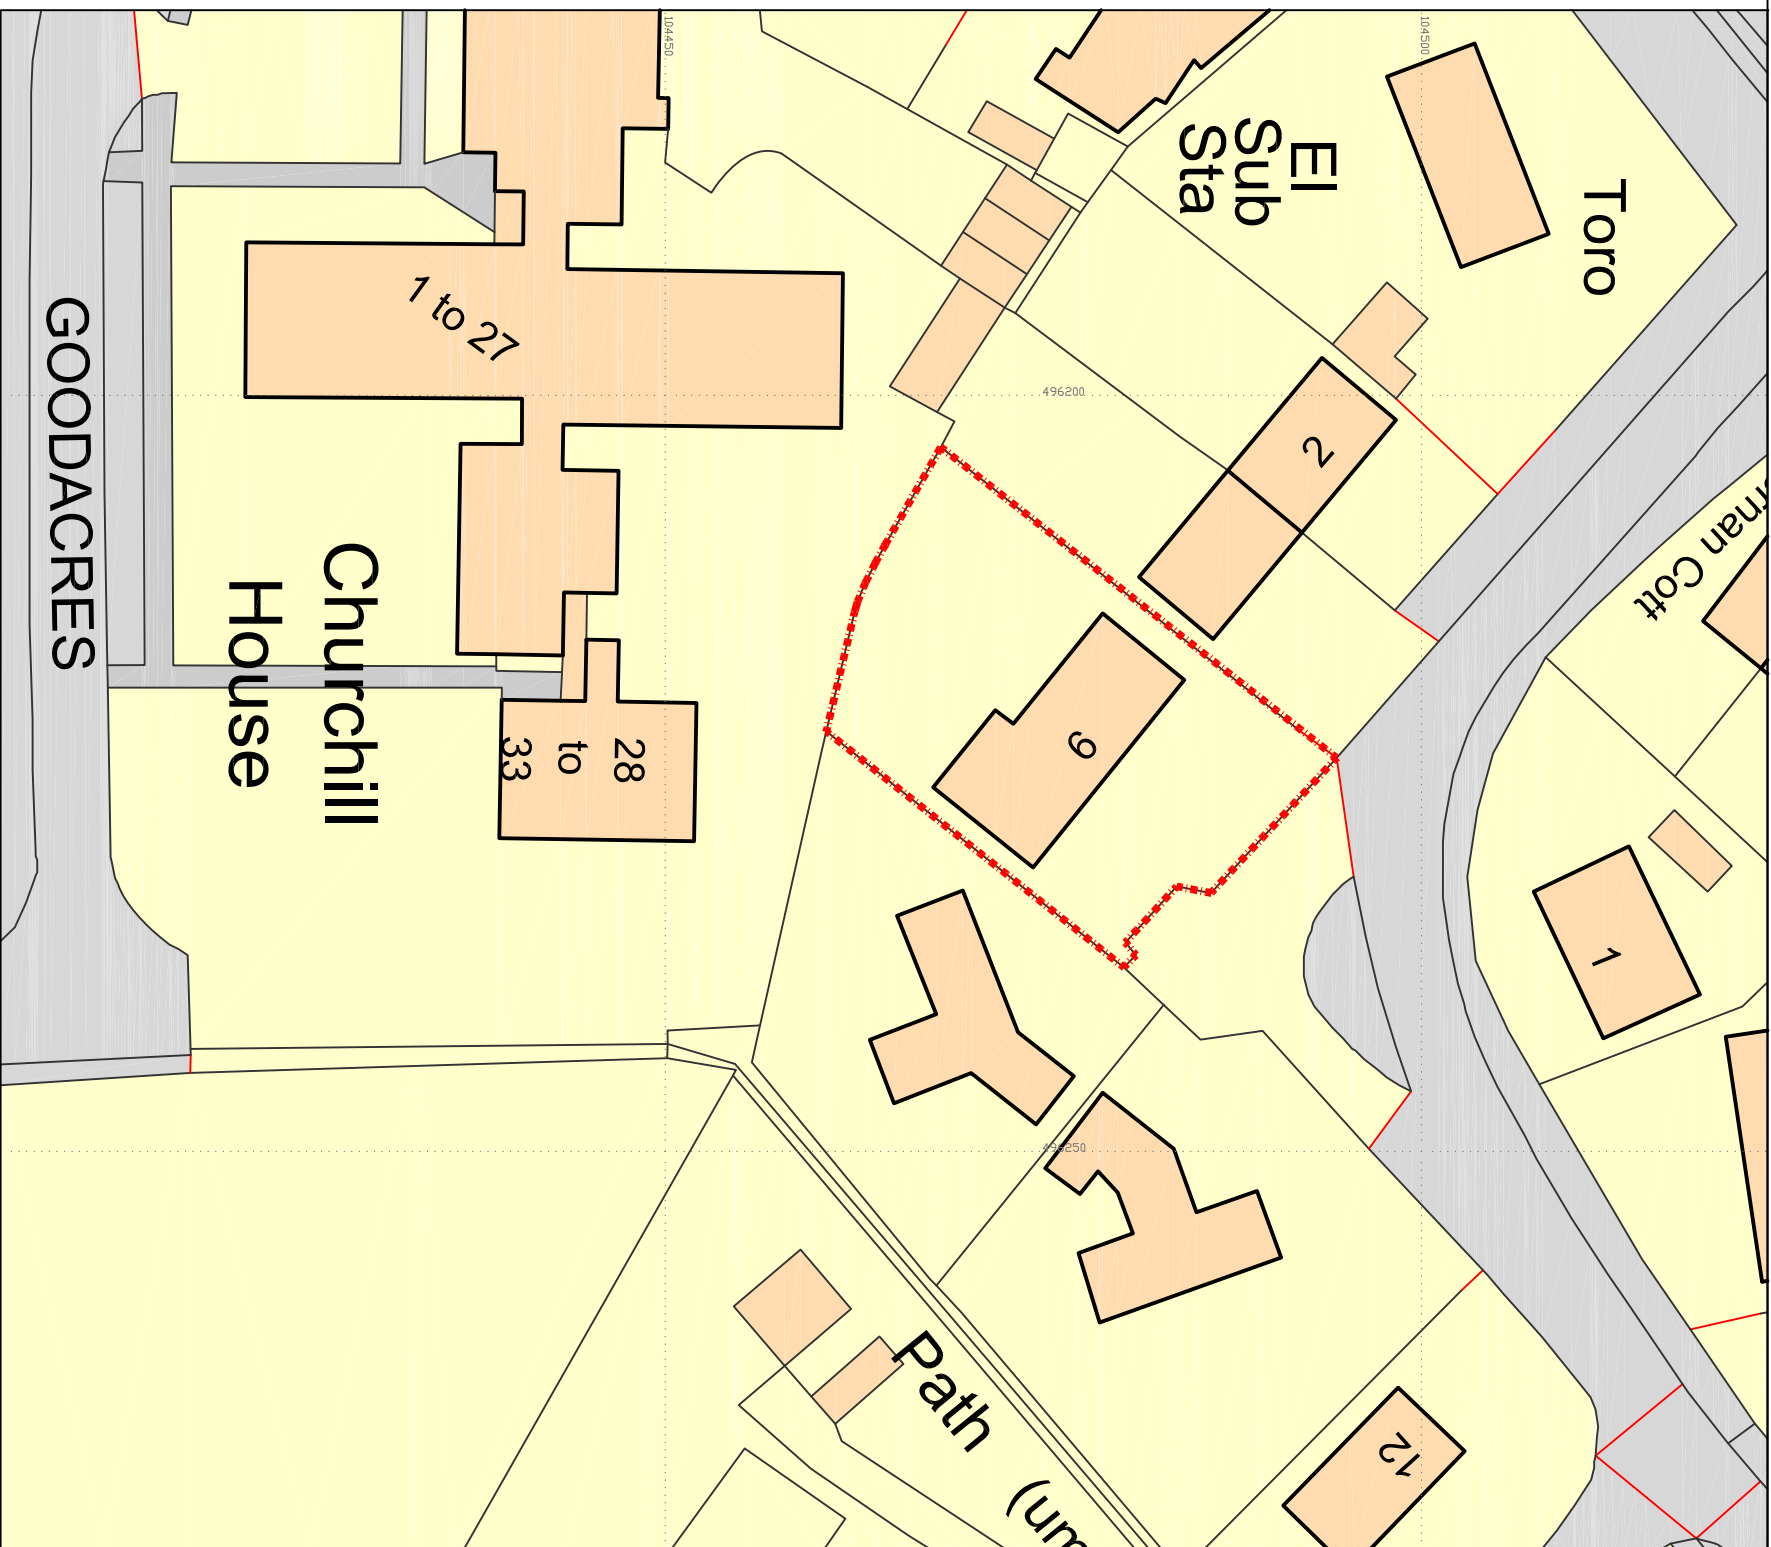


PROJECT				CLIENT			
6, HALLIFORD DRIVE				RICHARD LLOYD			
DRAWING TITLE				COMPUTER FILE NAME DWG.DWG			
LOCATION MAP & BLOCK PLAN				ORIGINAL SIZE OF THIS DRAWING IS A3			
				DRAWING NUMBER			
DRAWN	CHECKED	DATE	SCALE - AS SCALE	RODS	PROJECT NUMBER	ACTUAL DRAWING NUMBER	REVISION
BD	MB	MAY 13	1:1250 / 500		1450	01	-
TRINITY, STRETTONINGTON, CHICHESTER, WEST SUSSEX, PO18 0LA, UNITED KINGDOM.				TEL. 01243 7711166			
ARCHITECTS DESIGN & MANAGEMENT							
BARON DISTRICT COUNCIL BN/15/5/13/							