

NOTES

DO NOT SCALE FROM THIS DRAWING

ALL DIMENSIONS AND LEVELS TO BE CHECKED ON SITE BEFORE CARRYING OUT WORK.

ALL DISCREPANCIES TO BE REPORTED TO THE ARCHITECT BEFORE CARRYING OUT WORK.

READ THIS DRAWING WITH OTHER CONTRACT DOCUMENTS INCLUDING SPECIFICATION

READ WITH OTHER CONSULTANTS DRAWINGS AND DETAILS, INCLUDING STRUCTURAL ENGINEERS.

ALL WORK TO BE CARRIED OUT TO BRITISH STANDARDS, CODES OF PRACTICE, BUILDING REGULATIONS AND MANUFACTURERS RECOMMENDATIONS.

IF IN DOUBT ASK.

REV.	DATE
	REVISIONS

© COPYRIGHT - ALL RIGHTS RESERVED

ARCHITECTS

DESIGN

&

MANAGEMENT

CHARTERED ARCHITECTS

TRINITY, STRETINGTON, CHESTER,
WEST SUSSEX, PO18 0JA, UNITED KINGDOM.
TEL. 01243 771166

E-mail michael@admarchitects.co.uk
web site www.admarchitects.co.uk

Members of the Royal Institute of British Architects
Registered with Architects Registration Board

CLIENT

RICHARD LLOYD

JOB TITLE

6, HALLFORD DRIVE

DRAWING TITLE

GF PLAN AS EXISTING


SCALE - see scale bar 1:50

COMPUTER FILE NAME

ORIGINAL SIZE OF THIS DRAWING IS A2

DATE	DRAWN BY	CHECKED
2013	BD	MB

DRAWING REFERENCE		
PROJECT NUMBER	DRAWING NUMBER	REVISION
1450	03	-

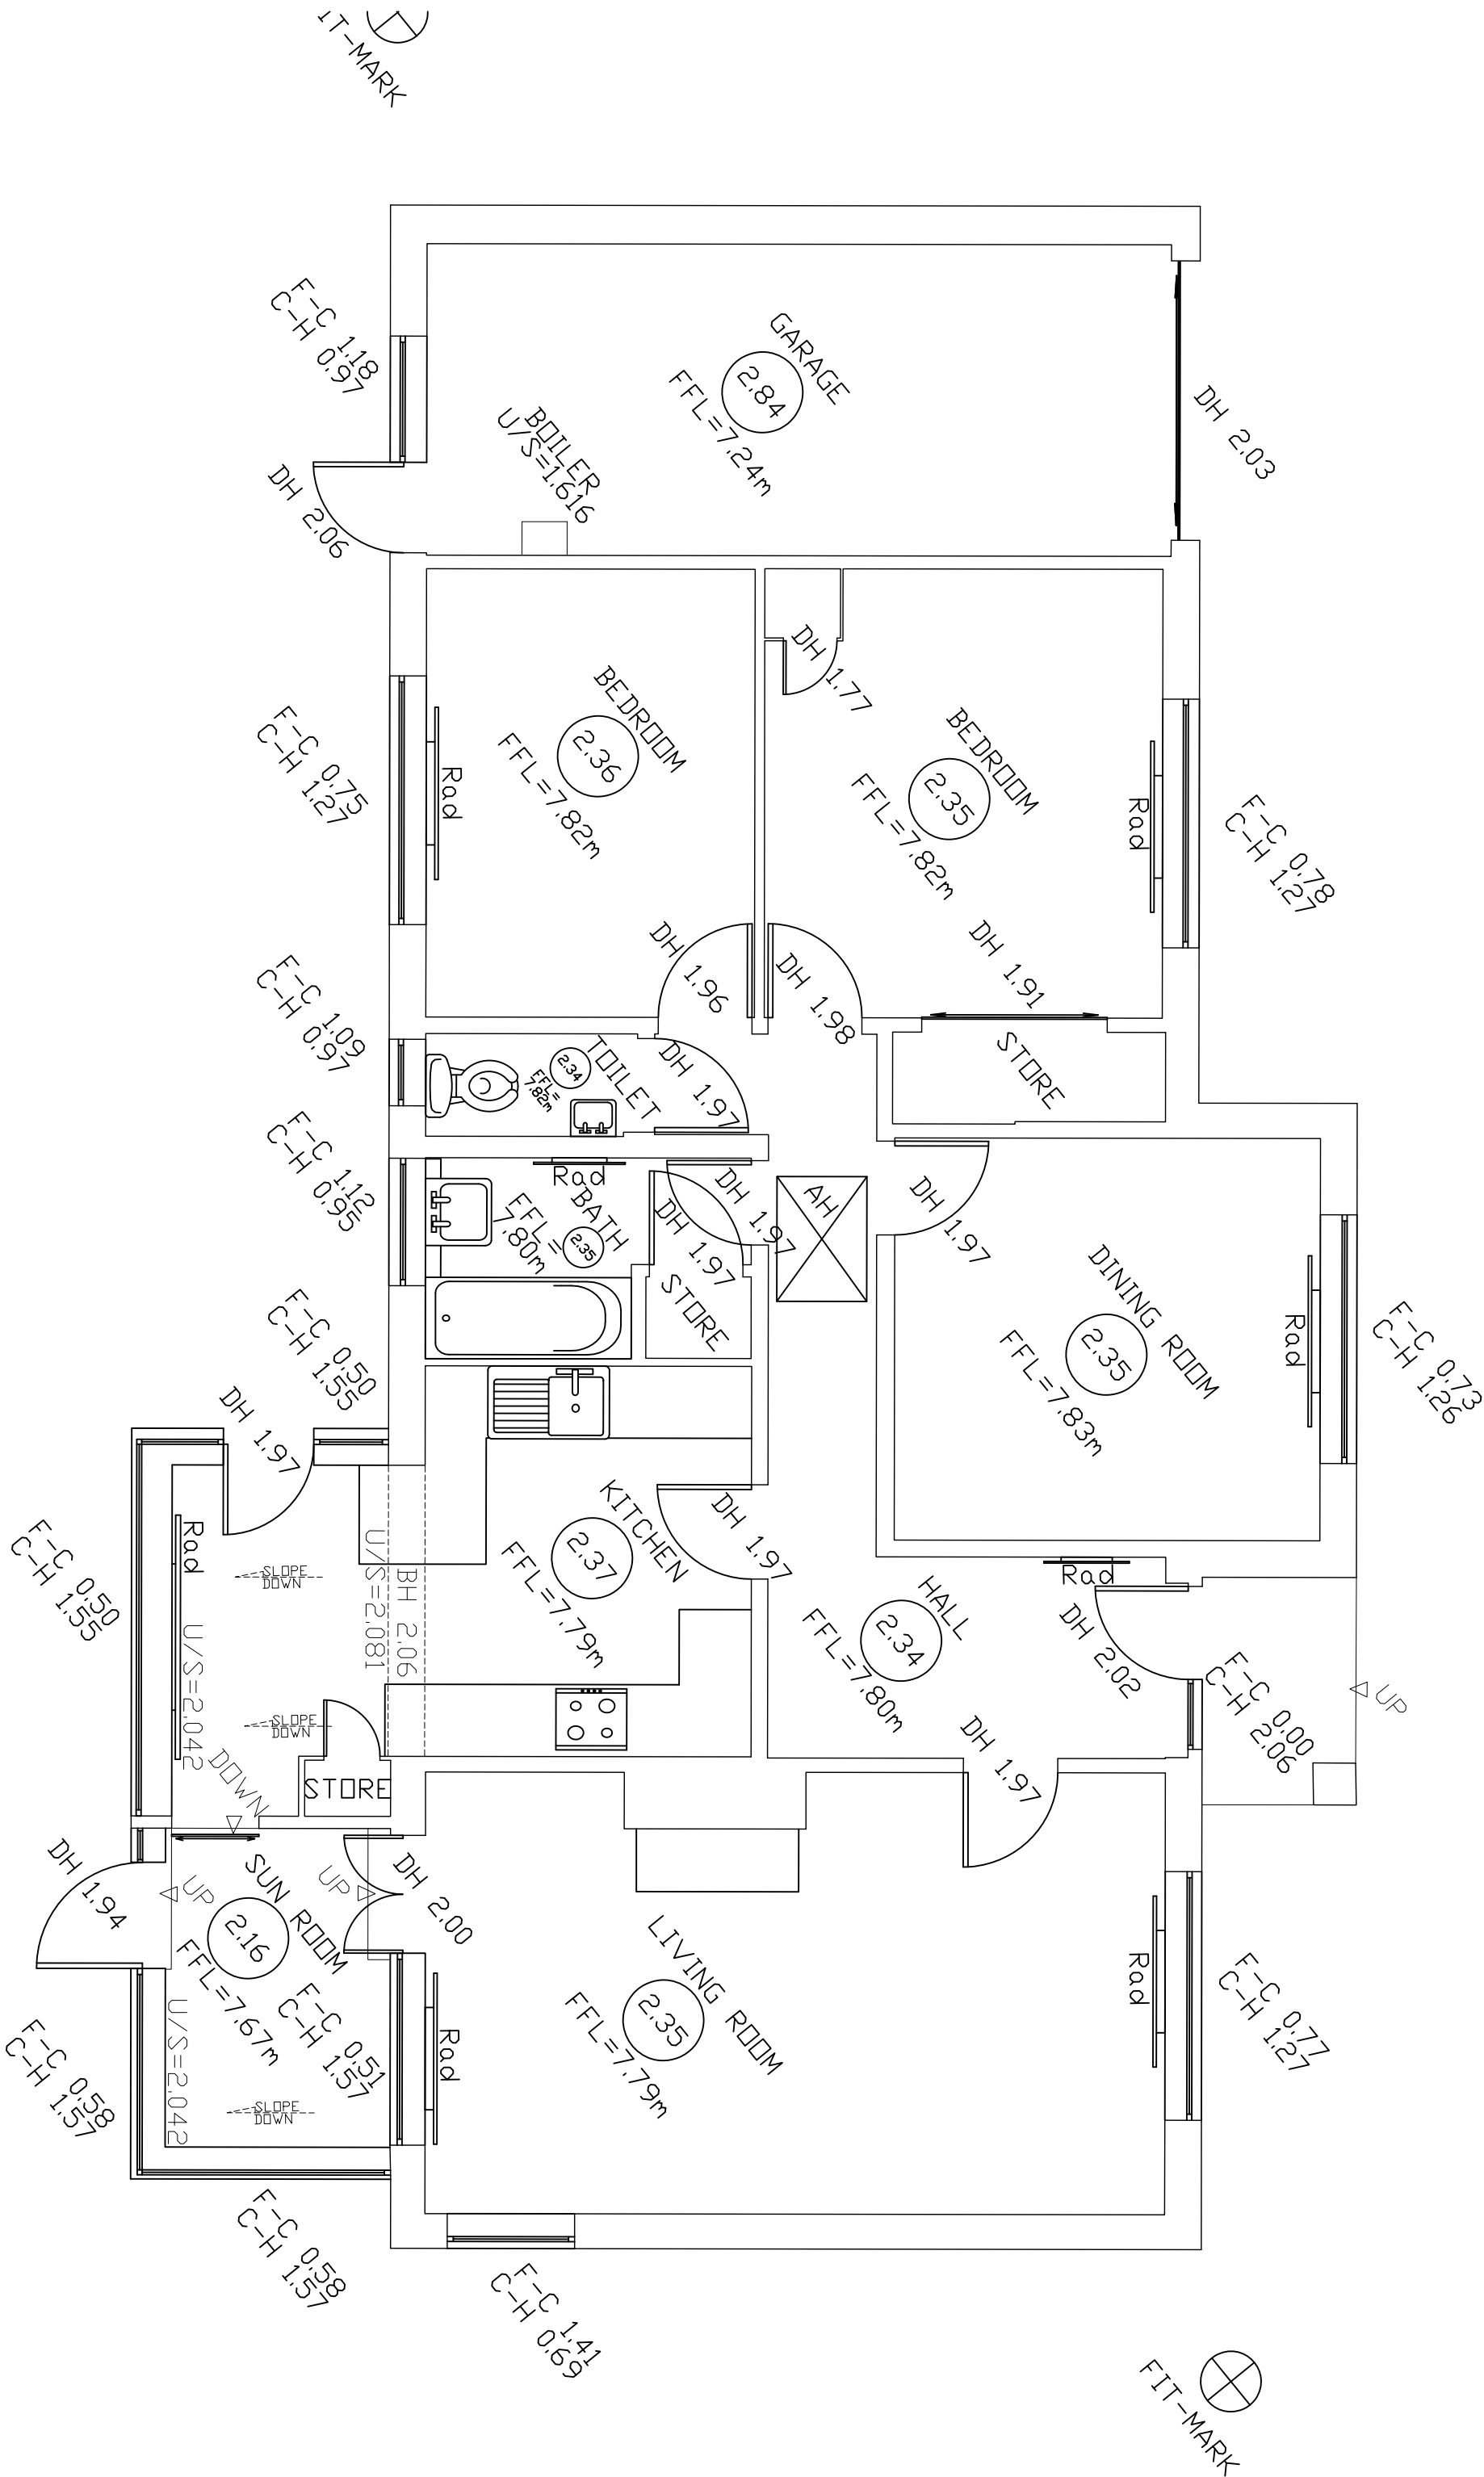

ORIGINAL SIZE OF THIS DRAWING IS A2