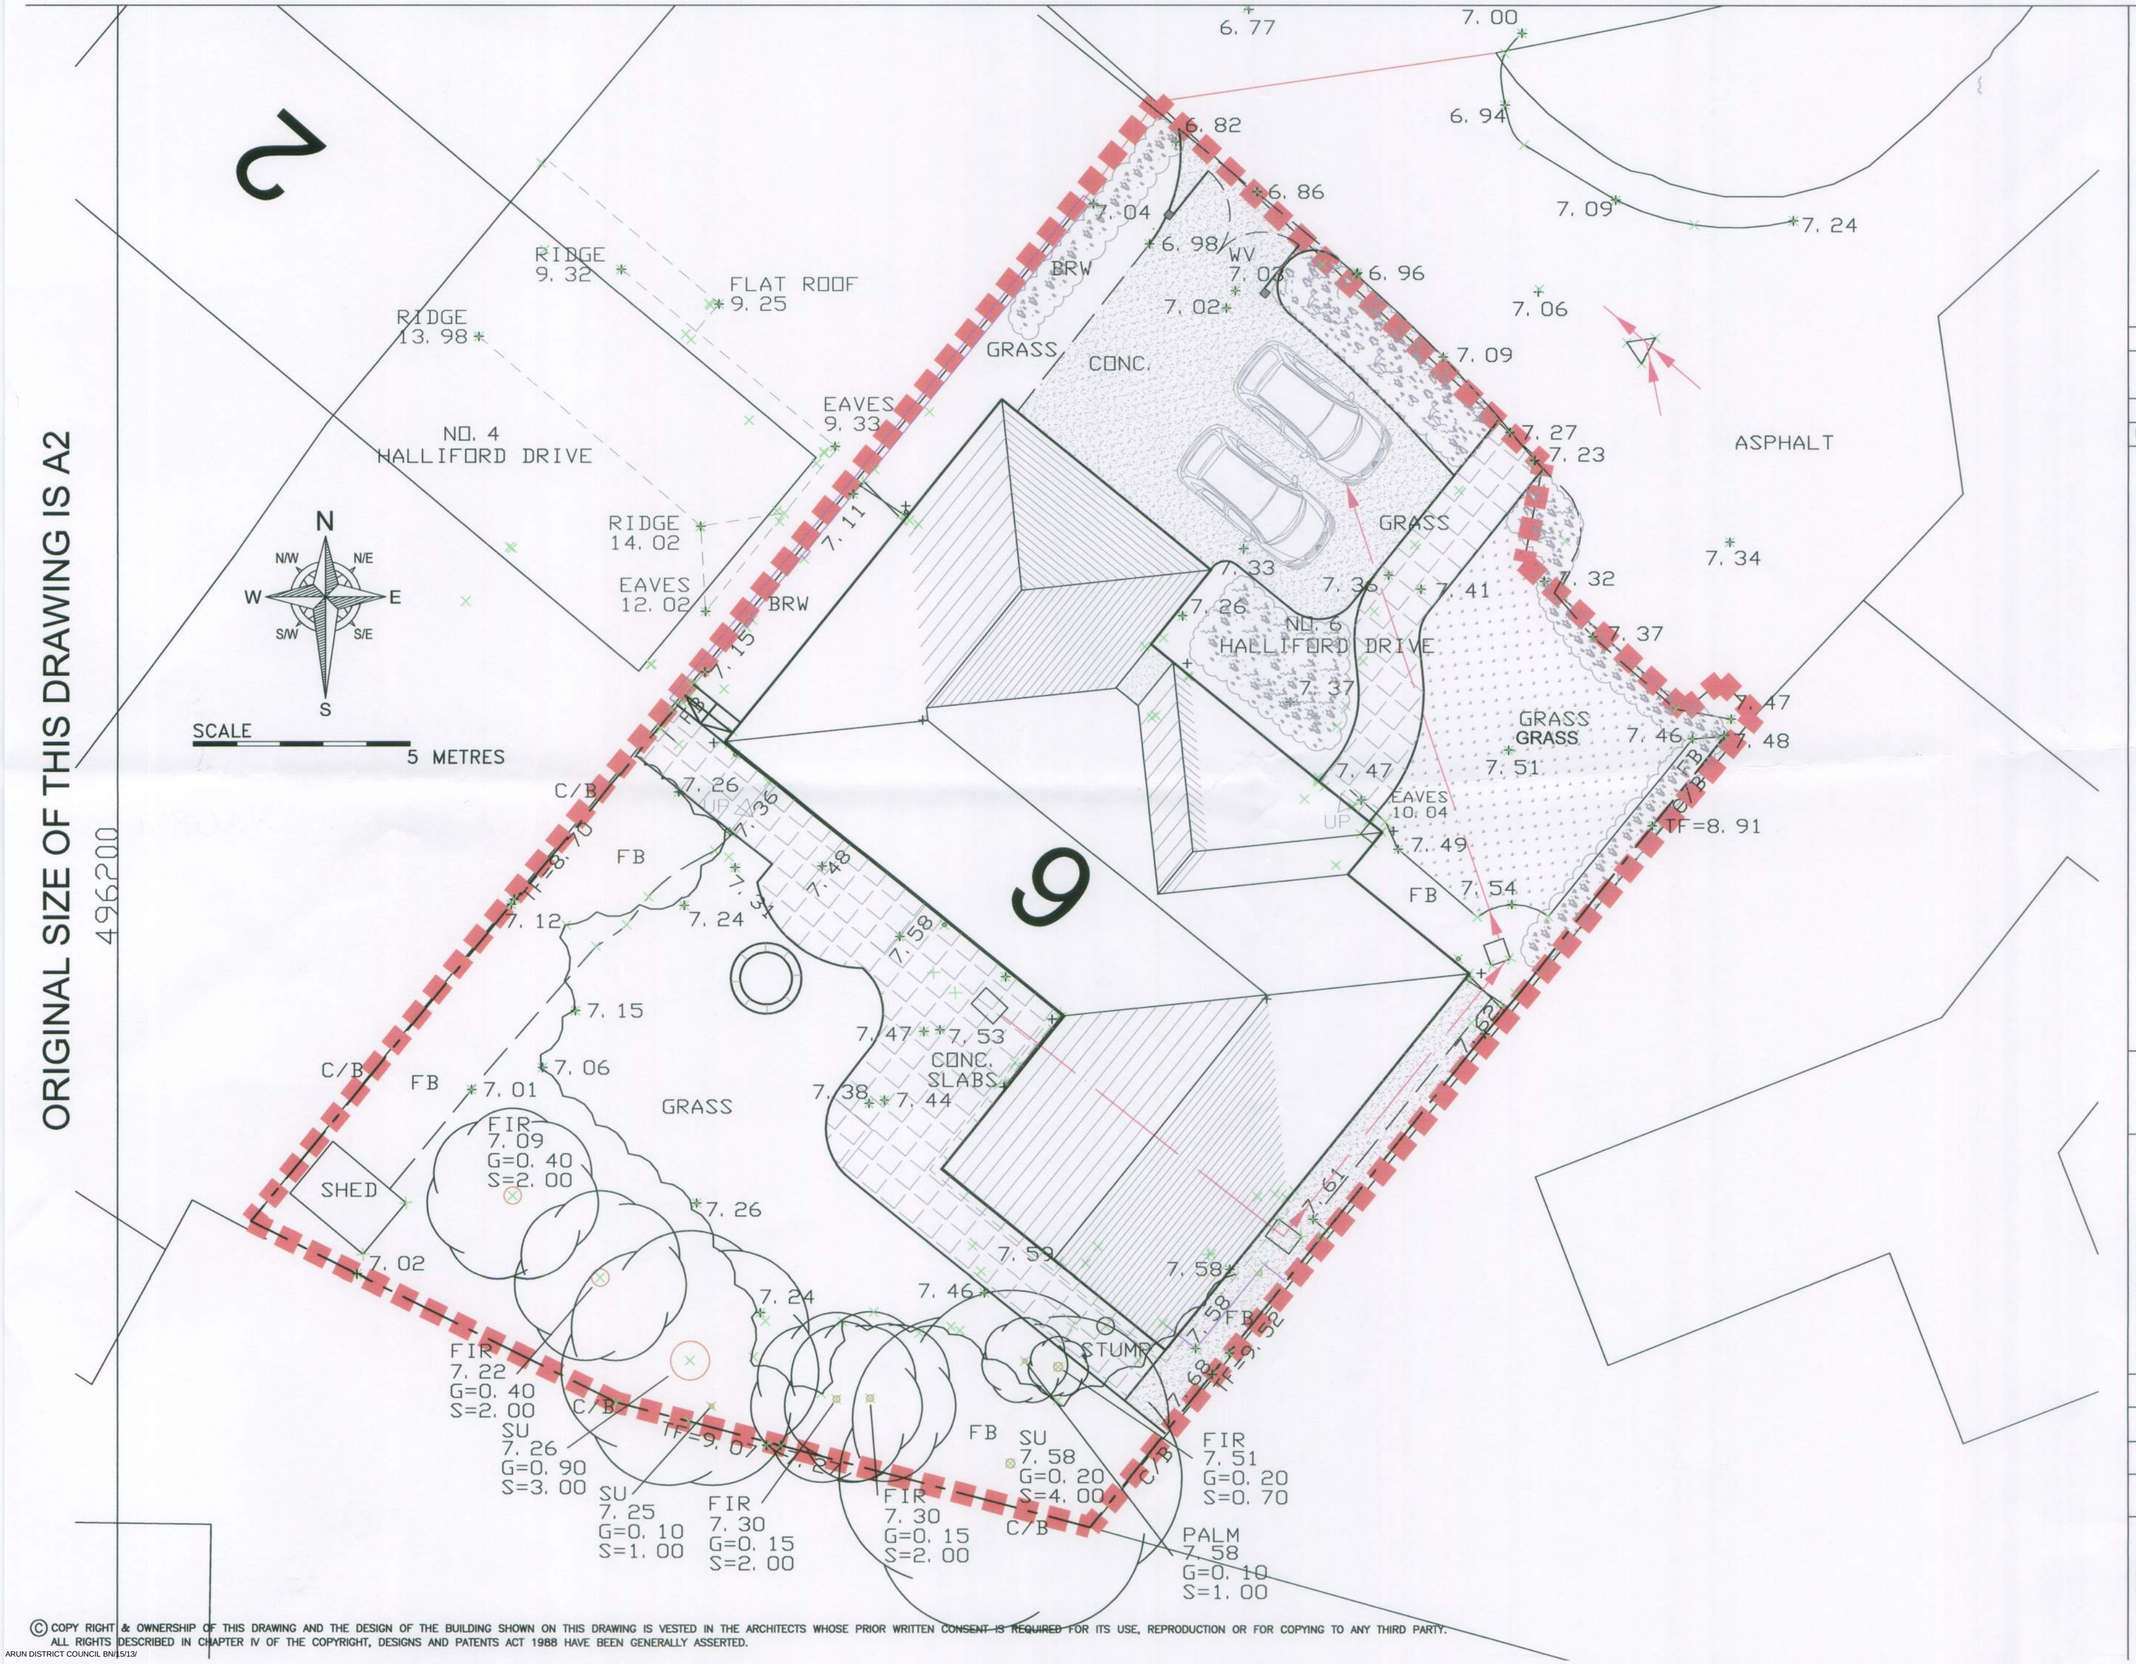

NOTES

DO NOT SCALE FROM THIS DRAWING

ALL DIMENSIONS AND LEVELS TO BE CHECKED ON SITE BEFORE CARRYING OUT WORK.

ALL DISCREPANCIES TO BE REPORTED TO THE ARCHITECT BEFORE CARRYING OUT WORK.

READ THIS DRAWING WITH OTHER CONTRACT DOCUMENTS INCLUDING SPECIFICATION

READ WITH OTHER CONSULTANTS DRAWINGS AND DETAILS, INCLUDING STRUCTURAL ENGINEERS.

ALL WORK TO BE CARRIED OUT TO BRITISH STANDARDS, CODES OF PRACTICE, BUILDING REGULATIONS AND MANUFACTURERS RECOMMENDATIONS.

IF IN DOUBT ASK.

REV.	DATE	REVISIONS
B.	05.07.13	REMOVED THE NOTES IN RESPECT OF THE WORK TO THE FENCE
A.	14.06.13	ILLUSTRATING PROPOSED ROOF PLAN

© COPYRIGHT – ALL RIGHTS RESERVED

ARCHITECTS DESIGN & MANAGEMENT

CHARTERED ARCHITECTS

TRINITY, STRETTINGTON, CHICHESTER, WEST SUSSEX, PO18 OLA, UNITED KINGDOM.
TEL. 01243 771166

E-mail michael@admarchitects.co.uk
web site www.admarchitects.co.uk

Members of the Royal Institute of British Architects
Registered with Architects Registration Board

CLIENT
RICHARD LLOYD

JOB TITLE
6, HALLIFORD DRIVE

DRAWING TITLE
SITE PLAN AS PROPOSED
ILLUSTRATING PROPOSED ROOF PLAN

SCALE – see scale bar 1:100

COMPUTER FILE NAME

ORIGINAL SIZE OF THIS DRAWING IS A2

DATE	DRAWN BY	CHECKED
2013	BD	MB

DRAWING REFERENCE

PROJECT NUMBER	DRAWING NUMBER	REVISION
1450	02	B

© COPY RIGHT & OWNERSHIP OF THIS DRAWING AND THE DESIGN OF THE BUILDING SHOWN ON THIS DRAWING IS VESTED IN THE ARCHITECTS WHOSE PRIOR WRITTEN CONSENT IS REQUIRED FOR ITS USE, REPRODUCTION OR FOR COPYING TO ANY THIRD PARTY. ALL RIGHTS DESCRIBED IN CHAPTER IV OF THE COPYRIGHT, DESIGNS AND PATENTS ACT 1988 HAVE BEEN GENERALLY ASSERTED.

ARUN DISTRICT COUNCIL BN/15/13/