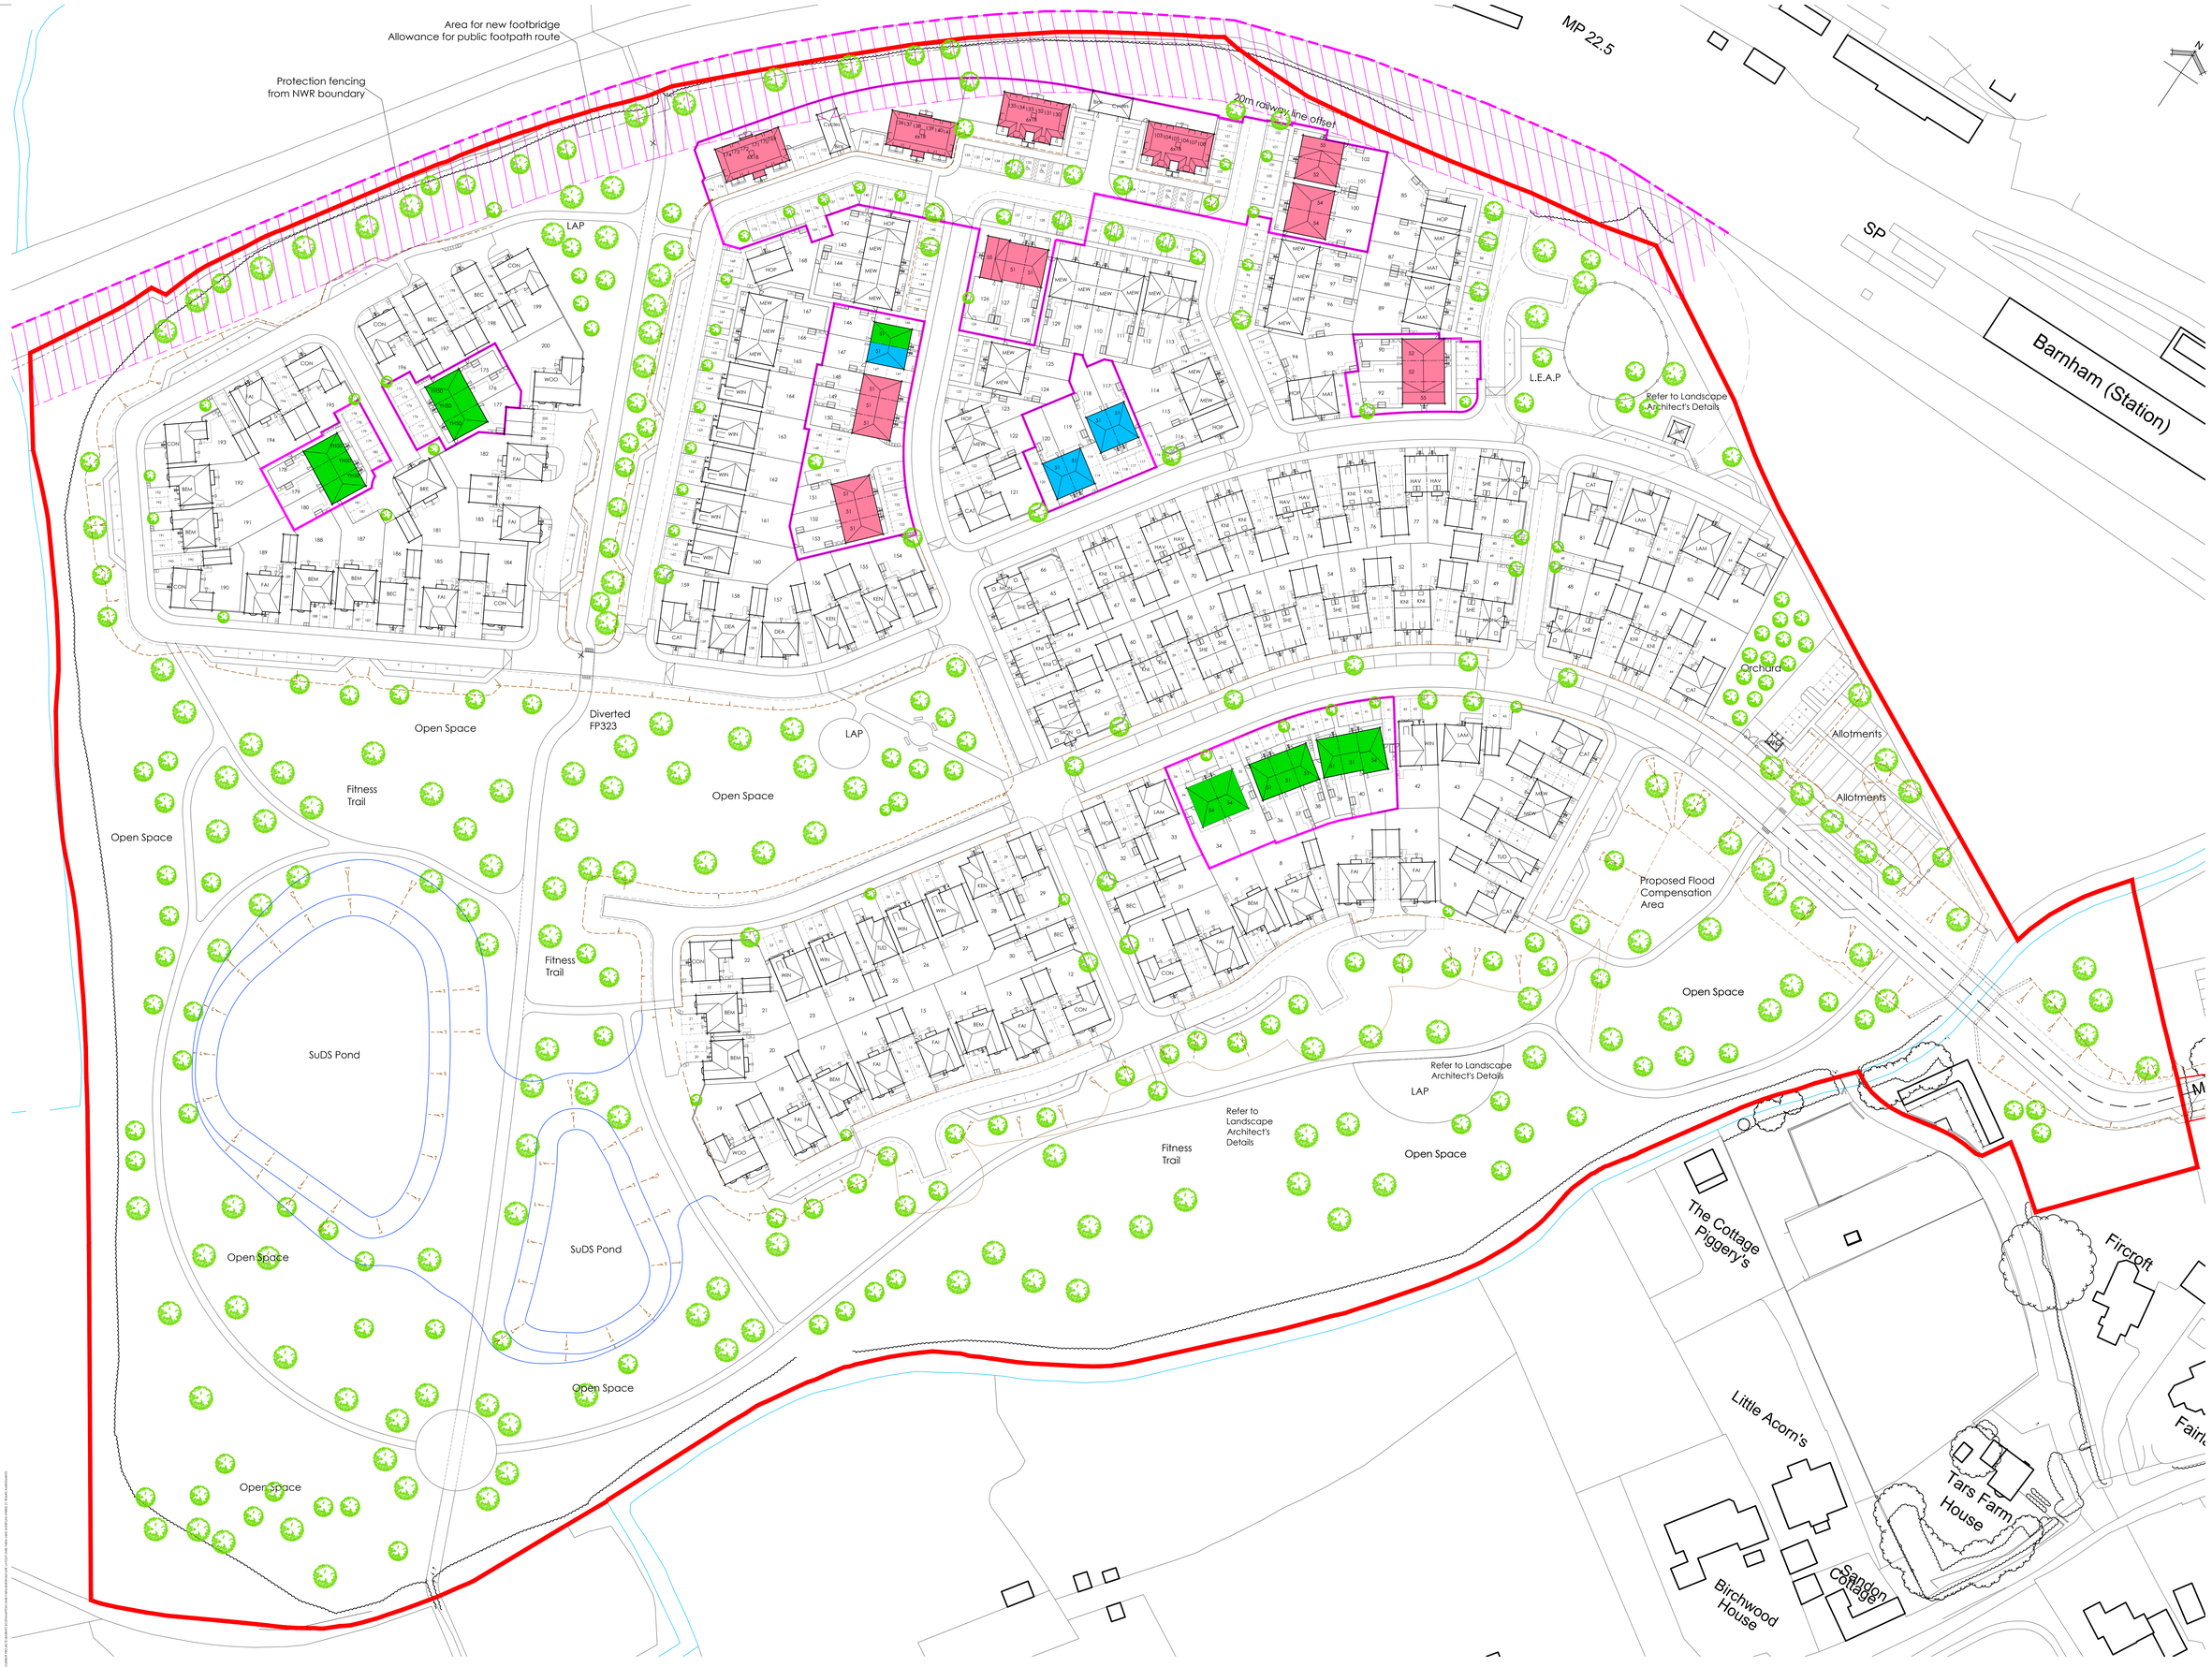

© This drawing and the works depicted contains information that is the copyright of Carlton Design Partnership Ltd. This drawing may also contain copyrighted information of third parties. This drawing or any copies of it may not be lent, copied or assigned without the written permission of the originator. No liability will be accepted for amendments made by third parties. Scaled measurements must not be taken from this drawing for planning or building purposes. Any discrepancy or dispute must be notified to the originator in writing. This drawing may contain Ordnance Survey Data that is subject to Crown Copyright. All Rights reserved.

Rev	Date	Drawn	Checked
-	07/10/24	LD	
FIRST ISSUE			
A	26/11/24	LD	
UPDATED IN LINE WITH SITE LAYOUT REV B.			
A1	20/12/24	LD	
TENURE AMENDED AS PER CLIENT COMMENTS.			

Legend

- Affordable Rent
- Affordable Shared Ownership
- Affordable Areas
- Open Market
- First Homes

Project:
TARS FARM
LAND SOUTH OF BARNHAM STATION
HYBRID RE-PLAN

Drawing Title:
SITE LAYOUT
TENURE PLAN

BARRATT HOMES

carlton design partnership
Seven House, 55b Castle Way, Southampton, SO14 3AW
023 8011 8866 www.carltondesignpartnership.com

1:500 @ A1 | 0 5 10 15 20 25m

Drg No: 241001/05/TP | Rev: A1