


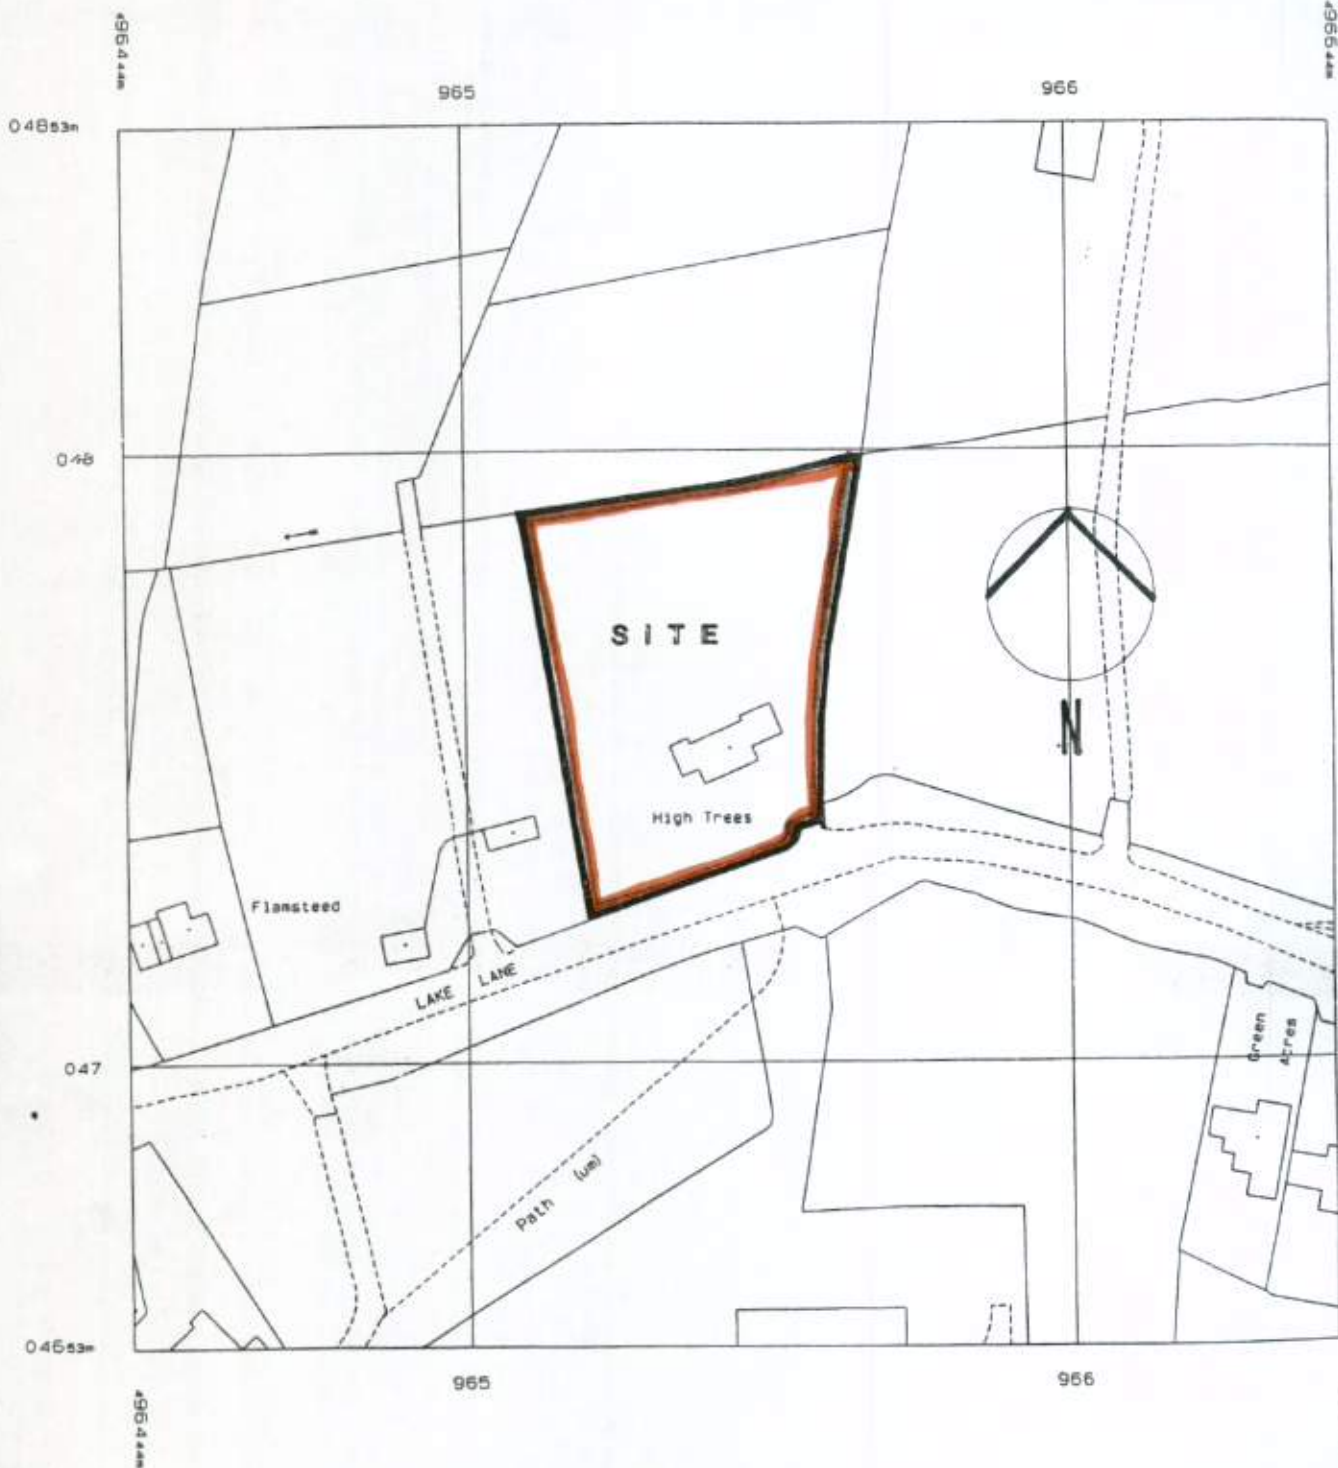

HARDSTAFF ASSOCIATES Architects.

Winterfold, Westerton, Chichester, West Sussex. PO18 0PG. ☎ 01243 773485

Job: EXTENSION to HIGH TREES, LAKE LANE, BARNHAM.
 Drawing: LOCATION PLAN
 Job No. 0161
 Scale: 1:1250

Date: 01.06.11