


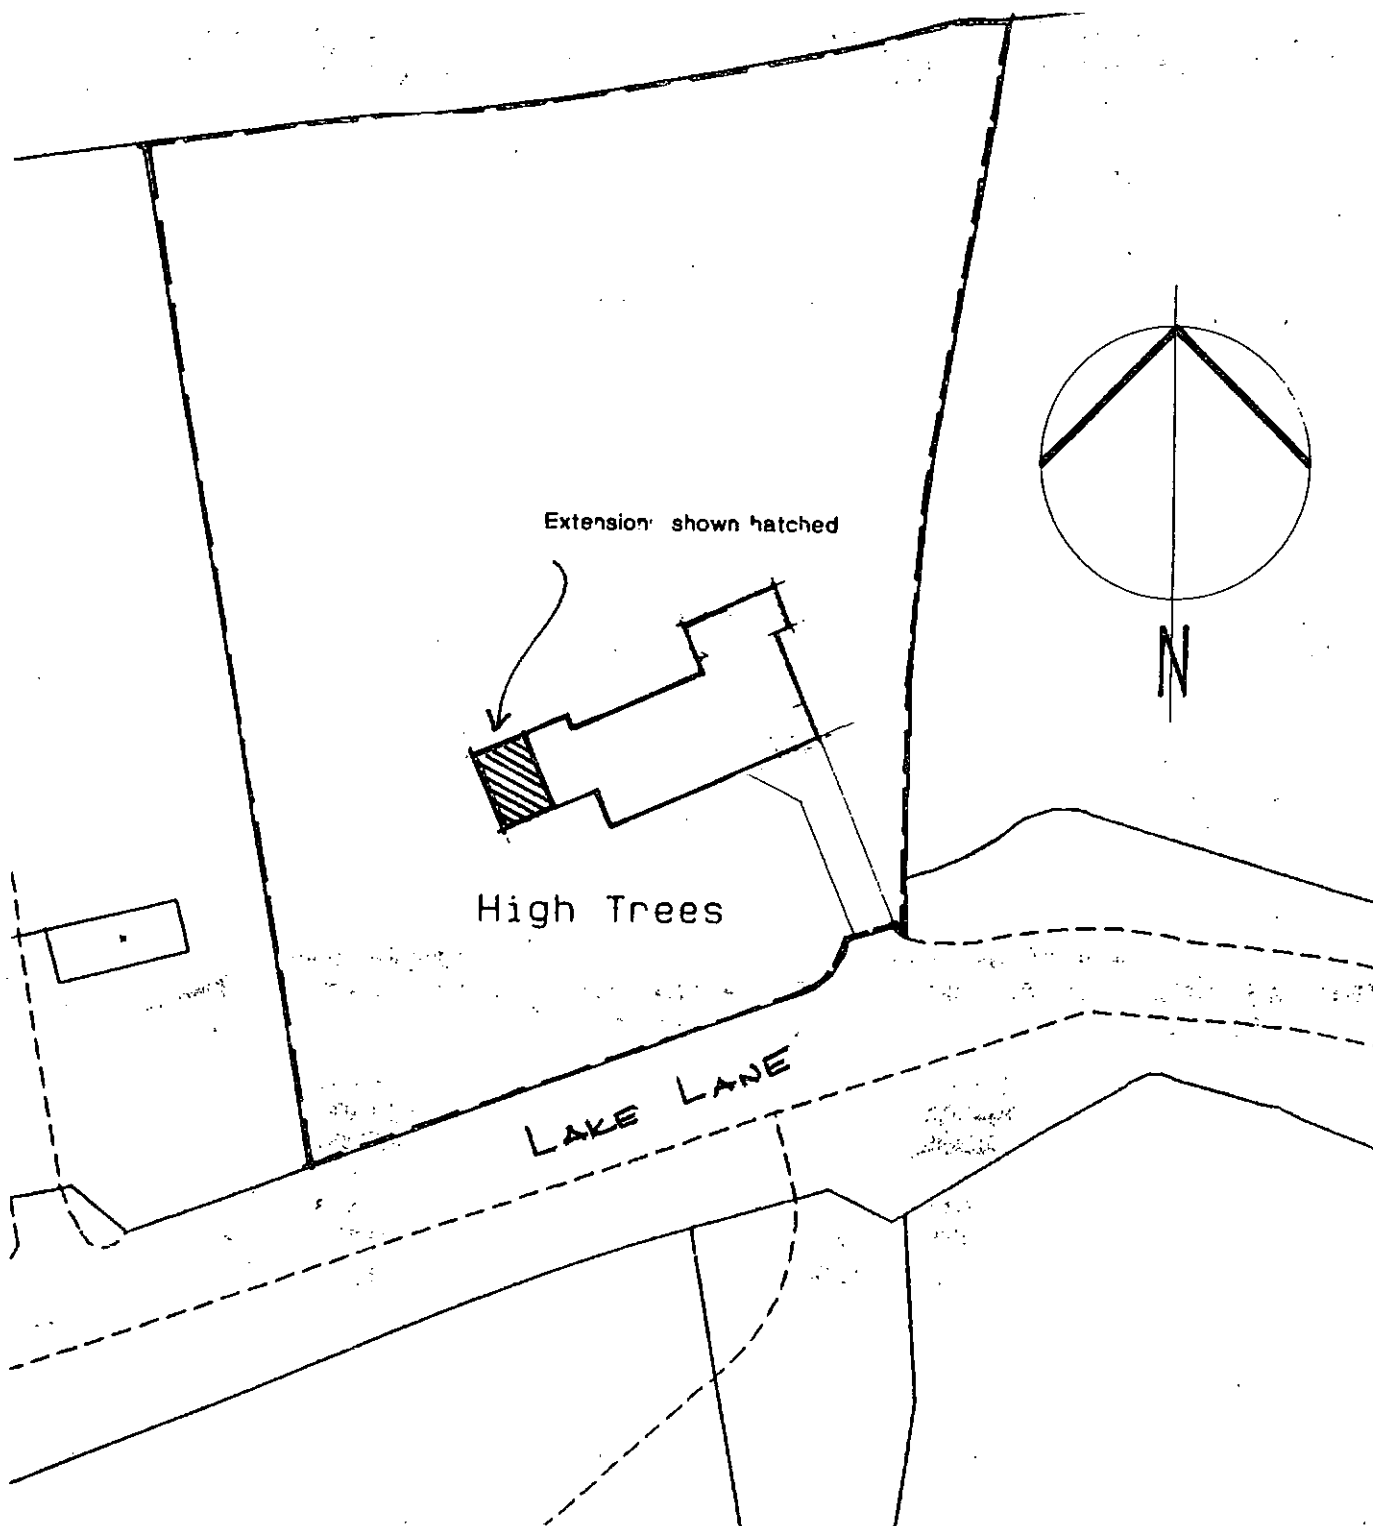

HARDSTAFF ASSOCIATES Architects.

Winterfold, Westerton, Chichester, West Sussex. PO18 0PG. ☎ 01243 773485

Job: **EXTENSION to HIGH TREES, LAKE LANE, BARNHAM.**

Drawing: **SITE PLAN**

Job No. **0161**

Scale: **1: 500**

Date: **01.06.11**