


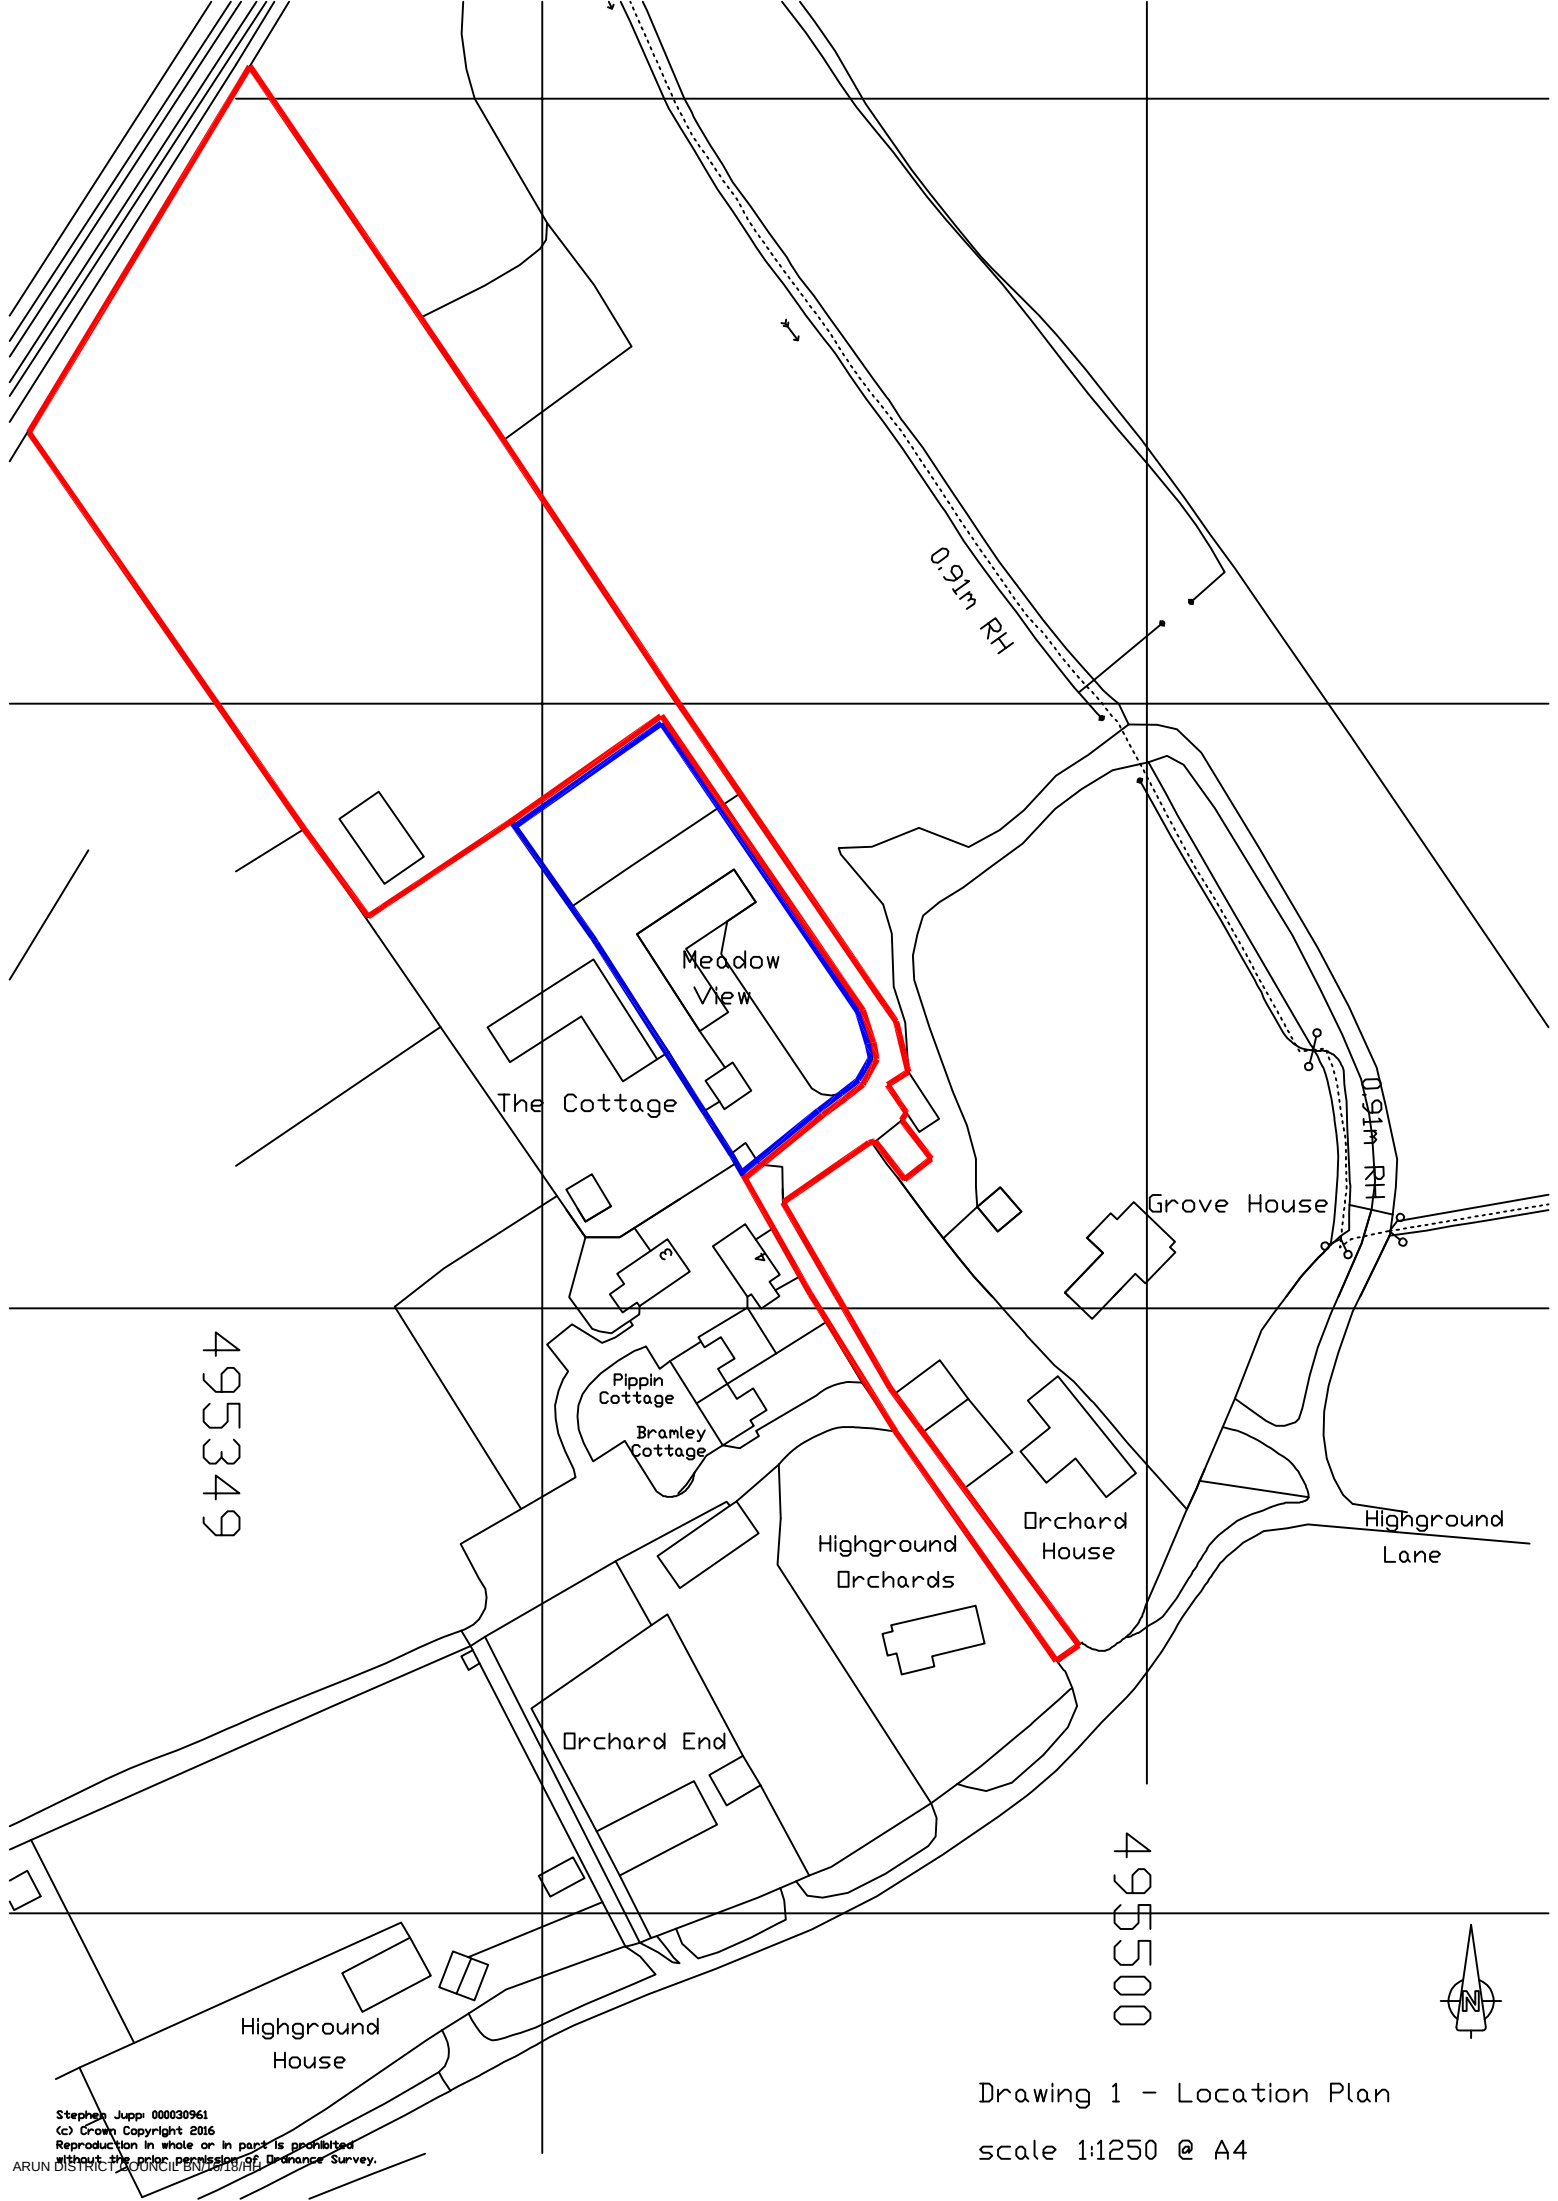

495349

495500

Drawing 1 - Location Plan
scale 1:1250 @ A4