


EXISTING FLOOR PLAN

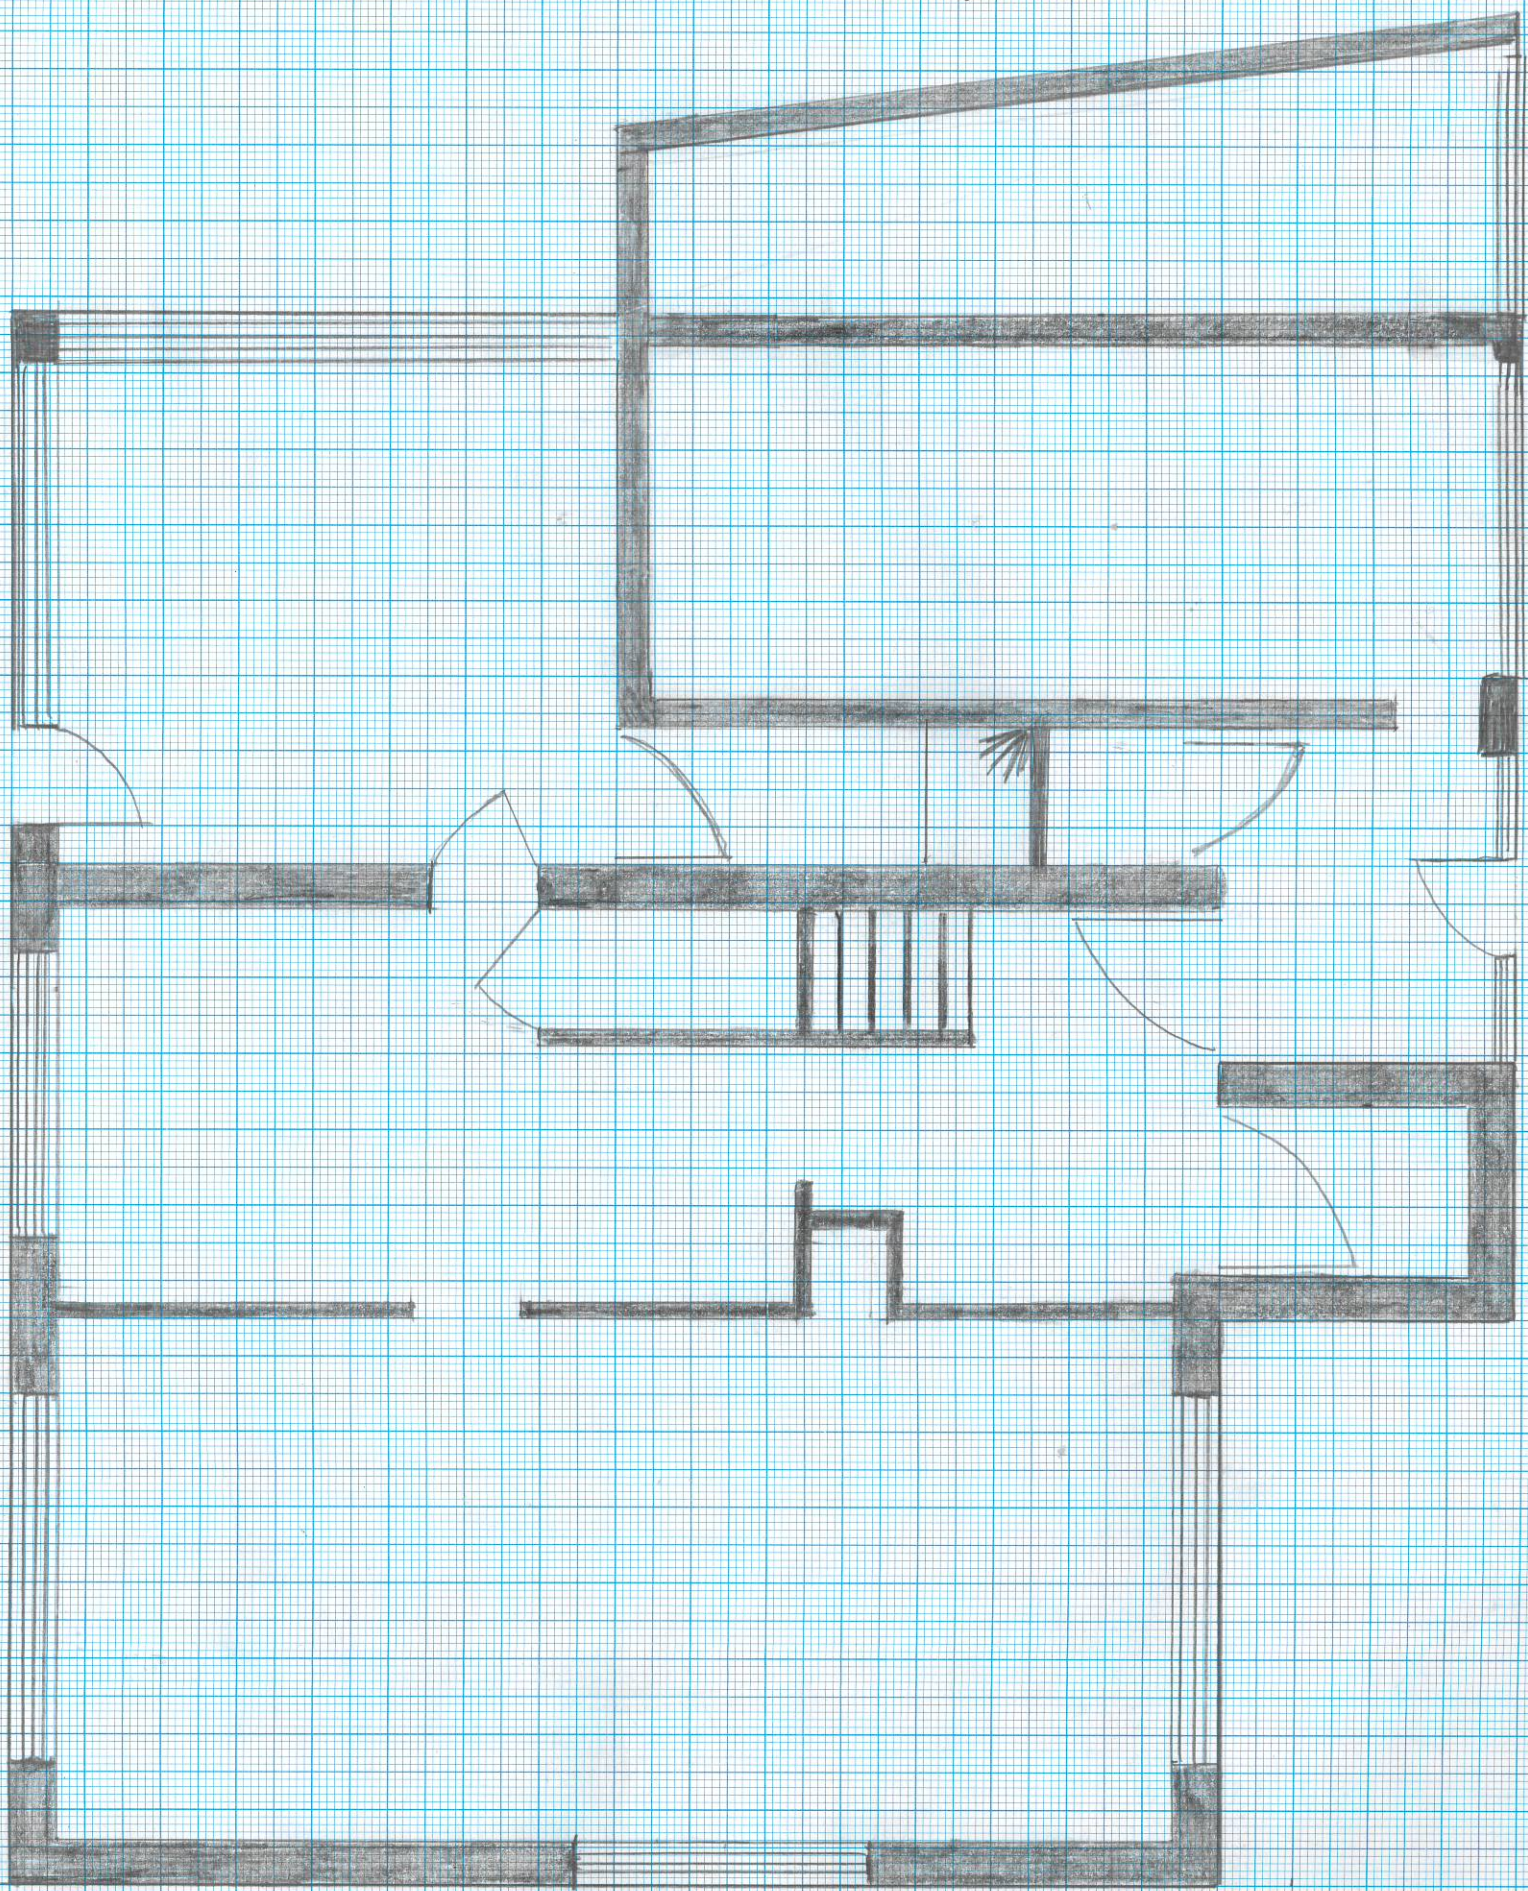

0 1 2 3 4 5 METRES

SCALE 1/50