
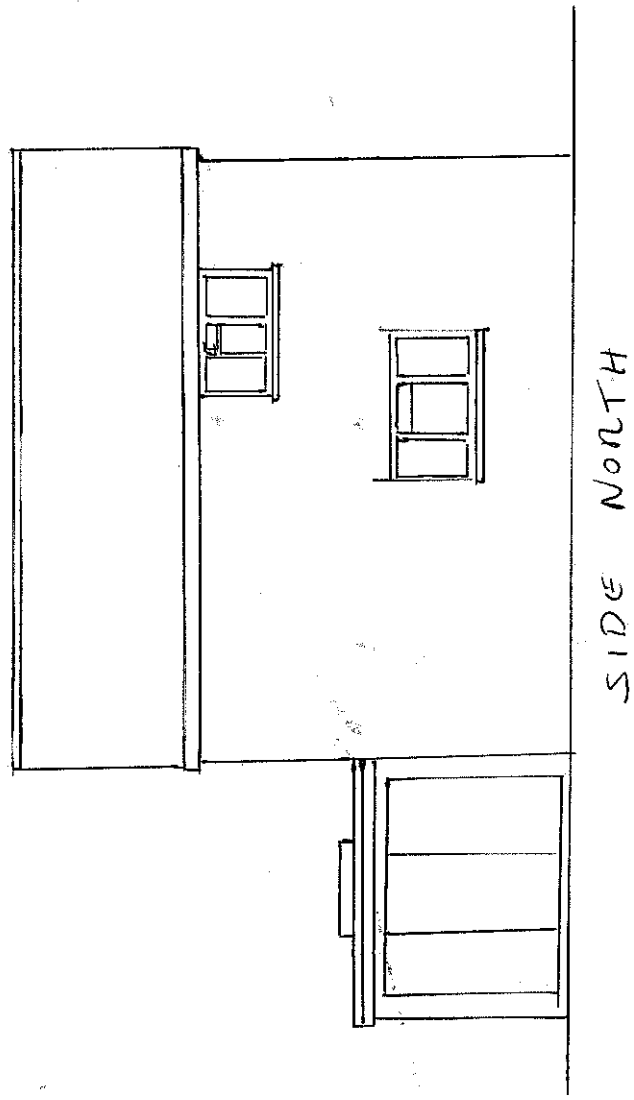


PROPOSED ELEVATIONS

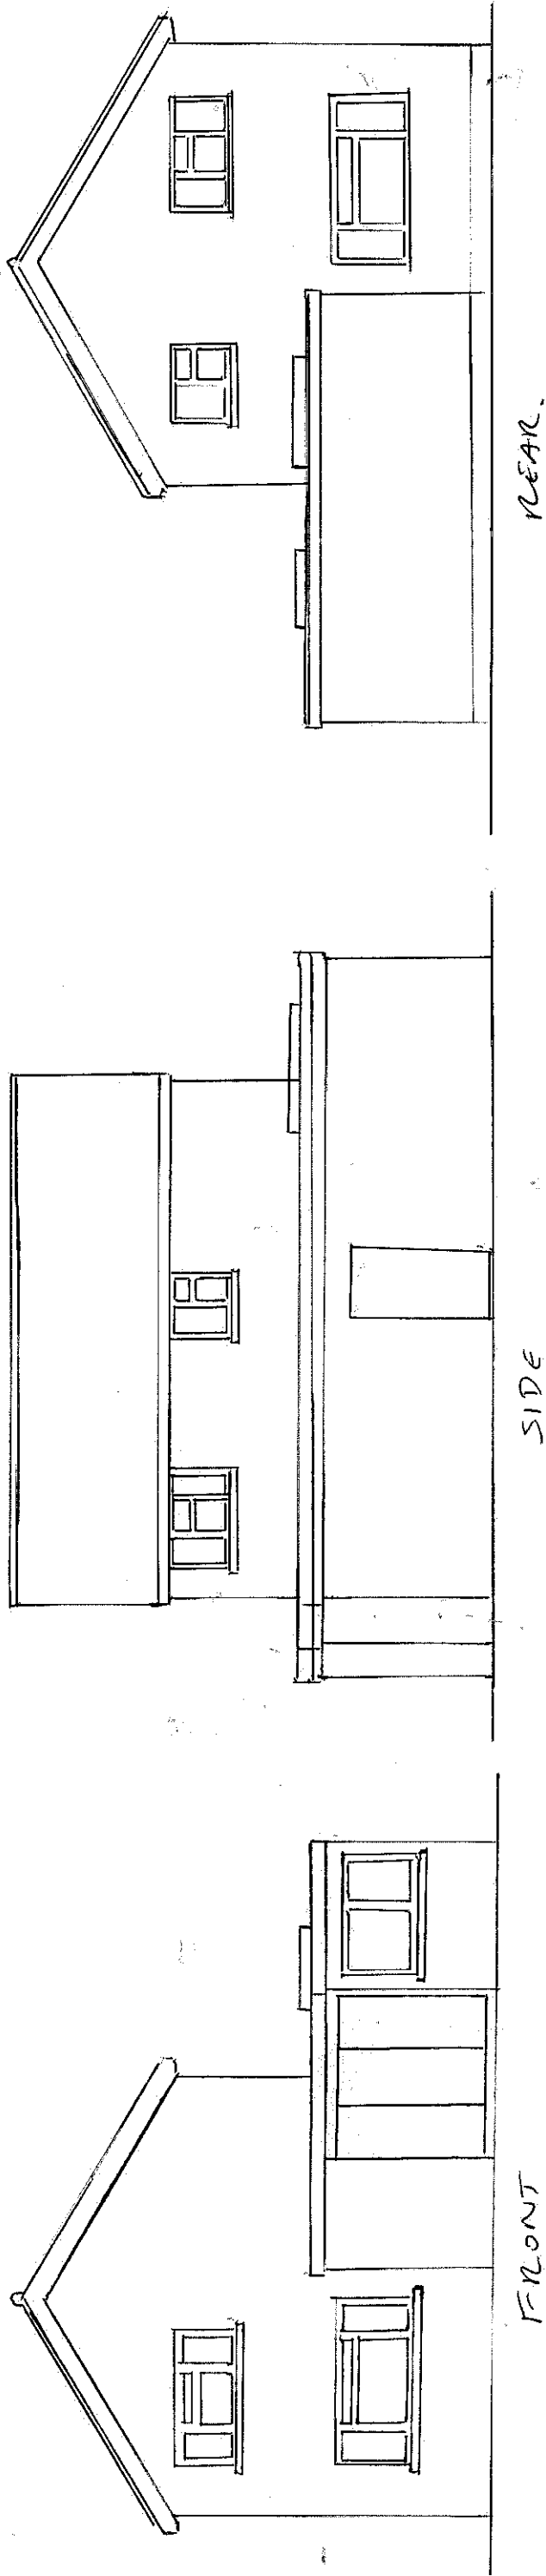

SCALE 1/100 @ A3
METRES