
ARUN DISTRICT COUNCIL BN/16/21/HH

BLOCK PLAN 8 COLLINS CLOSE EASTERGATE

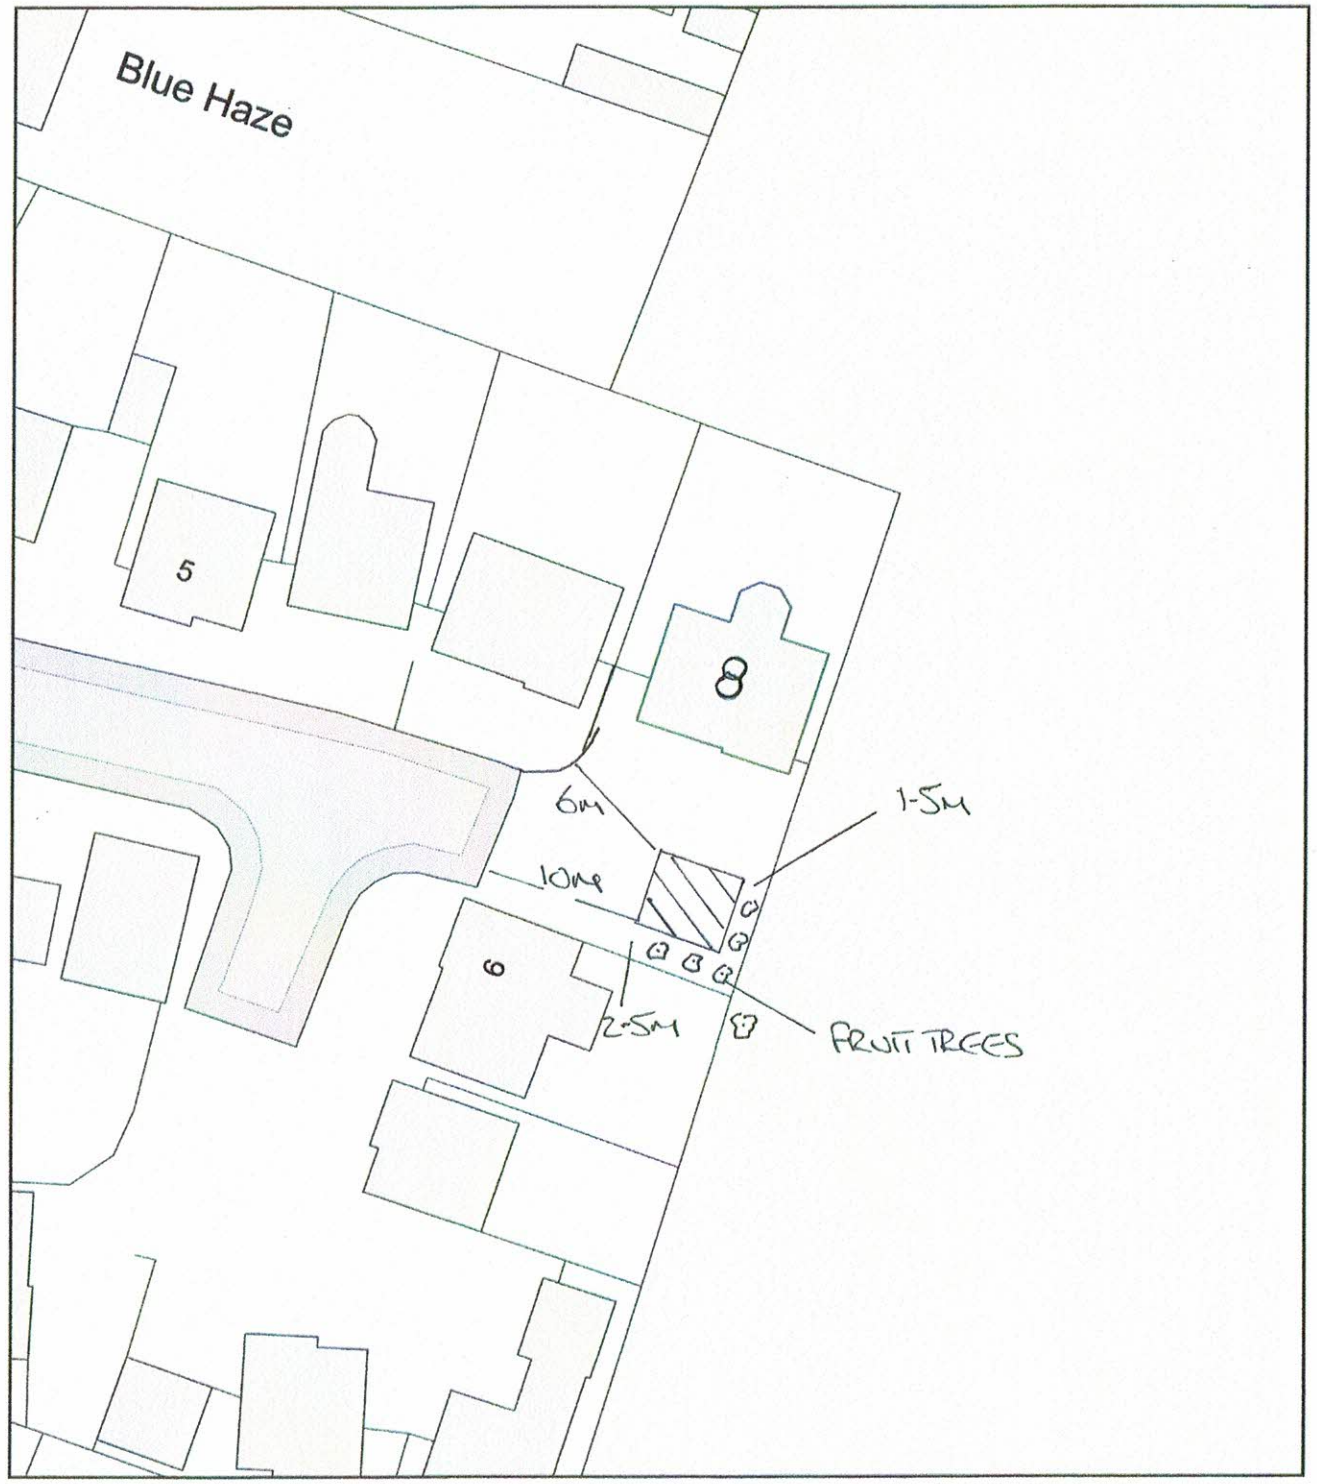

0 20
Metres

N

ReQuestaPlan

Plan Produced for: Mr. Turner
Date Produced: 08 Feb 2021
Plan Reference Number: TQRQM21039164549627
Scale: 1:500 @ A4

© Crown copyright and database rights 2019 OS 100042766

LOCATION PLAN 8 COLLINS CLOSE EASTERGATE



0 50
Metres

N

ReQuestaPlan

Plan Produced for: Mr. Turner
Date Produced: 08 Feb 2021
Plan Reference Number: TQRQM21039164026396
Scale: 1:1250 @ A4

© Crown copyright and database rights 2019 OS 100042766