


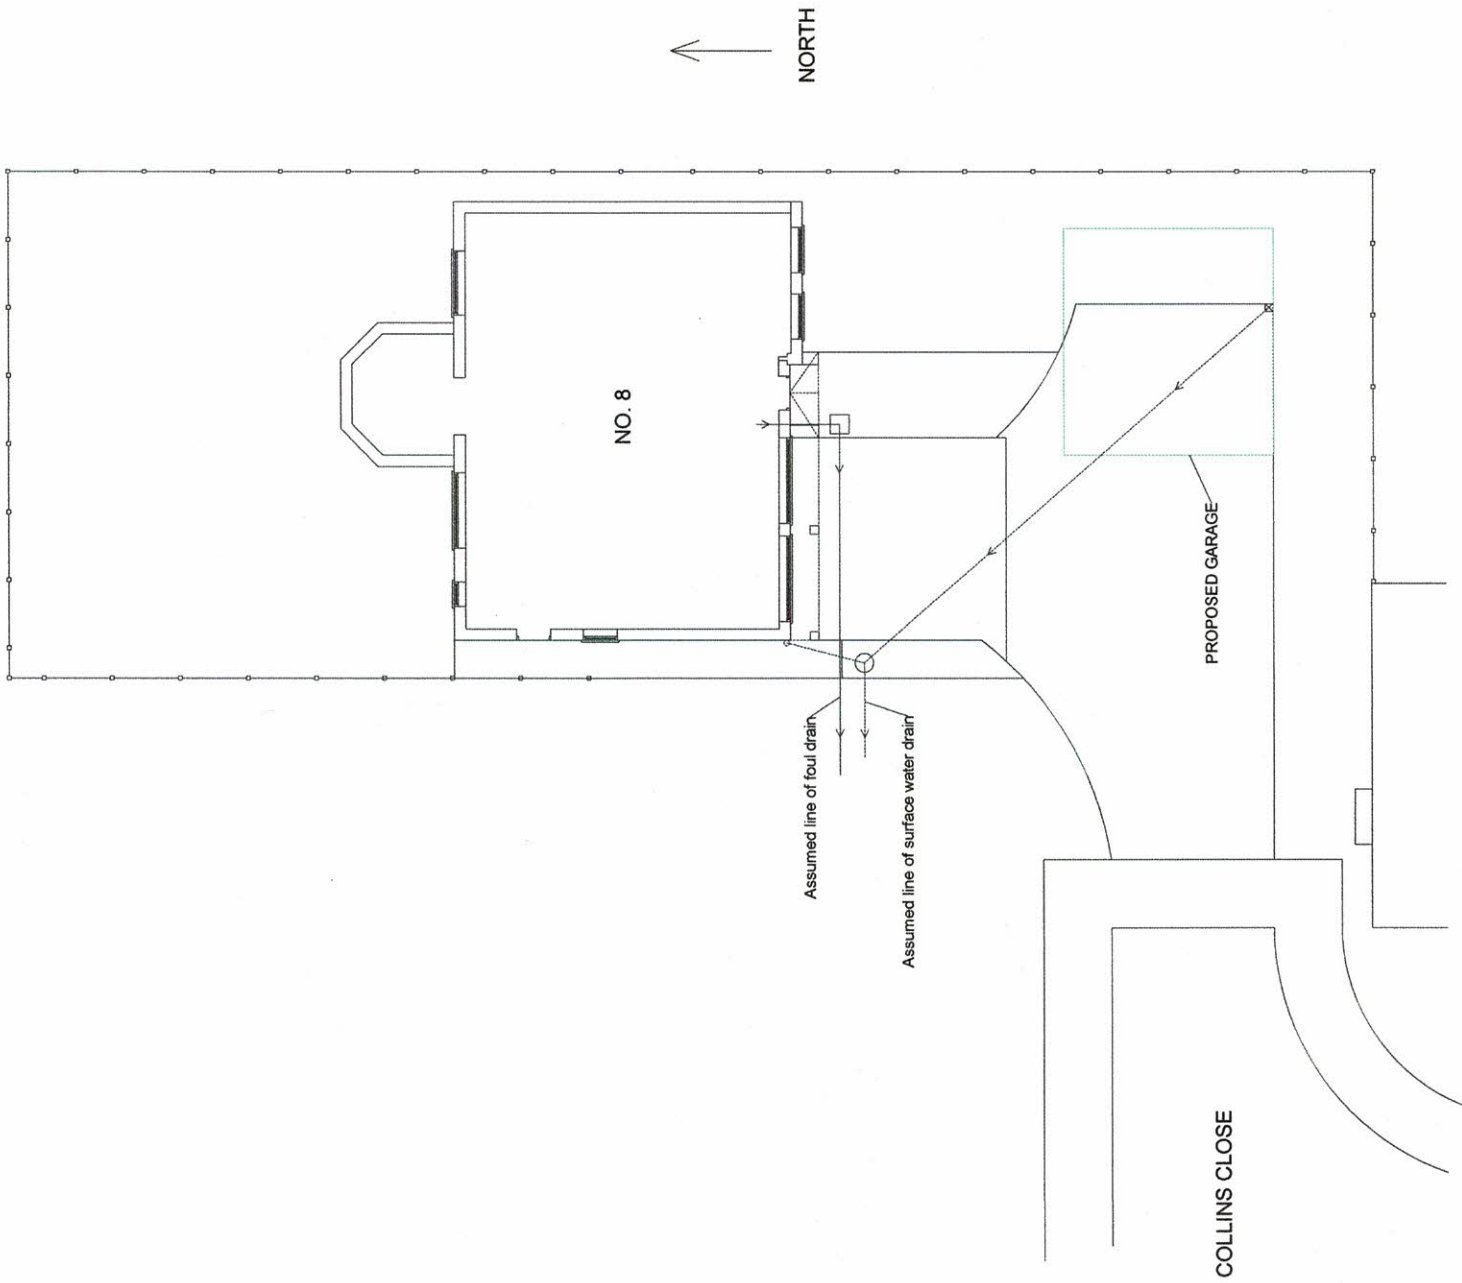

This drawing is for the purpose of planning and building control. Do not scale from this drawing for construction. The builder is responsible for checking on site all dimensions and relevant information prior to the commencement of work

PLAN2BUILDSUSSEX.CO.UK
TEL: 01243 26 73 25

Mr. & Mrs. Turner
8 Collins Close, Eastergate, Chichester
West Sussex PO20 3JT
NEW GARAGE PROPOSED SITE
Date: FEB 2021 Scale 1:200 Dw no. PR.S. 01