



BLOCK PLAN 8 COLLINS CLOSE EASTERGATE

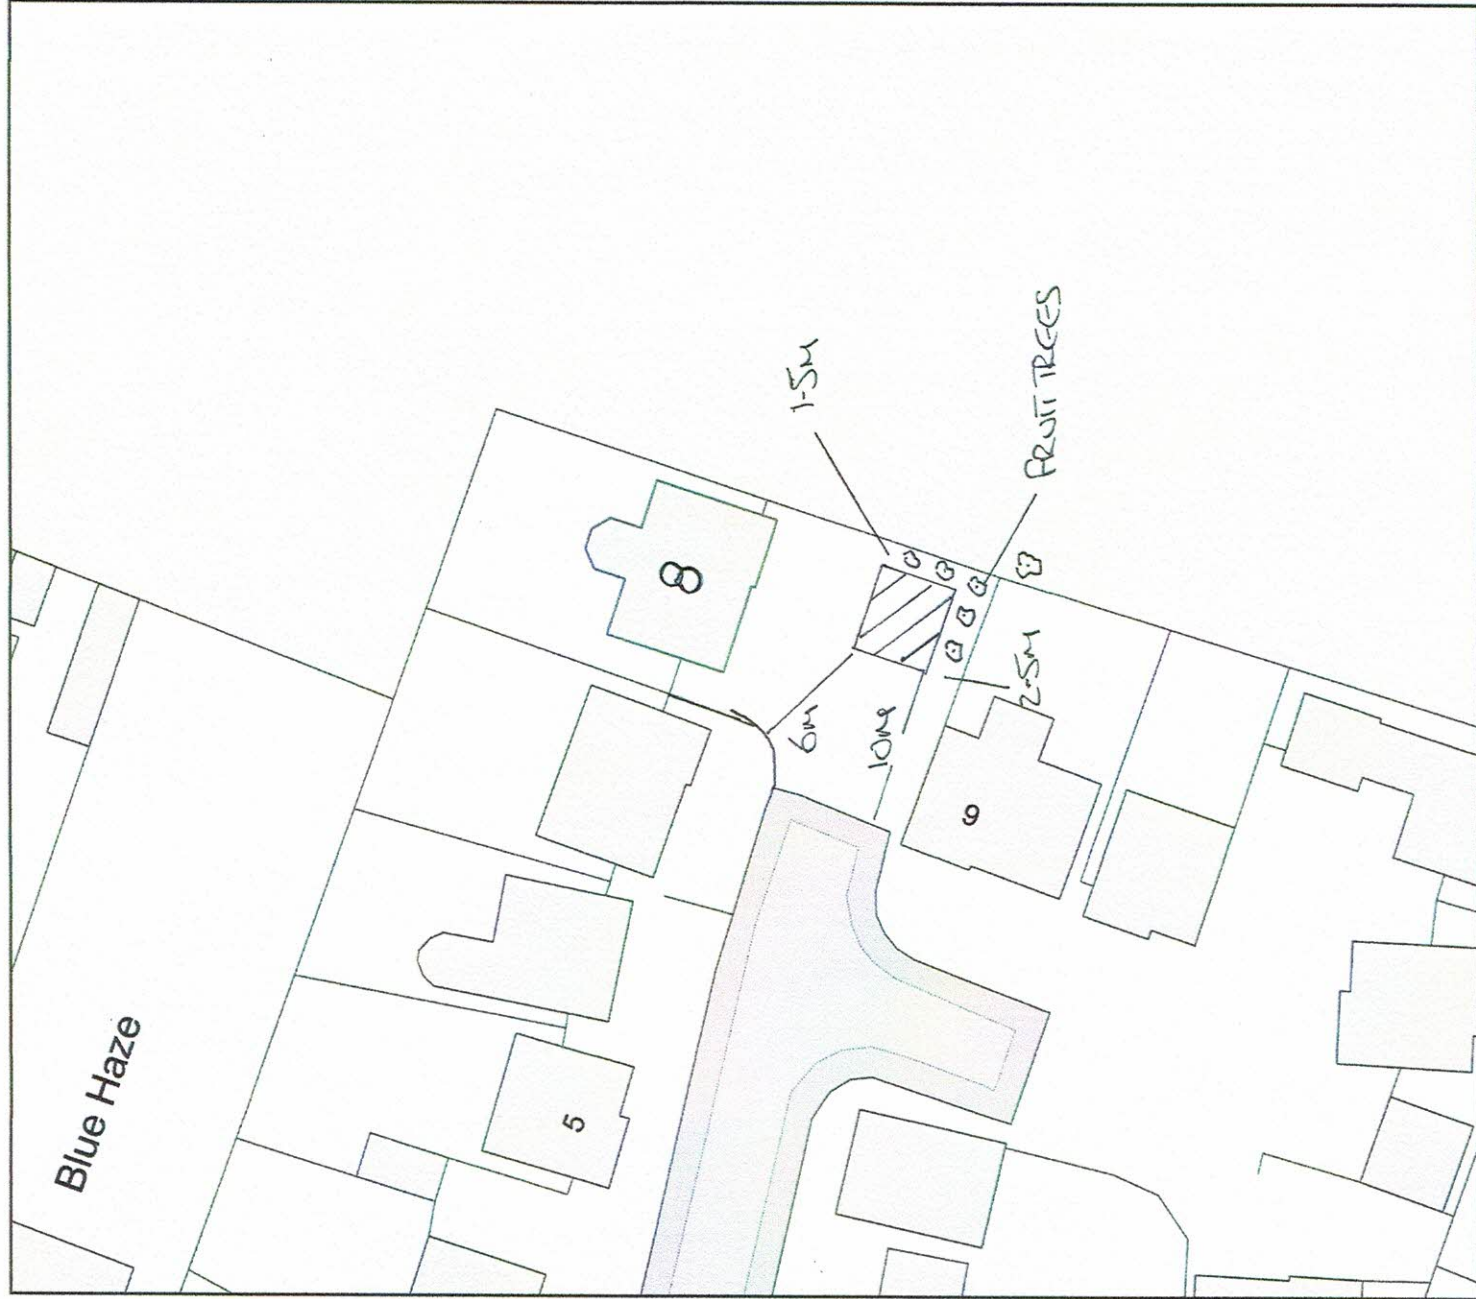

Plan Produced for: Mr. Turner
 Date Produced: 08 Feb 2021
 Plan Reference Number: TORQM21039164549627
 Scale: 1:500 @ A4

LOCATION PLAN 8 COLLINS CLOSE EASTERGATE

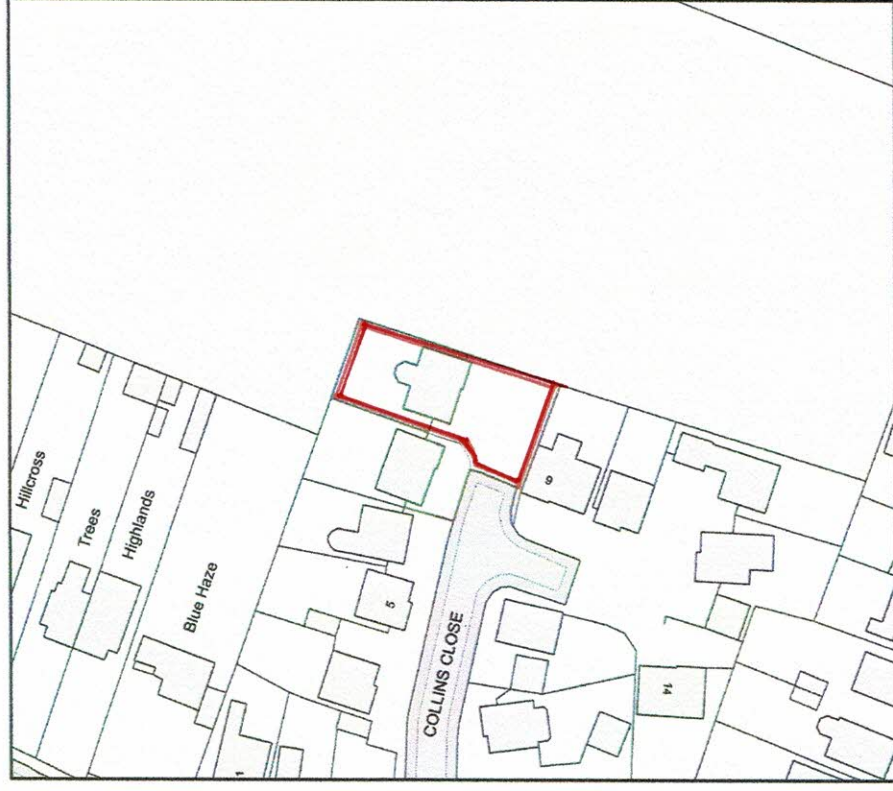

Plan Produced for: Mr. Turner
 Date Produced: 08 Feb 2021
 Plan Reference Number: TORQM21039164026396
 Scale: 1:1250 @ A4