This drawing has been prepared as part of a package for the purpose of submitting an application for planning permission only. It does not purport to be a working or contractual drawing and should not be used for any building or contractual purposes.
This drawing has been prepared based on survey drawing information provided by others. All dimensions and levels on all drawings must be checked and verified on site prior to commencement of works.

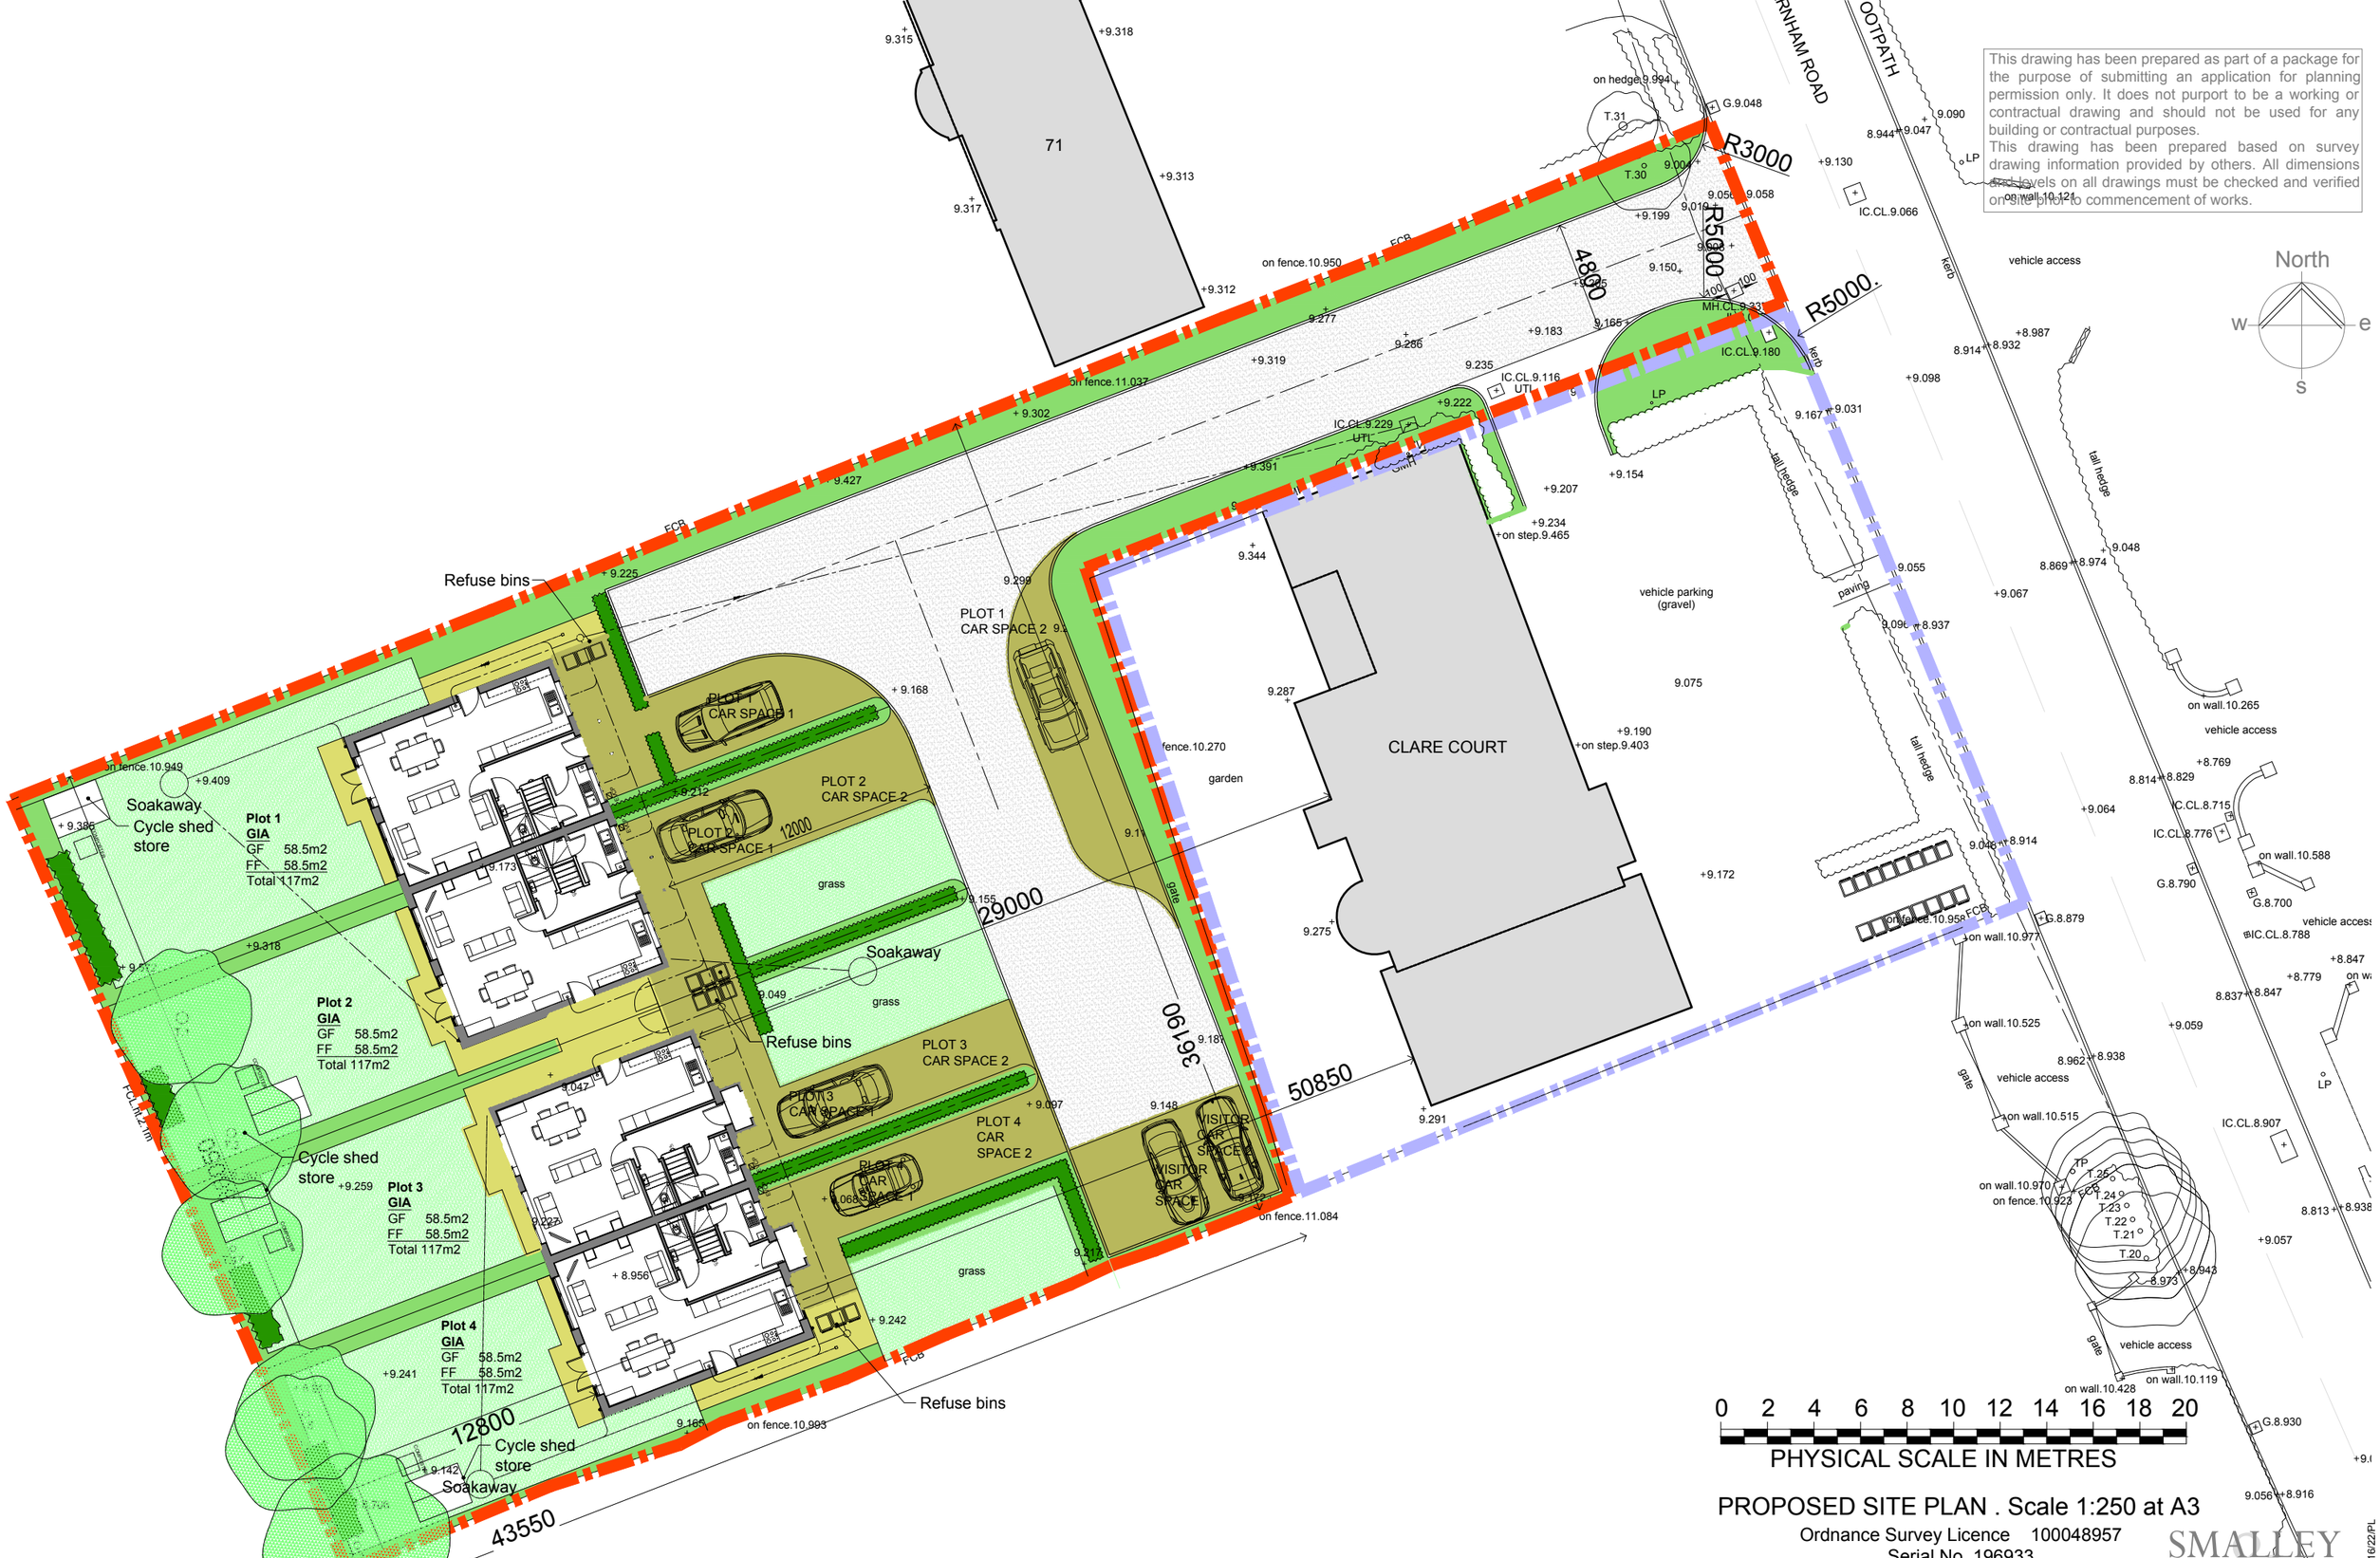

PROPOSED SITE PLAN . Scale 1:250 at A3

Ordnance Survey Licence 100048957
Serial No. 196933

PROPOSED SITE LAYOUT

PROPOSED DWELLINGS AT CLARE GARDENS - LAND TO REAR OF CLARE COURT . 67 BARNHAM ROAD . BARNHAM . WEST SUSSEX . PO22 0EP

Drawing Title : SITE PLAN PROPOSED
Drawing No. 1474/05f
5th March 2021 Scale 1:250 at A3 .

SMALLEY & HALES ARCHITECTS
Steyning and Walberton
West Sussex
07813 003558 / 07980 838864
office@smalleyhales.com
smalleyhales.com
Registered in England & Wales
Company No. 8888394

ARUN DISTRICT COUNCIL BN/16/22/PL