


This drawing has been prepared as part of a package for the purpose of submitting an application for planning permission only. It does not purport to be a working or contractual drawing and should not be used for any building or contractual purposes.
This drawing has been prepared based on survey drawing information provided by others. All dimensions and levels on all drawings must be checked and verified on site prior to commencement of works.

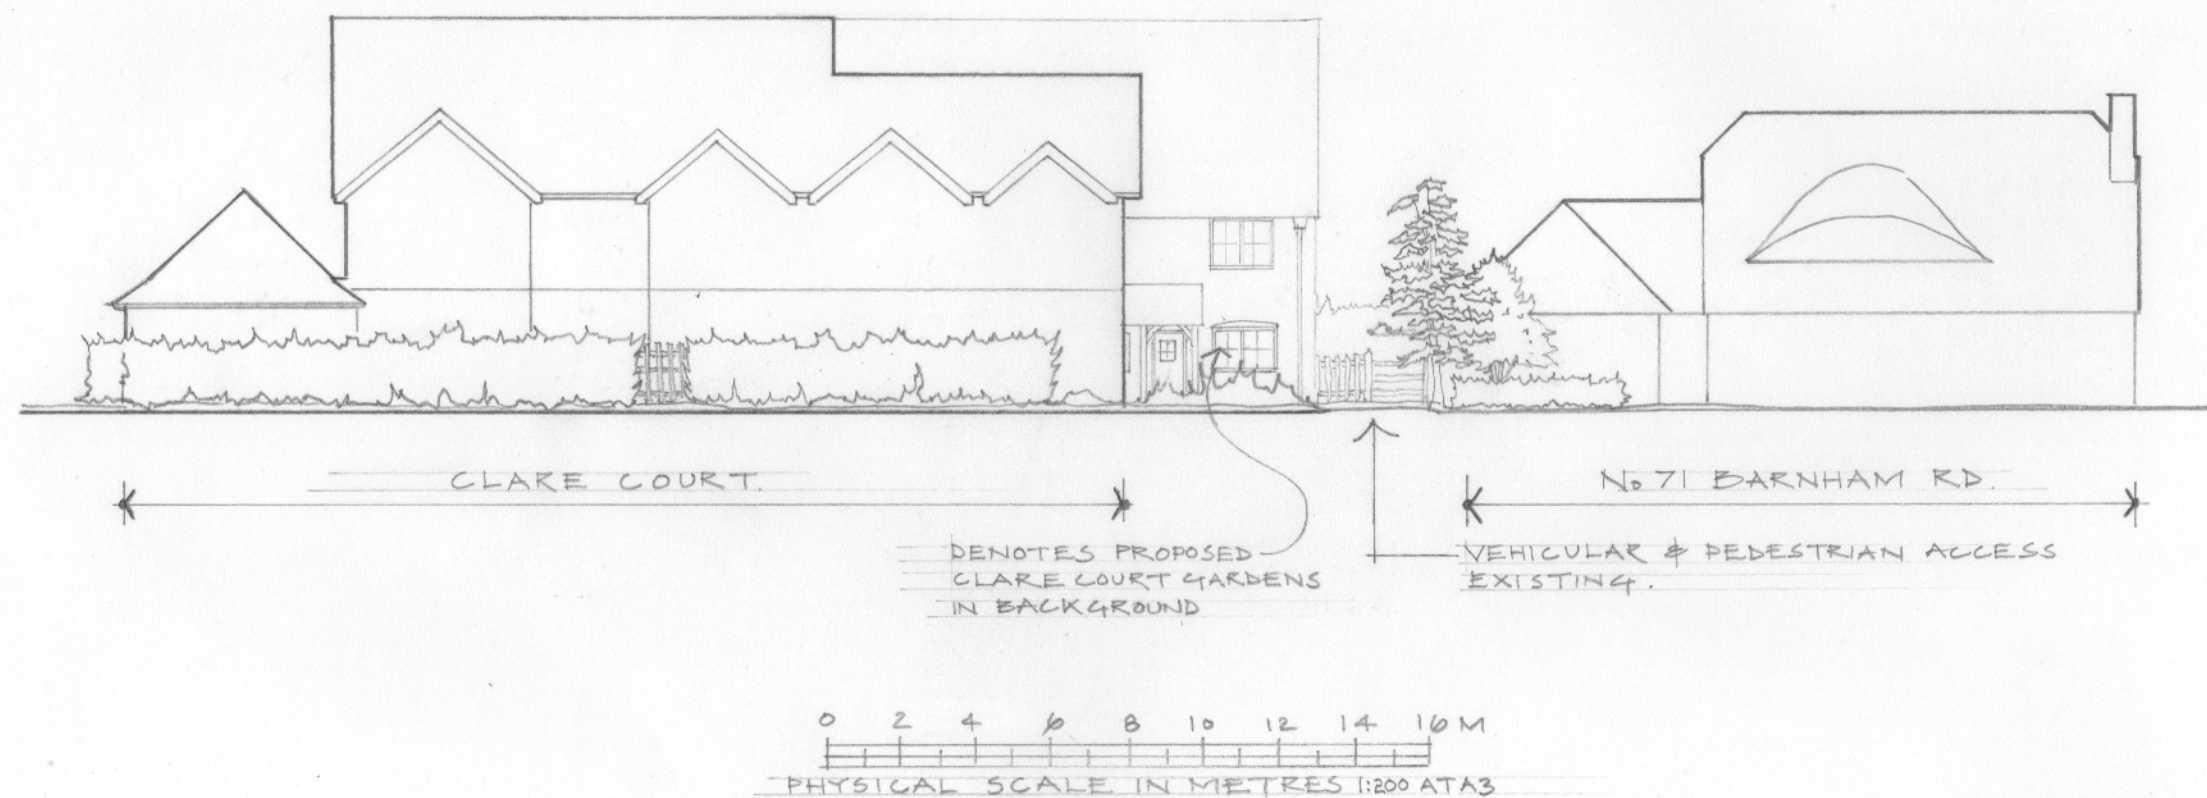

4 NO. 3 BED DWELLINGS
PROPOSED STREET SCENE AT

CLARE COURT GARDENS AT LAND TO REAR OF
CLARE COURT. 67 BARNHAM RD. BARNHAM. BOGNOR REGIS. W. SUSSEX. PO22 0EP

DRWG. No 1474/14
SCALE 1:200 AT A3
© FEB '25th 2022