


This drawing has been prepared as part of a package for the purpose of submitting an application for planning permission only. It does not purport to be a working or contractual drawing and should not be used for any building or contractual purposes.
This drawing has been prepared based on survey drawing information provided by others. All dimensions and levels on all drawings must be checked and verified on site prior to commencement of works.

St Philip Howard
Church School

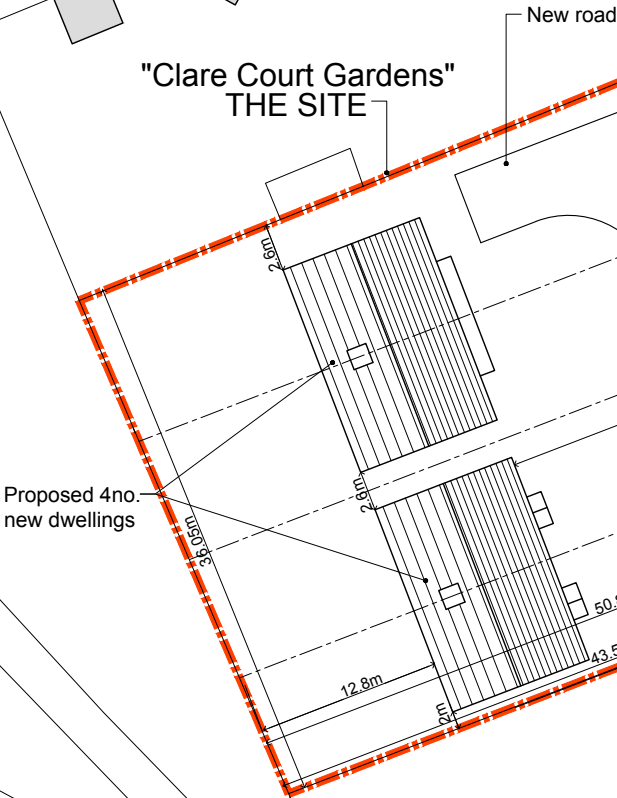

BLOCK PLAN PROPOSED Scale 1:500 at A3
Ordnance Survey Licence 100048957
Serial No. 196933

PROPOSED DWELLINGS AT CLARE GARDENS - LAND TO REAR OF
CLARE COURT . 67 BARNHAM ROAD . BARNHAM . WEST SUSSEX . PO22 0EP

Drawing Title :
Drawing No.
2nd February 2021

BLOCK PLAN PROPOSED
1474/03c
Scale 1:500 at A3 .

SMALLEY
HALES
ARCHITECTS
Steving and Walberton
West Sussex
07813 003558 / 07980 838864
office@smalleyhales.com
smalleyhales.com
Registered in England & Wales
Company No. 8888394

ARUN DISTRICT COUNCIL BN16/22/PL