


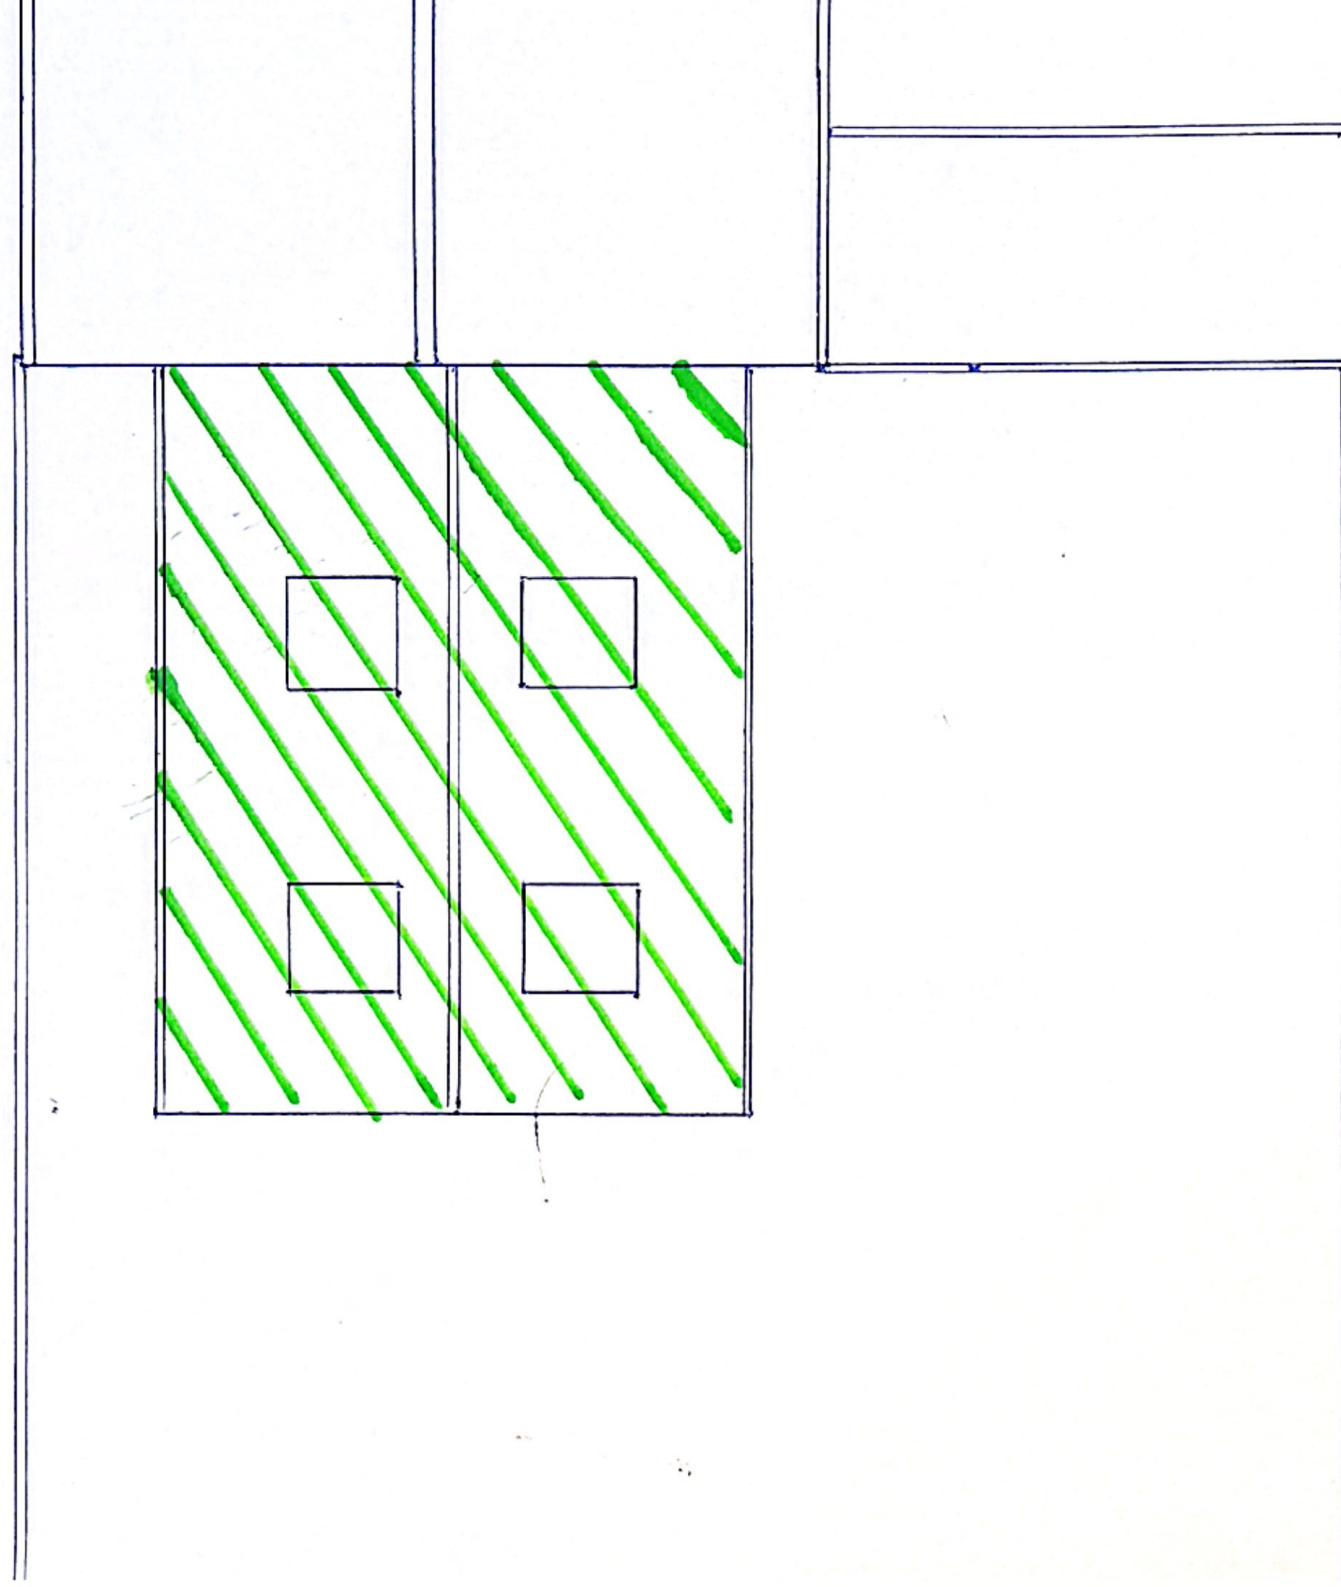

PLAN VIEW
SCALE 1:50
PROPOSED EXTENSION
HATCHED IN GREEN