



Notes:

- DO NOT SCALE FROM THIS DRAWING. USE FIGURE DIMENSIONS ONLY.
- ALL DIMENSIONS ARE IN MM.
- IMAGES ARE FOR GENERAL INFORMATION.
- EVOENERGY RESERVE THE RIGHT TO REVISE THIS DRAWING IN THE INTEREST OF SYSTEM DEVELOPMENT.
- THIS DRAWING REMAINS THE INTELLECTUAL PROPERTY OF EVOENERGY AND MAY BE DISTRIBUTED ONLY WITH PERMISSION EXPRESSED IN WRITING.

NOT FOR CONSTRUCTION

RE01	PROVISIONAL	20/09/2021	N.OUN	X.XXXXX
REV	DESCRIPTION	DATE	BY	APPROVED

System Details

System Information

System Size: 113.4 kWp

Number of Panels: 216x525 Wp

Orientation: 0 Degrees

Tilt: 20 Degrees

Area of Active PV: 556,8 m²

Roof Type: Ground Mount


North Indicator

EvoEnergy Ltd
Eldon Business Park,
Eldon Road,
Nottingham, NG9 6DZ

T: 08448 150200
F: 01512 111917
www.evoenergy.co.uk
info@evoenergy.co.uk

EVOENERGY
Powering the Future

Project		
Portsmouth Water Limited - Eastergate		
Drawing Title		
Existing Plan		
Drawn By	Approved By	Scale (A1)
N.OUN	X.XXXXX	1:500
Drawing Status		
PROVISIONAL		
Drawing Number		Date
90-02015 - P02-RE01		20/09/2021

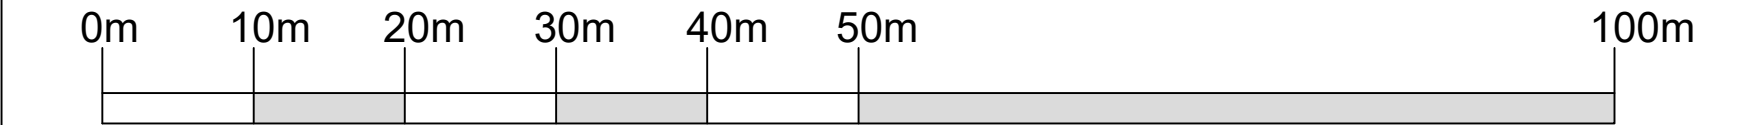

Crown copyright and database rights 2021 Ordnance Survey 0100031673