


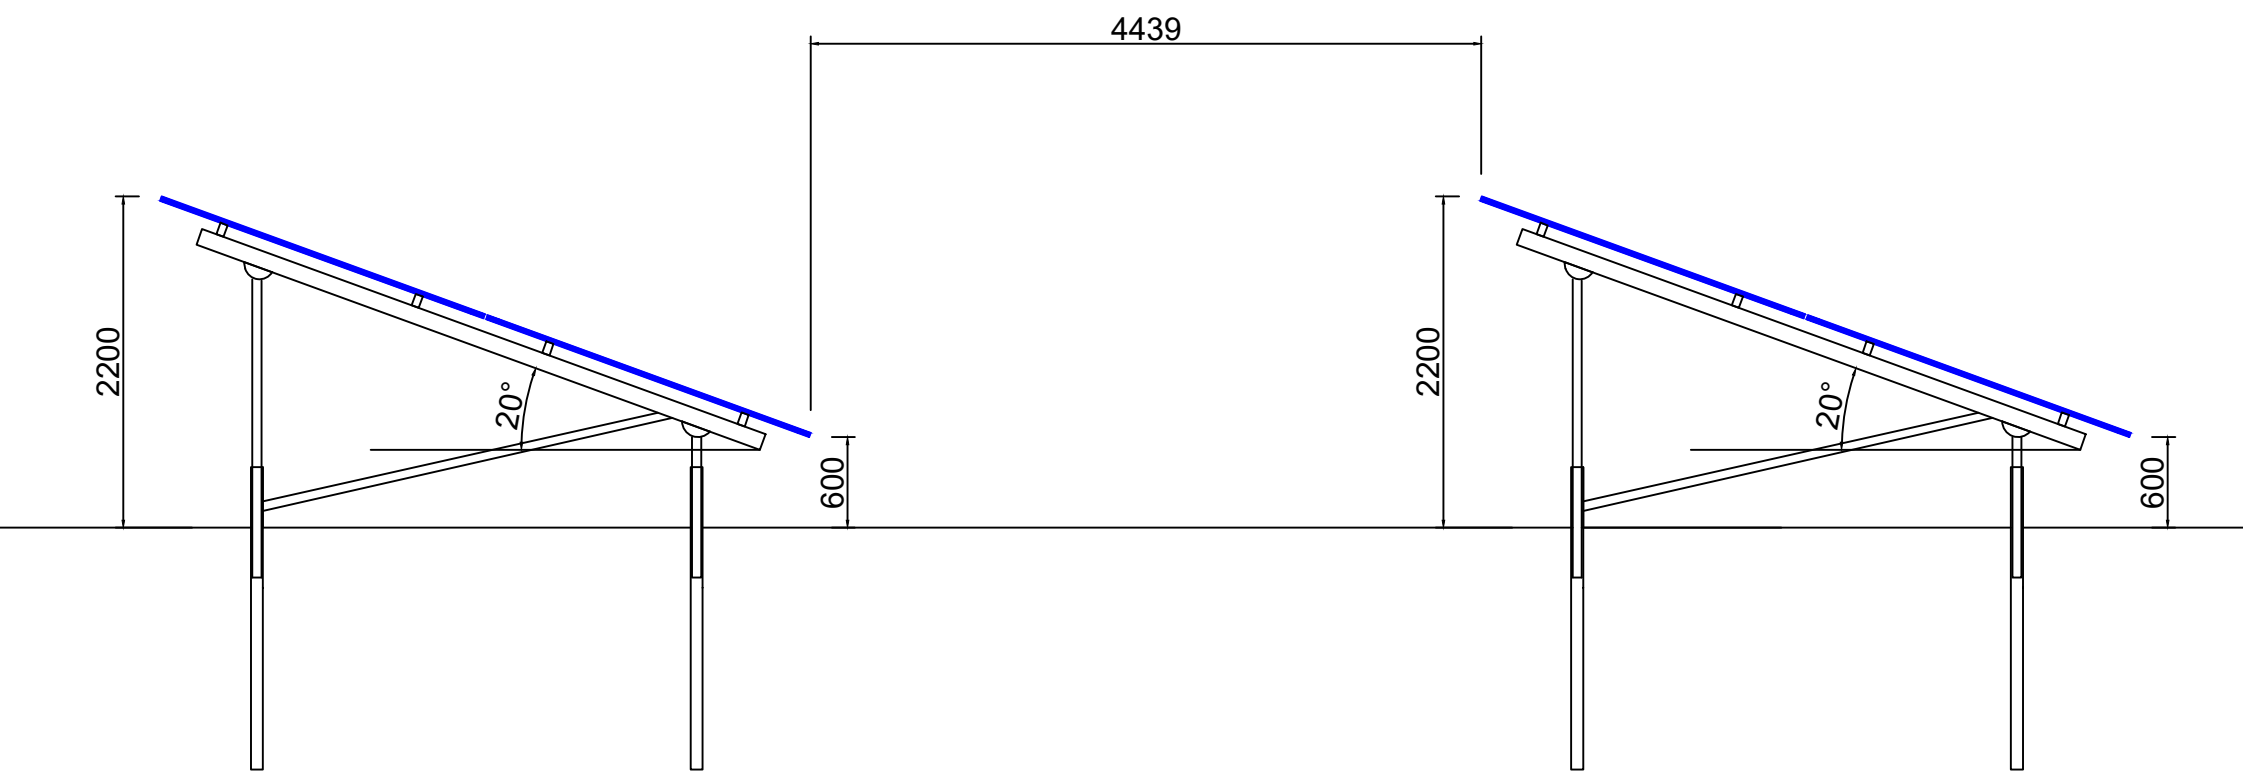

- Notes:
- 1. DO NOT SCALE FROM THIS DRAWING. USE FIGURE DIMENSIONS ONLY.
 - 2. ALL DIMENSIONS ARE IN MM.
 - 3. IMAGES ARE FOR GENERAL INFORMATION.
 - 4. EVOENERGY RESERVE THE RIGHT TO REVISE THIS DRAWING IN THE INTEREST OF SYSTEM DEVELOPMENT.
 - 5. THIS DRAWING REMAINS THE INTELLECTUAL PROPERTY OF EVOENERGY AND MAY BE DISTRIBUTED ONLY WITH PERMISSION EXPRESSED IN WRITING.

NOT FOR CONSTRUCTION

RE01	PROVISIONAL	20/09/2021	N.OUN	X.XXXXX
REV	DESCRIPTION	DATE	BY	APPROVED

System Details				
System Information				
System Size:	113.4 kWp			
Number of Panels:	216x525 Wp			
Orientation:	0 Degrees			
Tilt:	20 Degrees			
Area of Active PV:	556.8 m²			
Roof Type:	Ground Mount			

North Indicator	EvoEnergy Ltd Eldon Business Park, Eldon Road, Nottingham, NG9 6DZ T: 08448 150200 F: 01512 111917 www.evoenergy.co.uk info@evoenergy.co.uk
-----------------	---



Project		
Portsmouth Water Limited - Eastergate		
Drawing Title		
TYPICAL SECTION		
Drawn By	Approved By	Scale (A1)
N.OUN	X.XXXXX	NTS
Drawing Status		
PROVISIONAL		
Drawing Number		Date
90-02015 - P04-RE01		20/09/2021