


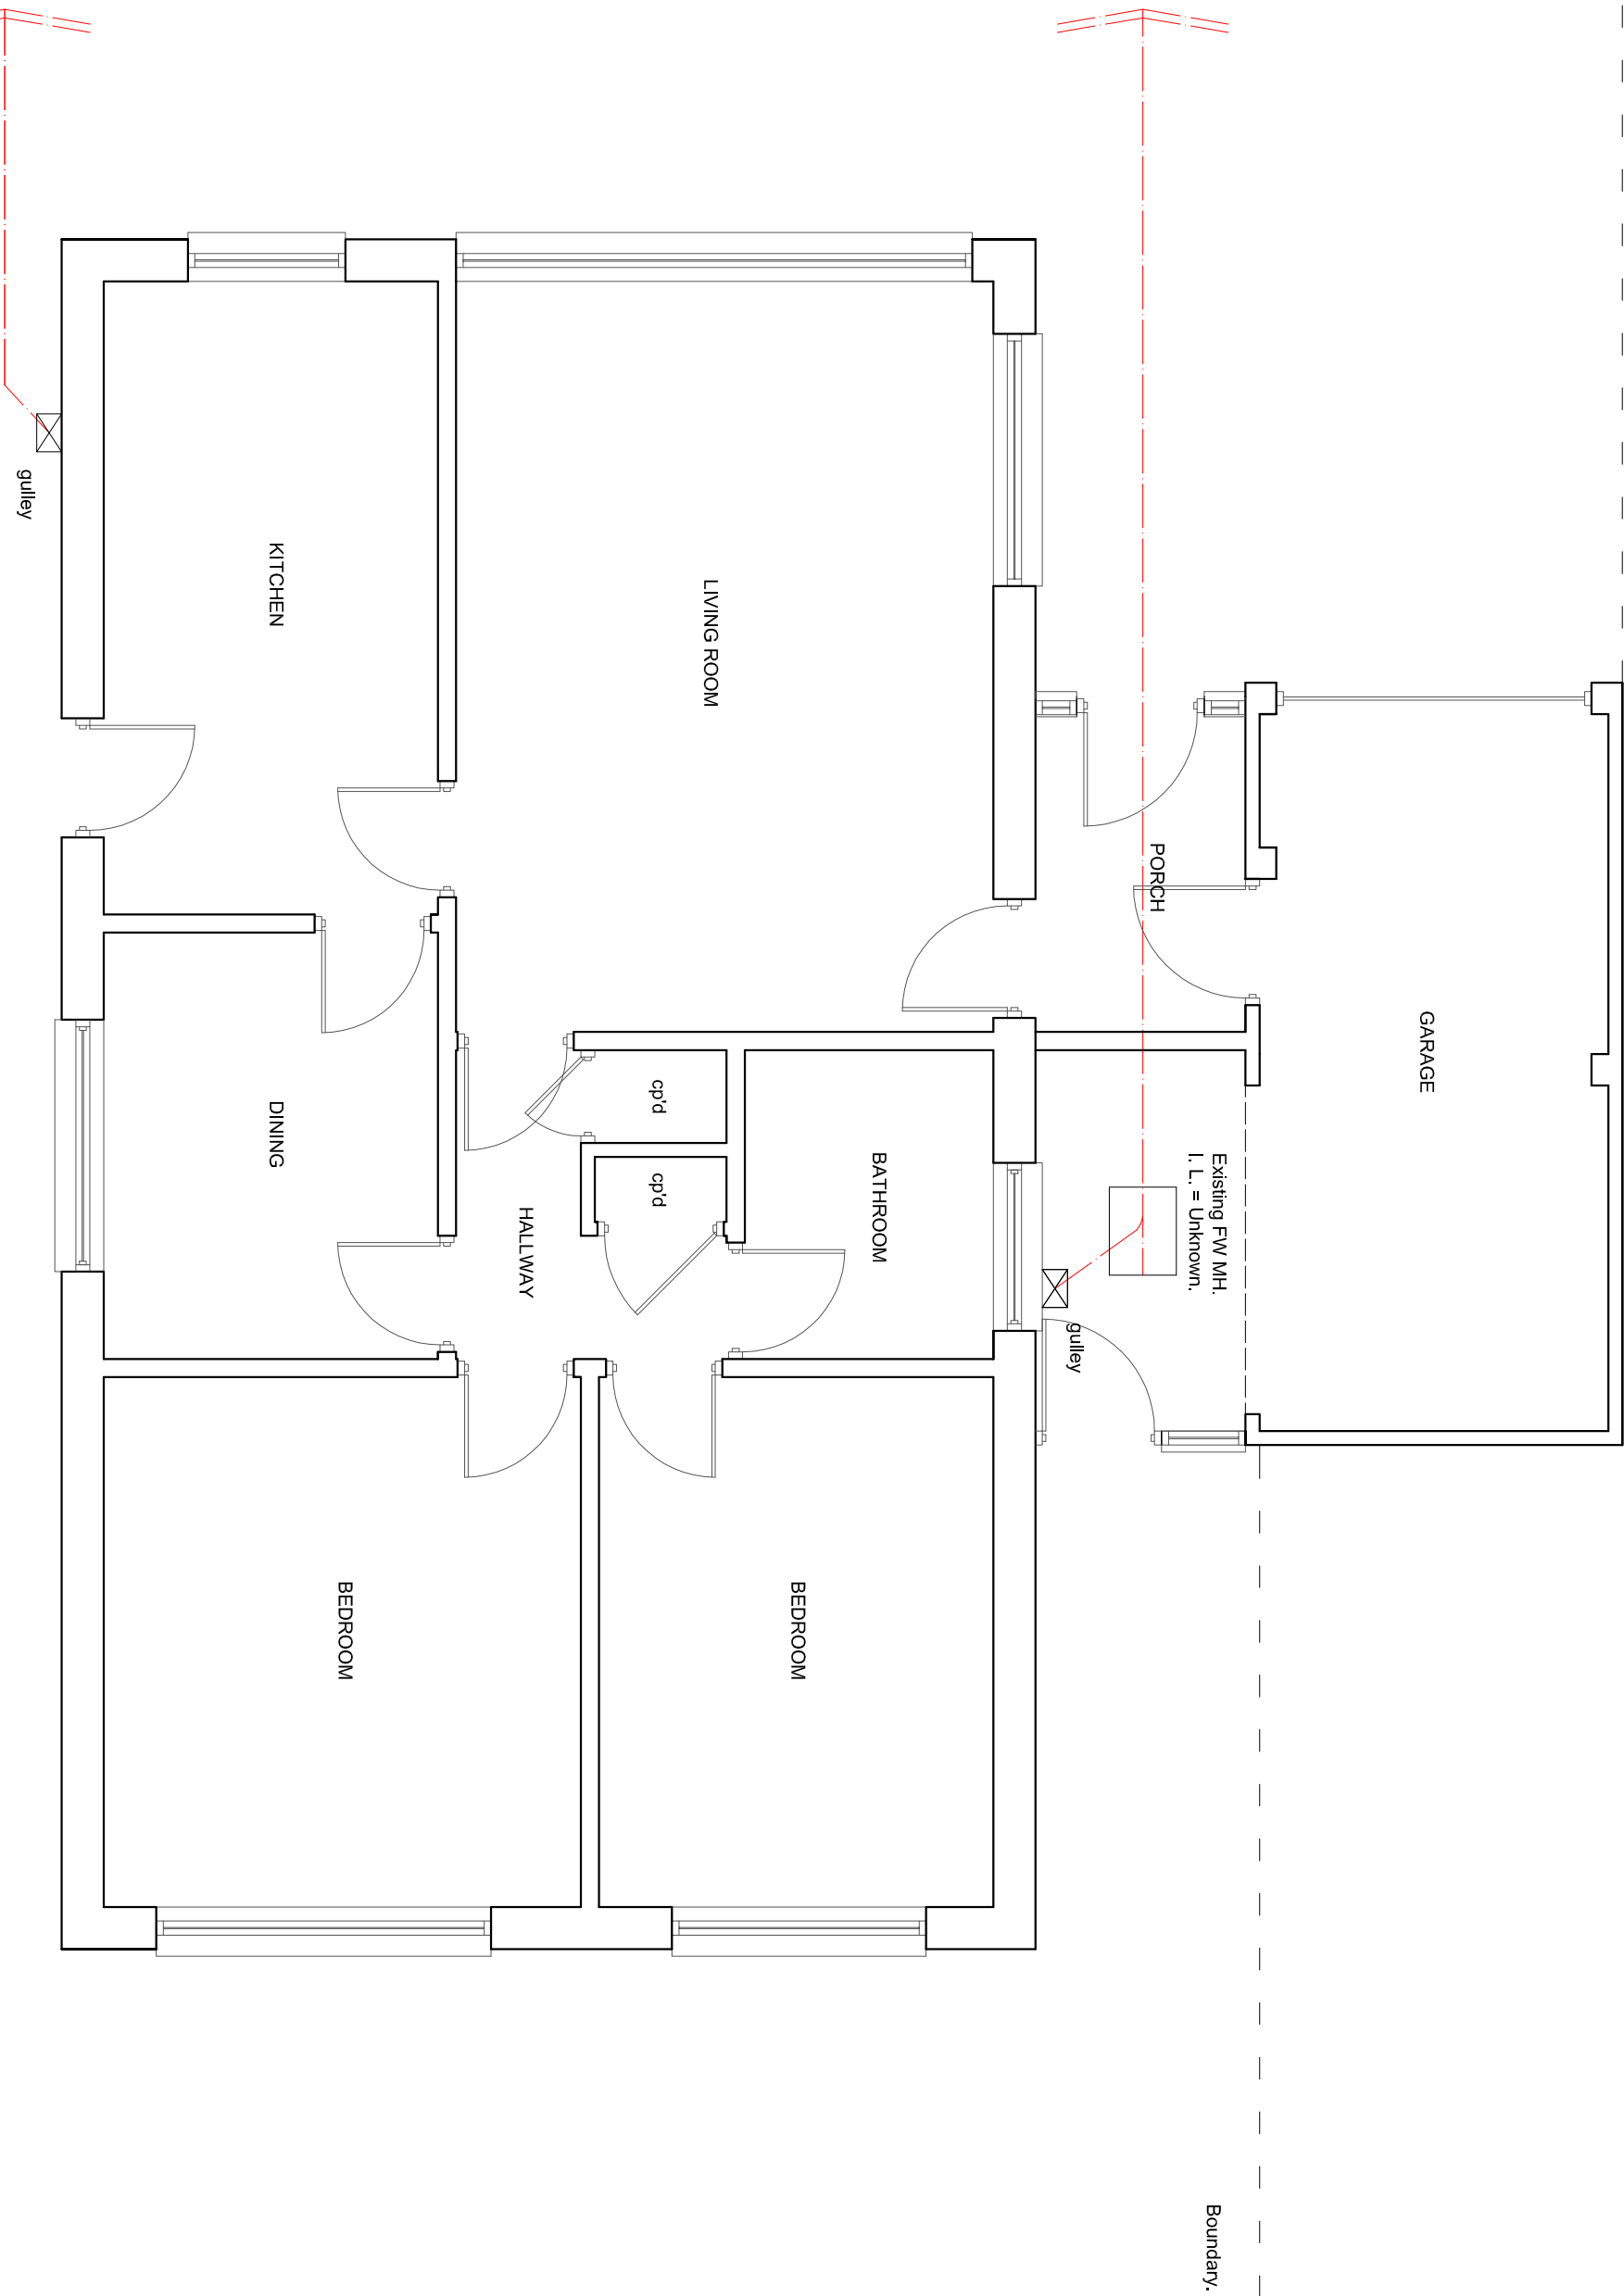

Boundary.

Boundary.

SCALE 0 1 2 3 4 5 METRES

EXISTING GROUND FLOOR PLAN

<A

SUSSEX BUILDING CONSULTANCY LIMITED

10 WENTWORTH CLOSE, BARNHAM,
BOGNOR REGIS, WEST SUSSEX.

SCALE - 1/50 REV - DATE - 08/01/2022



LABC
partner
3 NORTHCOTE ROAD
BOGNOR REGIS
PO21 5LZ
TEL/FAX - (01243) 861379