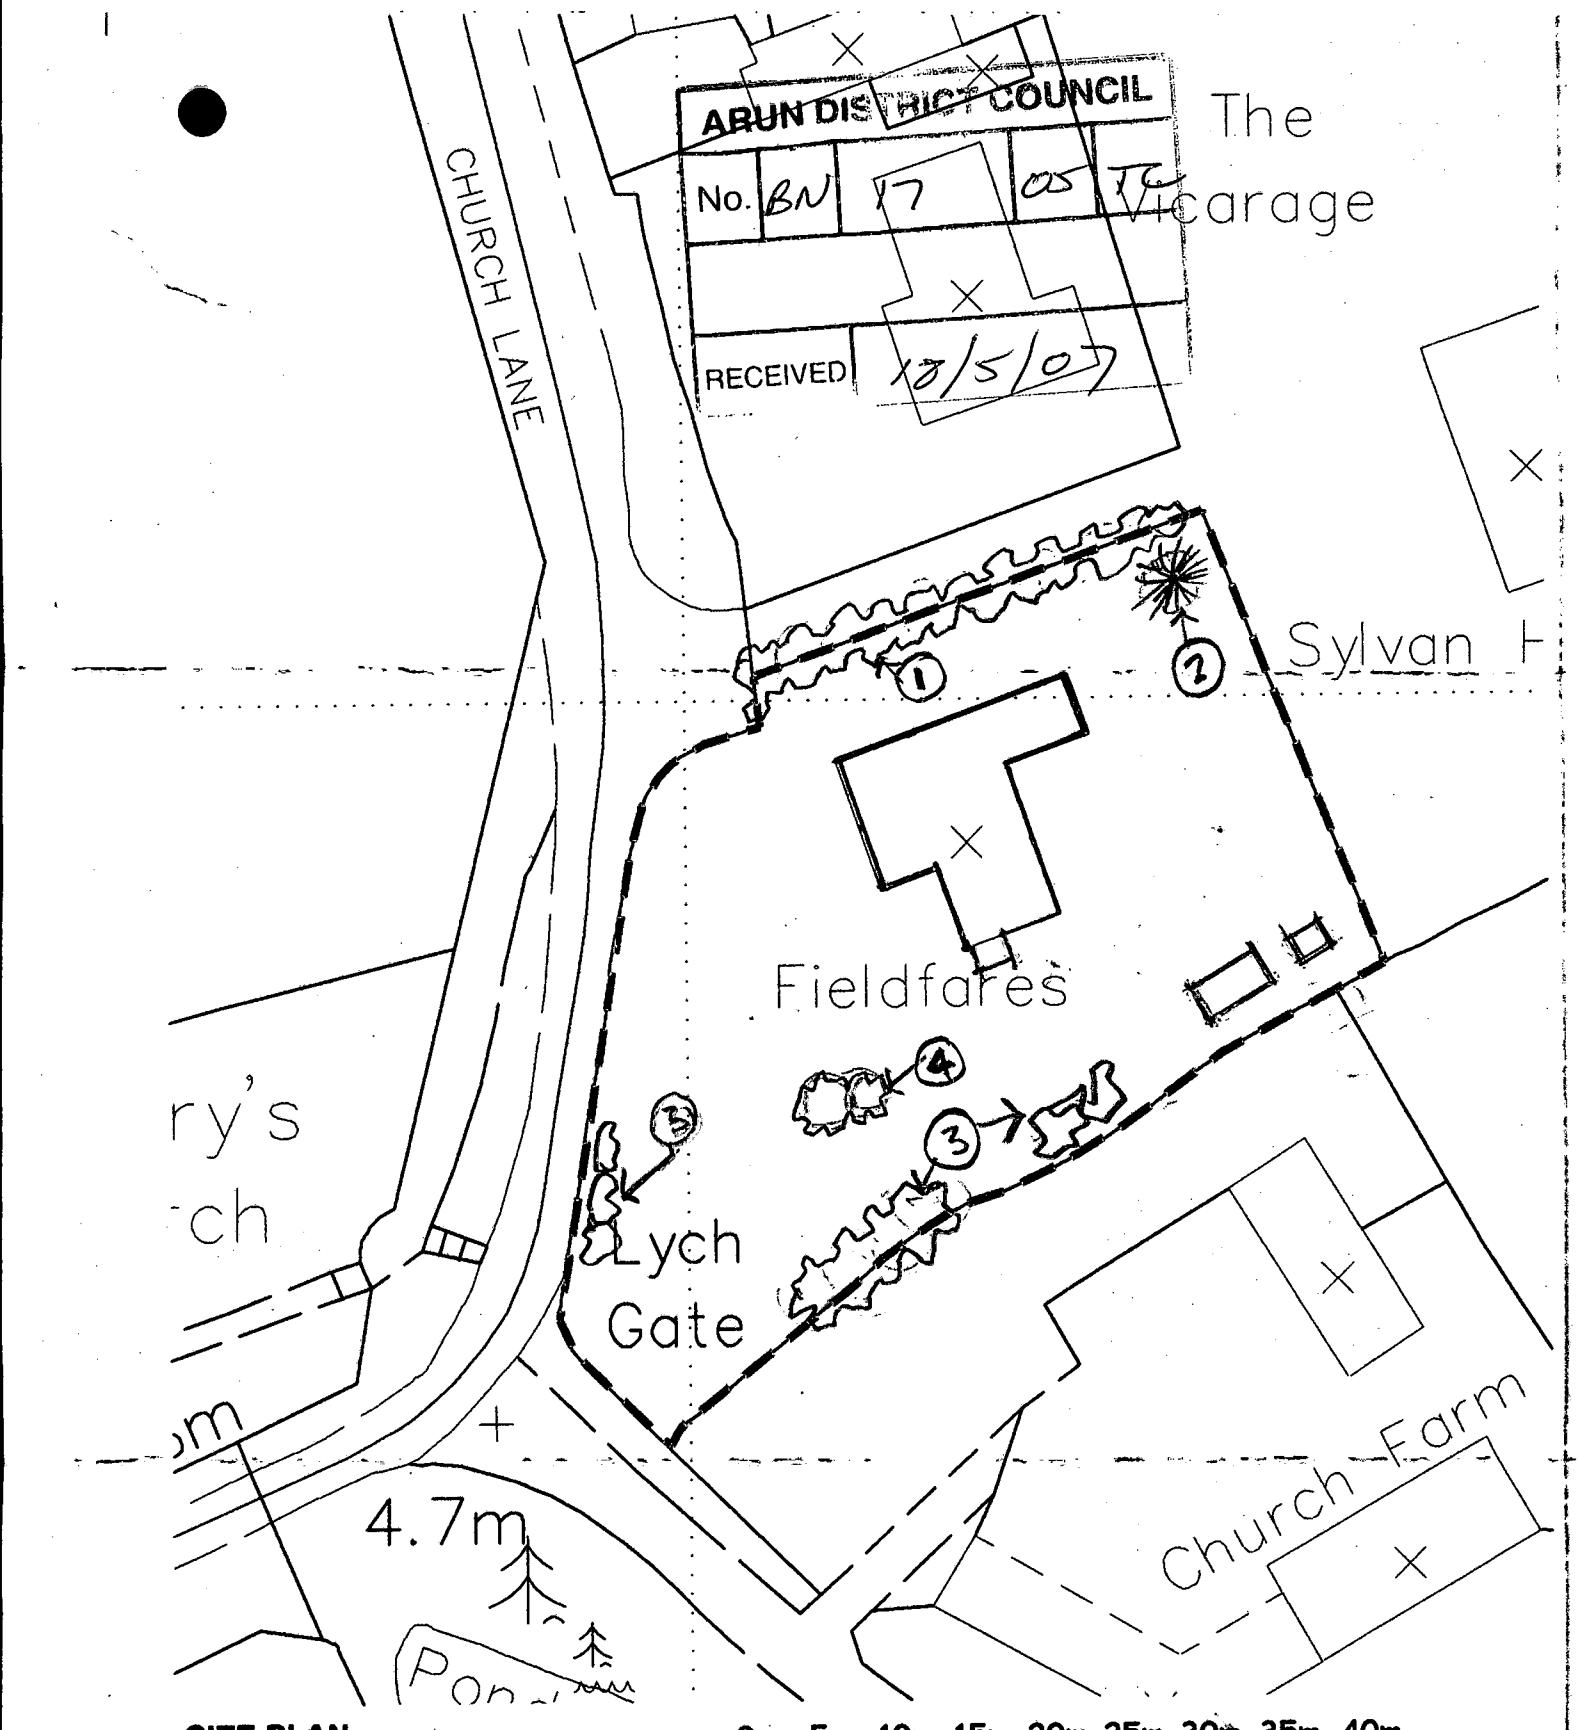


SITE PLAN
Scale 1 : 500

0m 5m 10m 15m 20m 25m 30m 35m 40m

Scale bar @ 1 : 500

N

SITE PLAN INDICATING WORK TO EXISTING TREES.

FIELDFARES, CHURCH LANE BARNHAM, PO22 0BP