


## Location plan and block plan

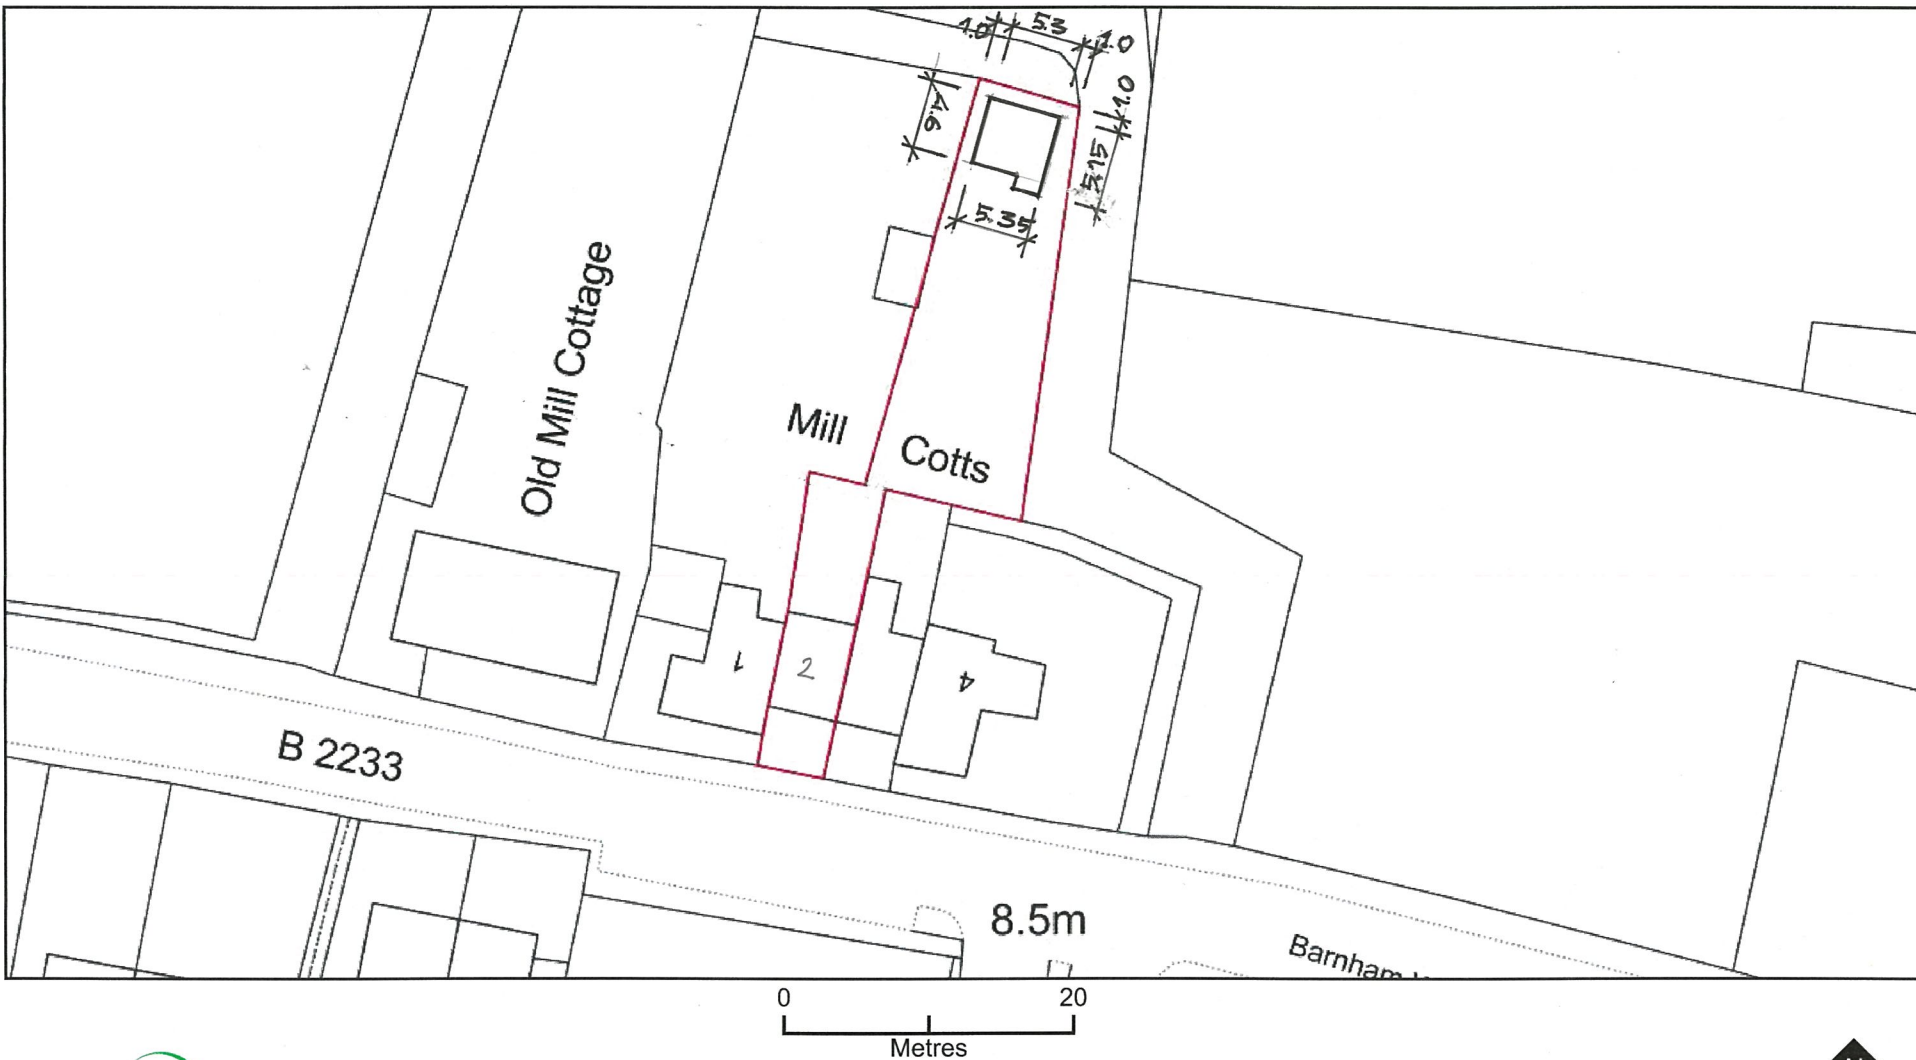

Plan Produced for: Ms B Callender

Date Produced: 31 Oct 2017

Plan Reference Number: TQRQM17304161018843

Scale: 1:500 @ A4

2 MILL COTAGES  
YAPTON ROAD  
BARNHAM, PO22 0BG