


Location plan

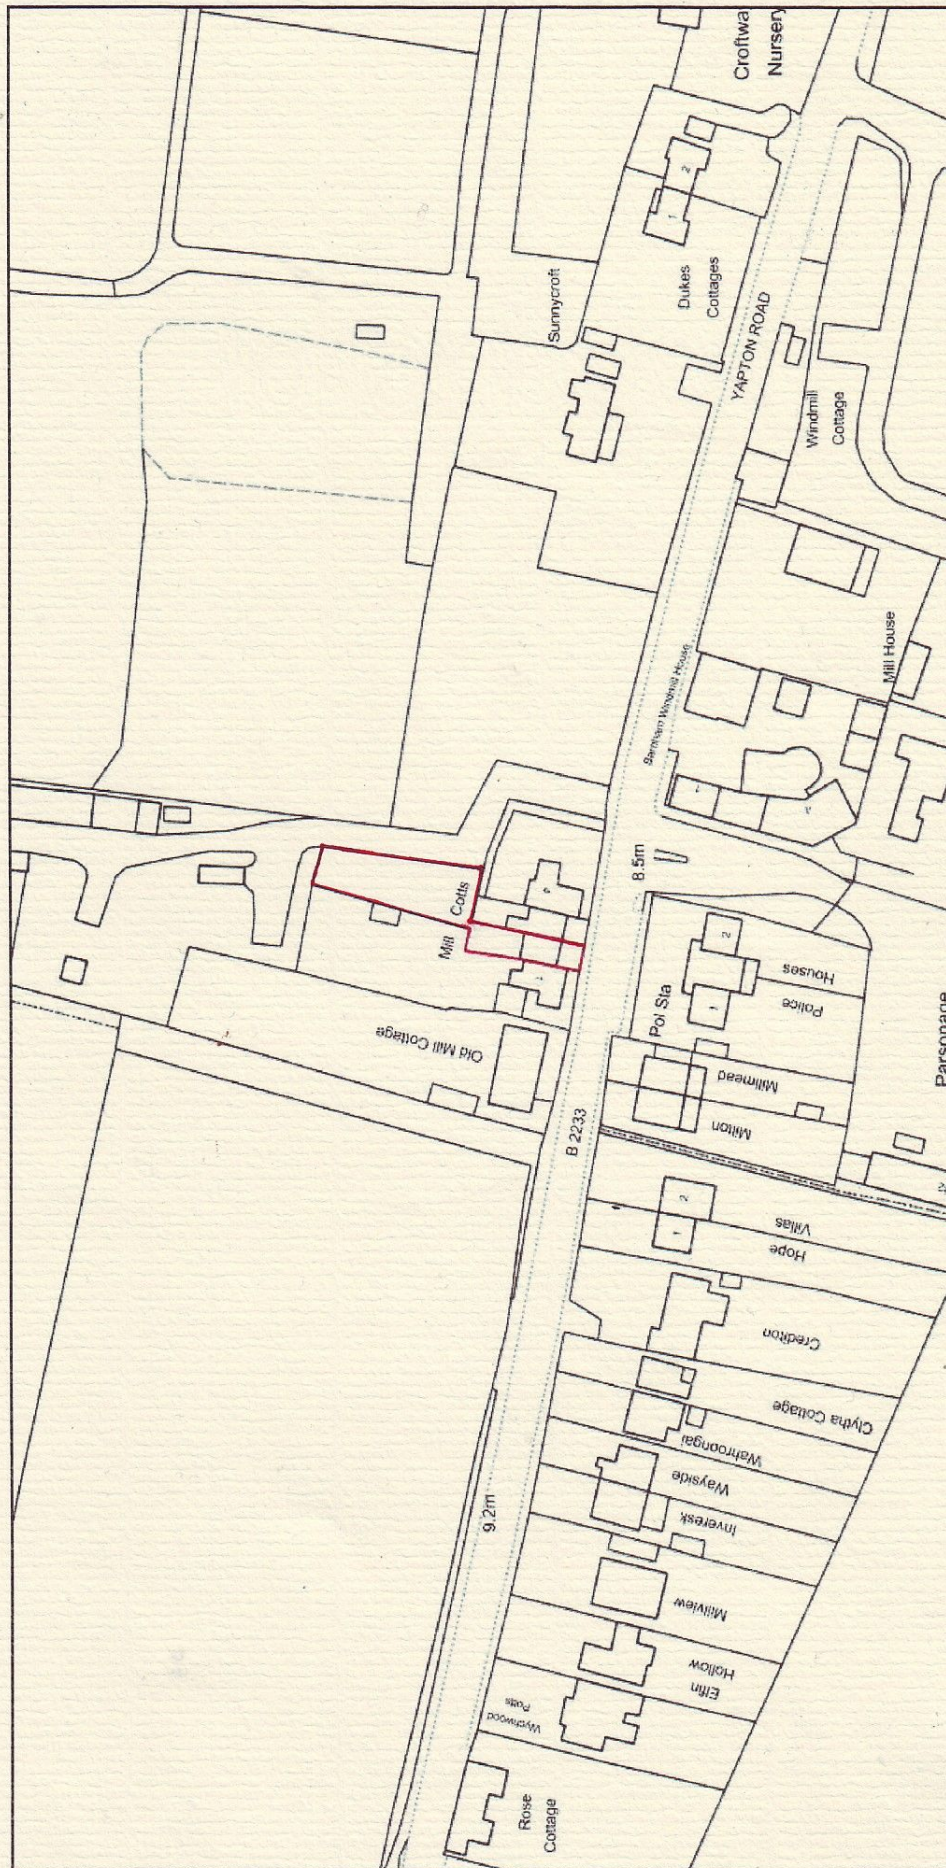

Plan Produced for: Ms B Callender

Date Produced: 02 Nov 2017

Plan Reference Number: TQRQM17306091736992

Scale: 1:1250 @ A4

© Crown copyright. All rights reserved. 2017 Licence number 0100042766