


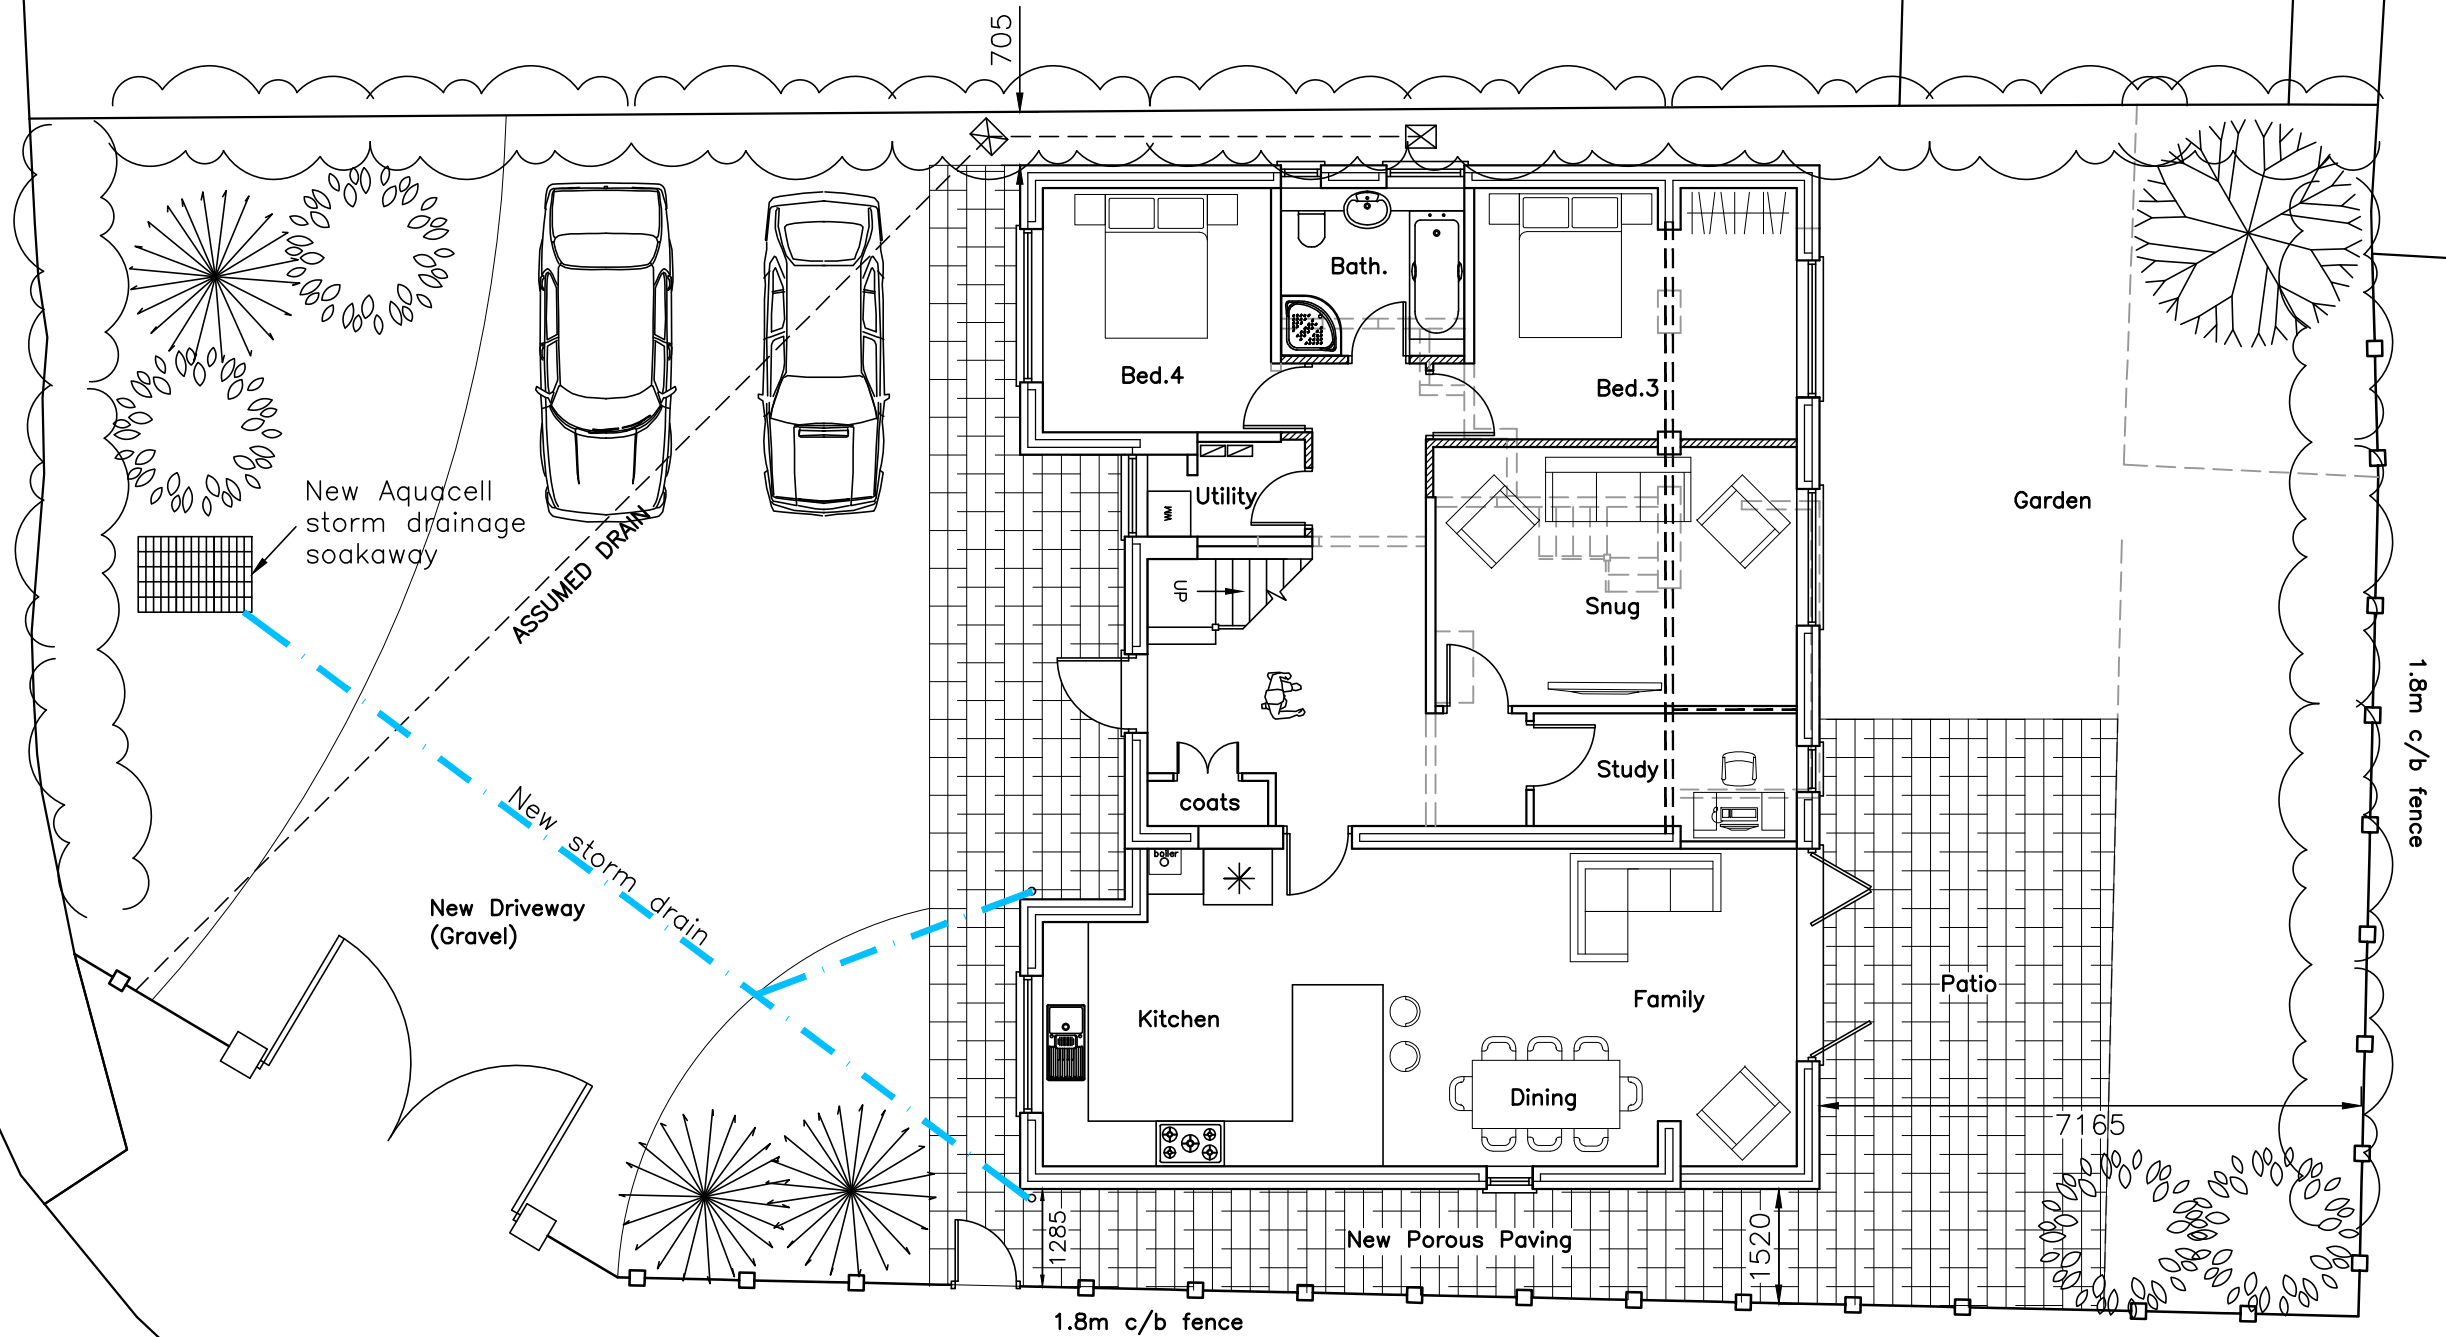

Oriel Close (Private Road)

CAD

Critchley Architecture And Design Ltd.
Contact: 02392 474 919 | info@caad.online

The Old Brewery, 15E South Street, Havant, PO9 1BU



PROPOSED DRAINAGE PLAN

Revisions

- a)
- b)
- c)
- d)

3 Oriel Close
Barnham
Bognor Regis,
PO22 0HN

Scale A1=1:50, A3=1:100
Drawn JHL/JGF
Date 24/09/19

19067-104⁰

10m

20m

30m

40m