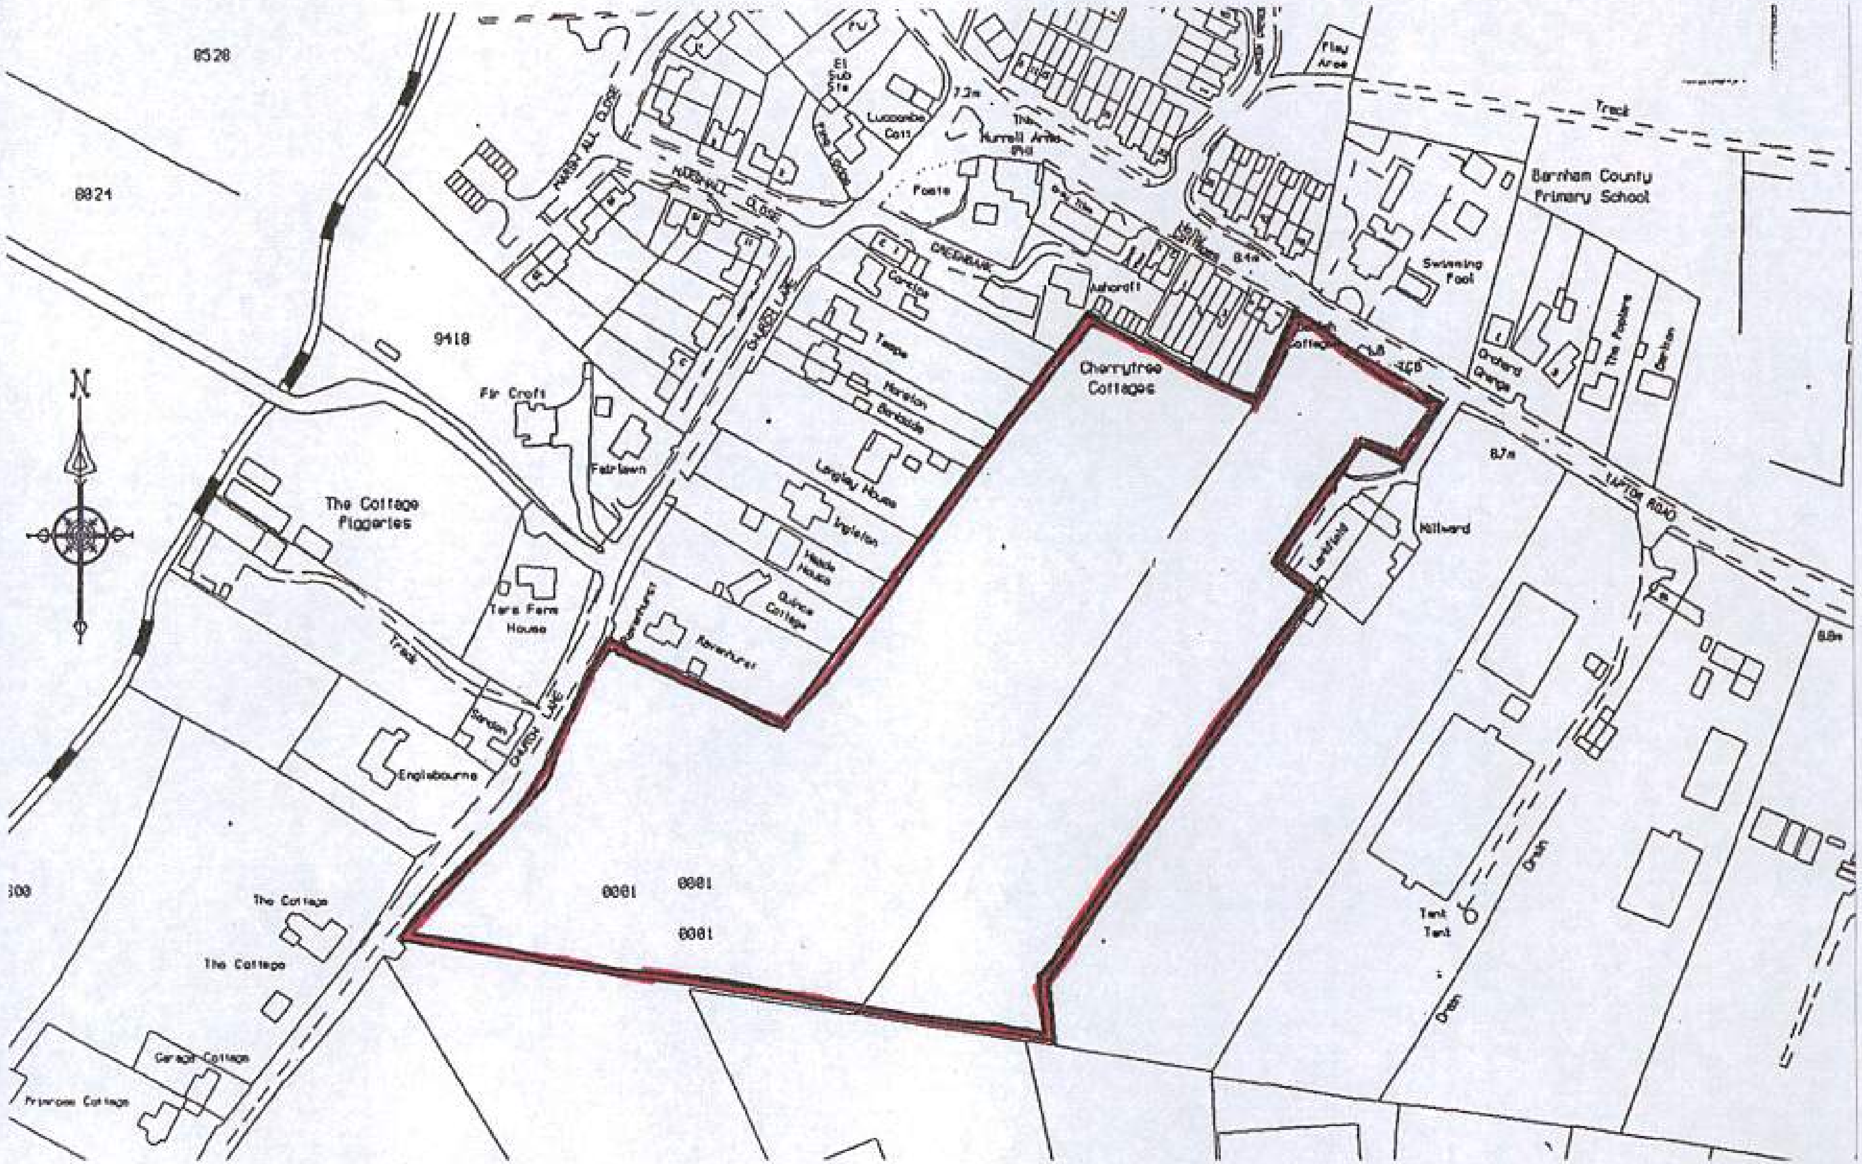

Barnham Community Project
Location plan

SCALE 1:2500 AT A4

0 50 100 150 200m