
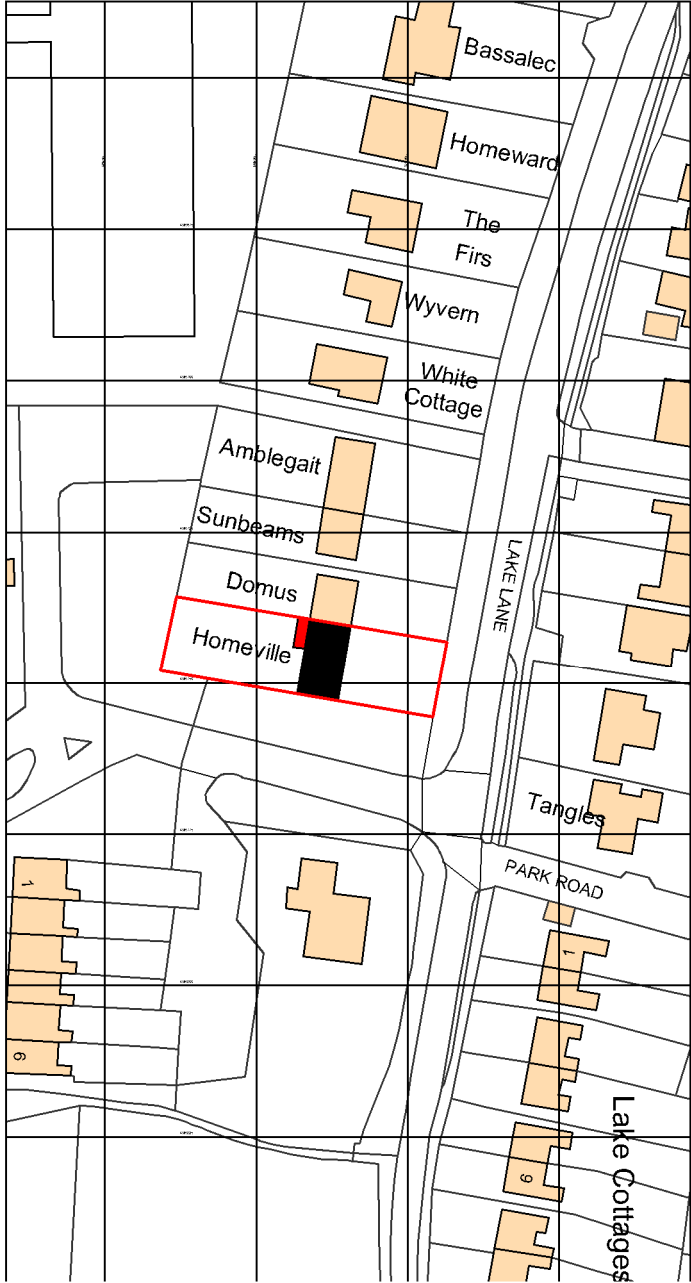


SITE BOUNDARY DEVELOPMENT

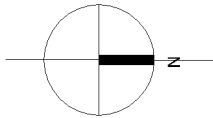

Ordinance Survey, (c) Crown Copyright 2015. All rights reserved. Licence number 100022 432

LOCATION PLAN PLANNING APPLICATION

HOMEVILLE, LAKE LANE, BARNHAM,
WEST SUSSEX, PO22 0AE

DRAWING NUMBER

A 4 1 4 2 P A 2 0 0 0

DATE 23/04/15

SCALE 1:1250 @ A4

REVISION ---/---

DRAWN PC

DATE ---/---

BY

REVISION -

CHECKED TC

NO.

BY

chaudhuriARCHITECTS

22 HOOP LANE LONDON NW11 8JL T/F:0208 458 1200
email: info@chaudhuriarchitects.co.uk

