



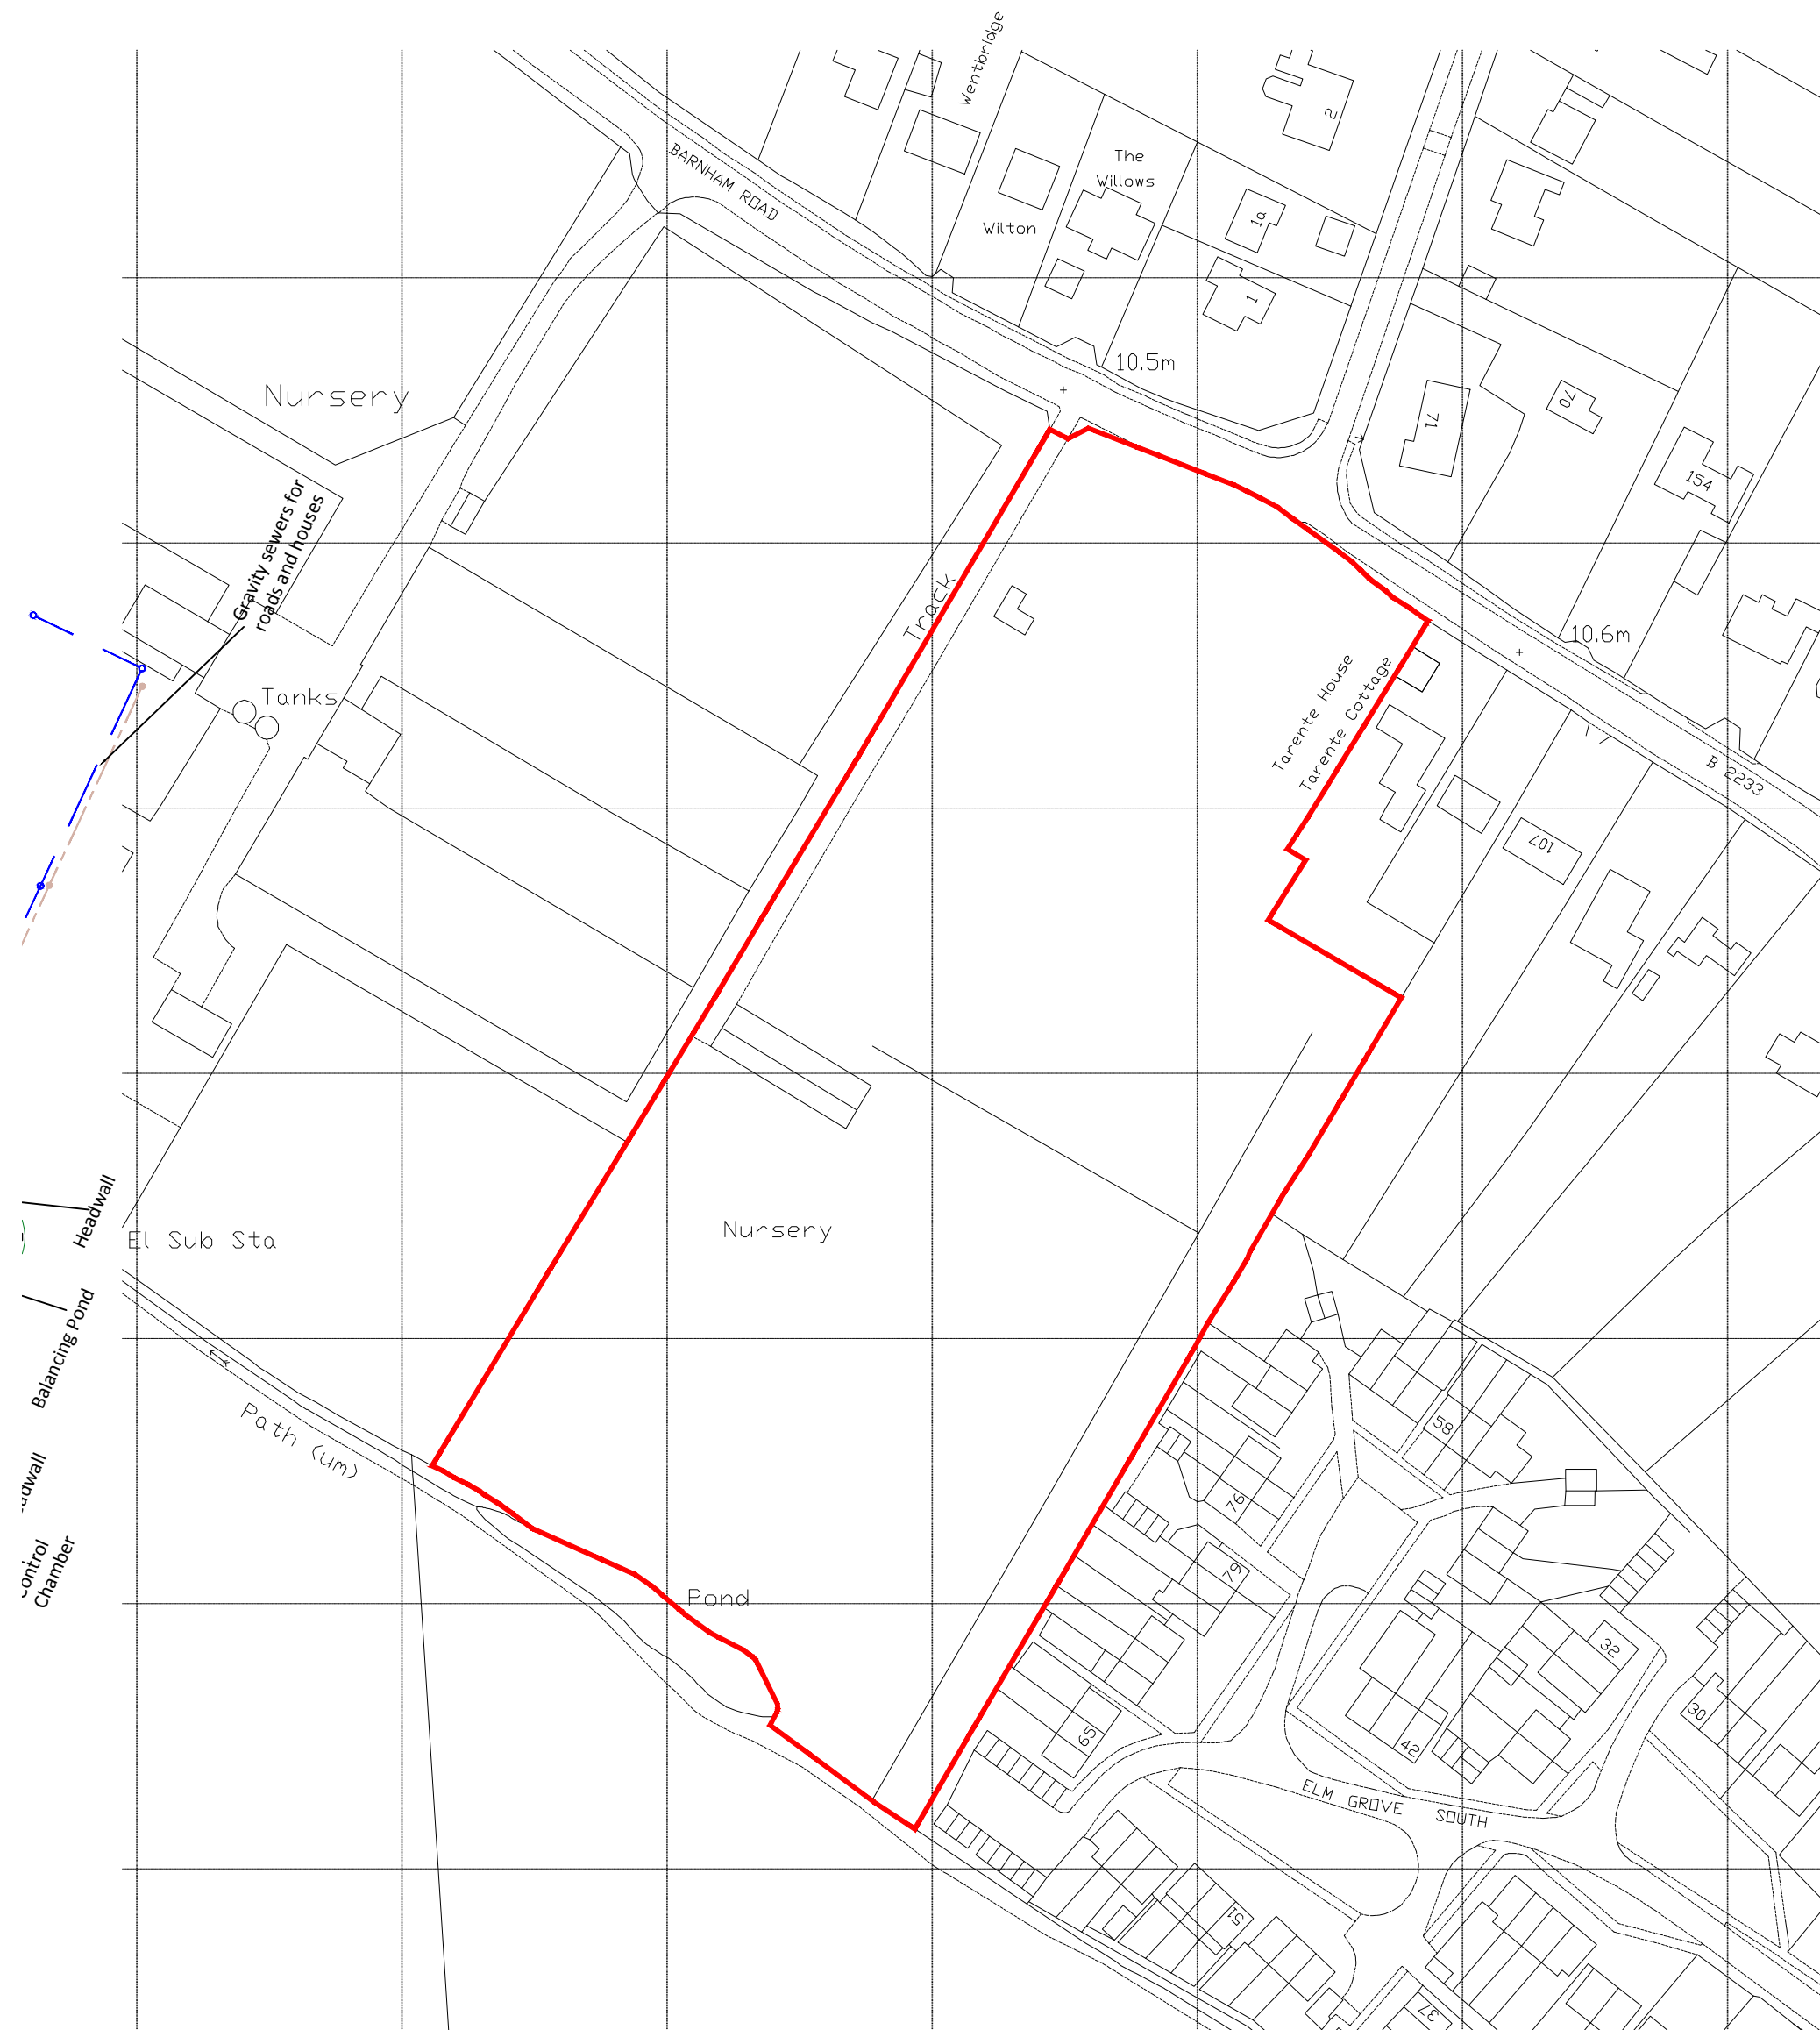

Ordnance Survey (c) Crown Copyright 2011. All rights reserved. Licence number 100020449

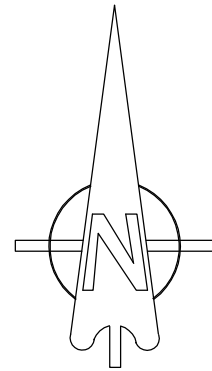

Rev.	Date	Description	Drawn	Checked
------	------	-------------	-------	---------

Client	 BARRATT HOMES <i>built around you</i>	
--------	--	---

Project
**Barnham Road,
Barnham**
Drawing Title
Location Plan

Scale	1:1250 @ A2	Drawn	DGP	Checked	DGP
Date	August 2012	File	P706-Layout	Drawing Status	
Drg.No.	P706/101	Rev.	_	Planning	

AAP Architecture Ltd, Unit A, Monument Business Centre, Monument Way East, Woking,
Surrey GU21 5LY. Tel: 01483 727345 Fax: 01483 727375
Web: www.aap-arc.co.uk E-mail: projects@aap-arc.co.uk

This drawing is the copyright of AAP Architecture Ltd.