




Planting Area No. 7

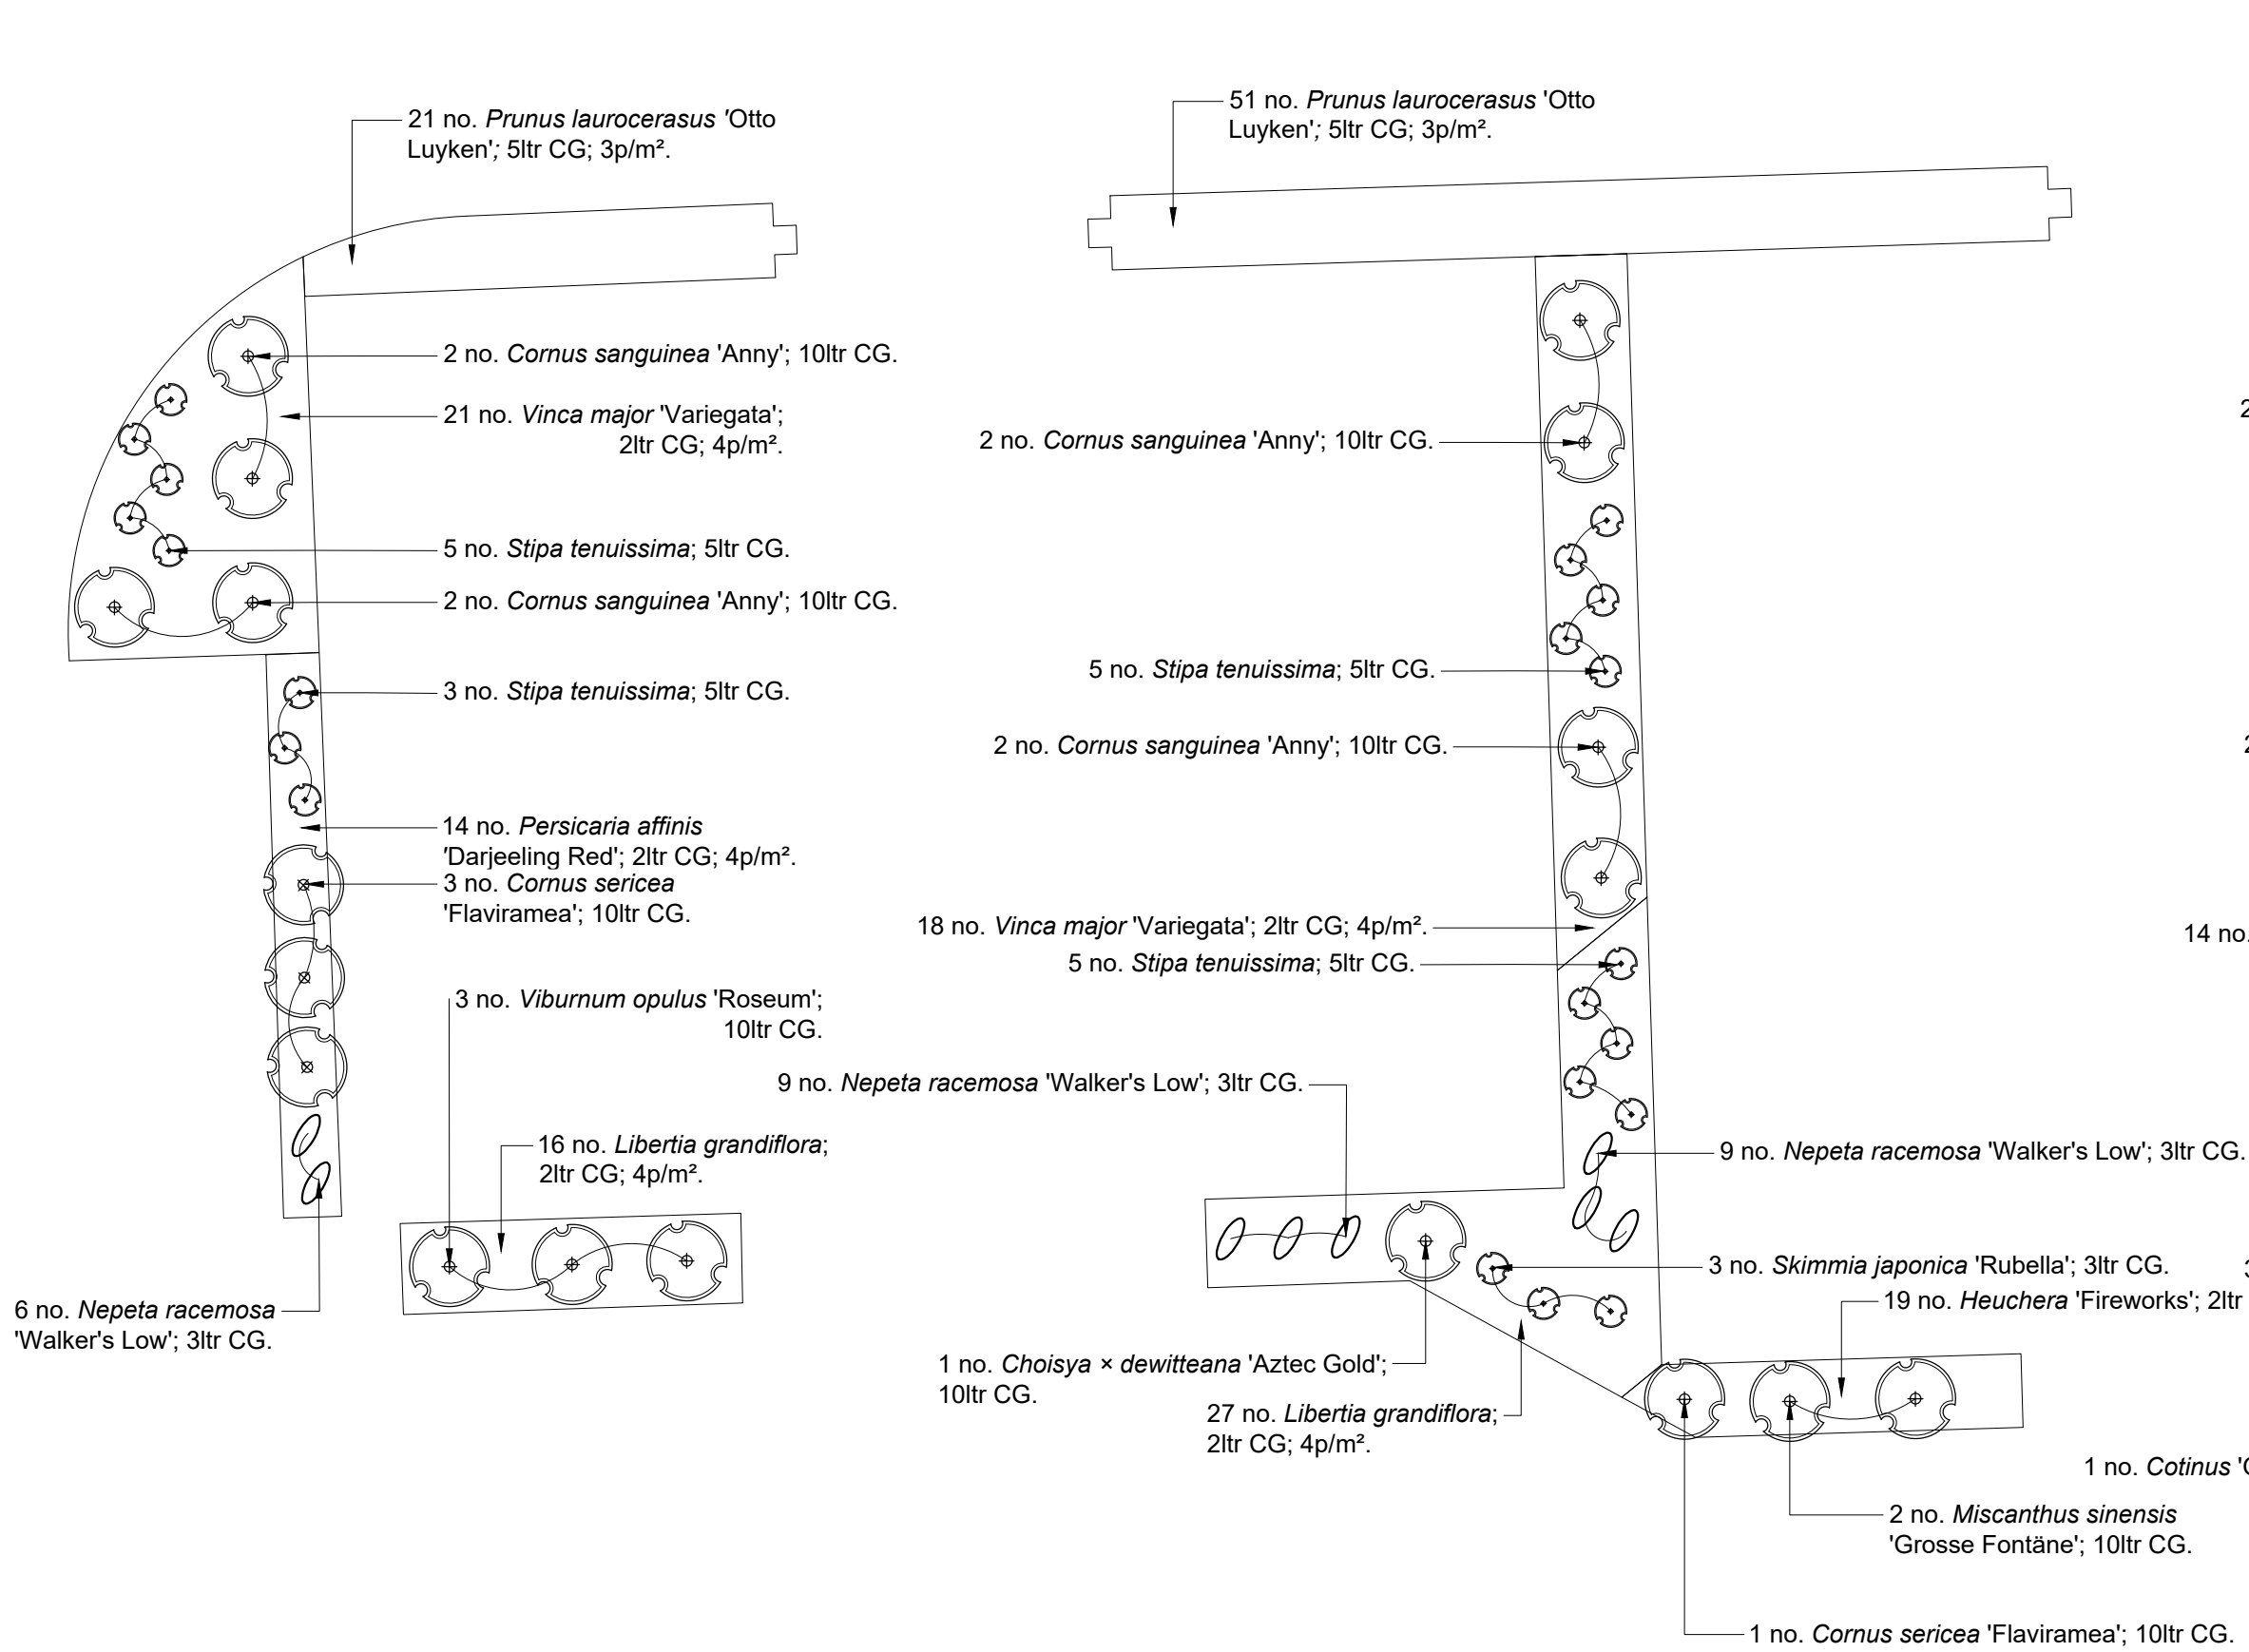


Planting Area No. 7

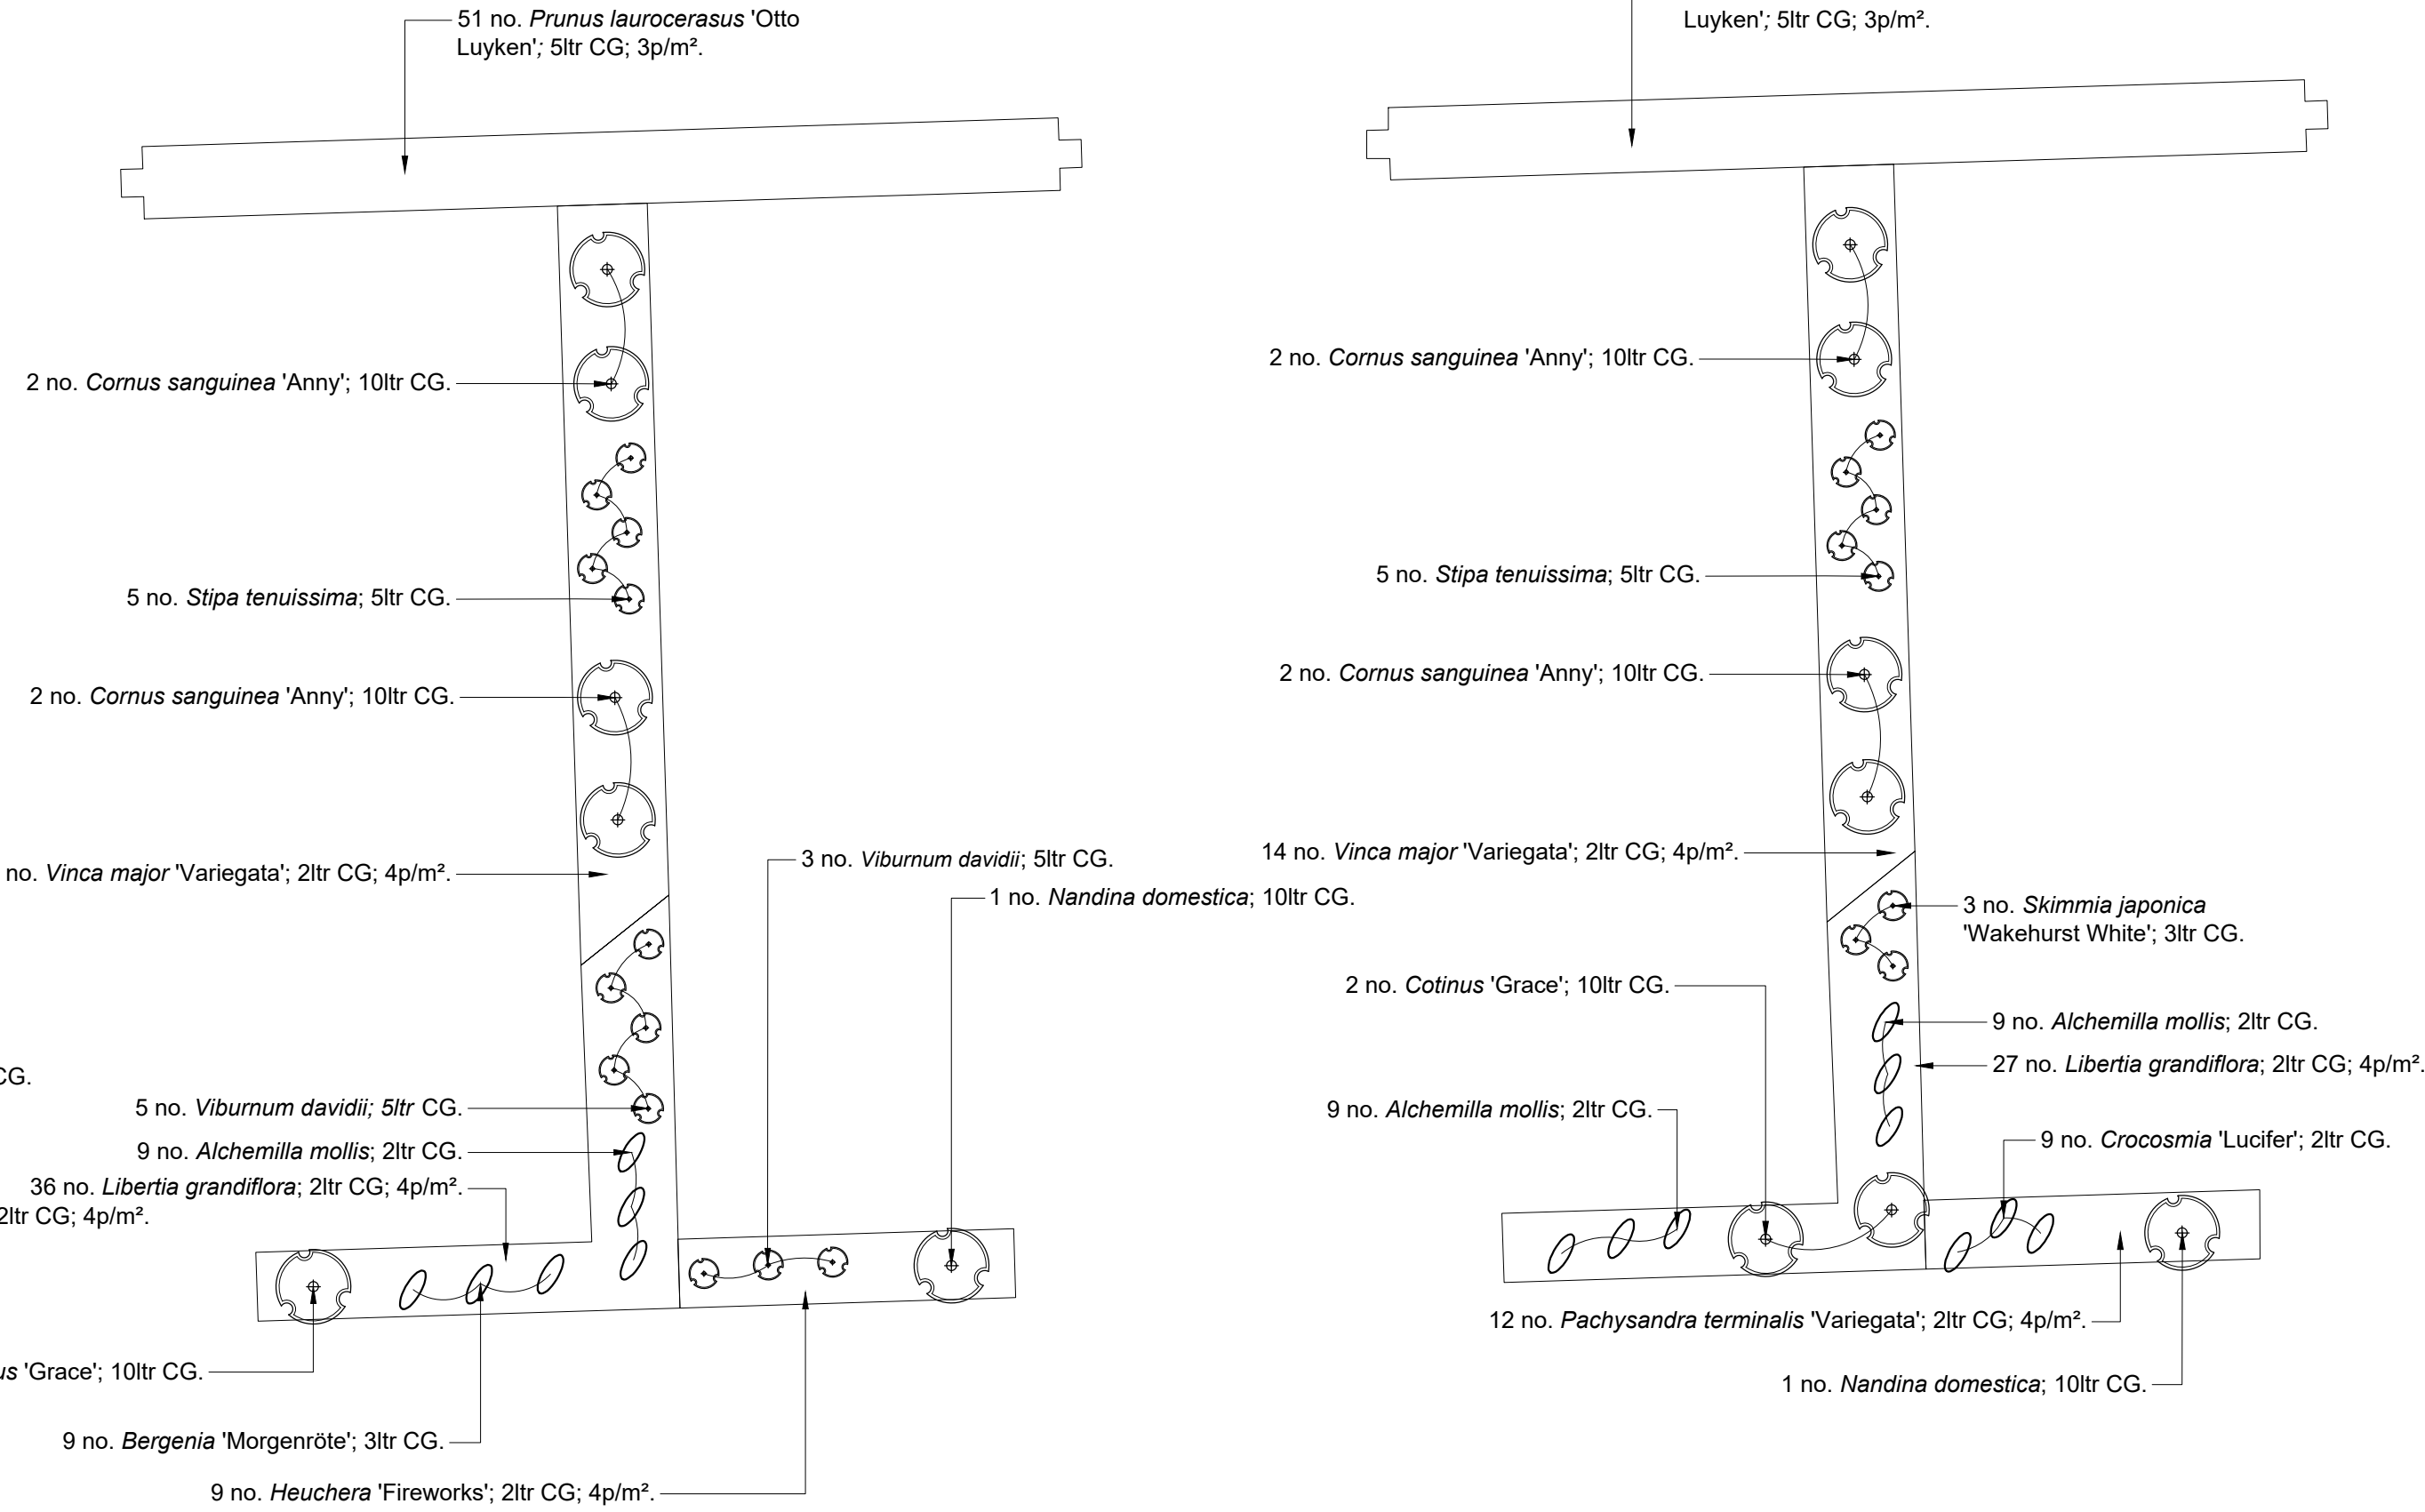


Planting Area No. 8

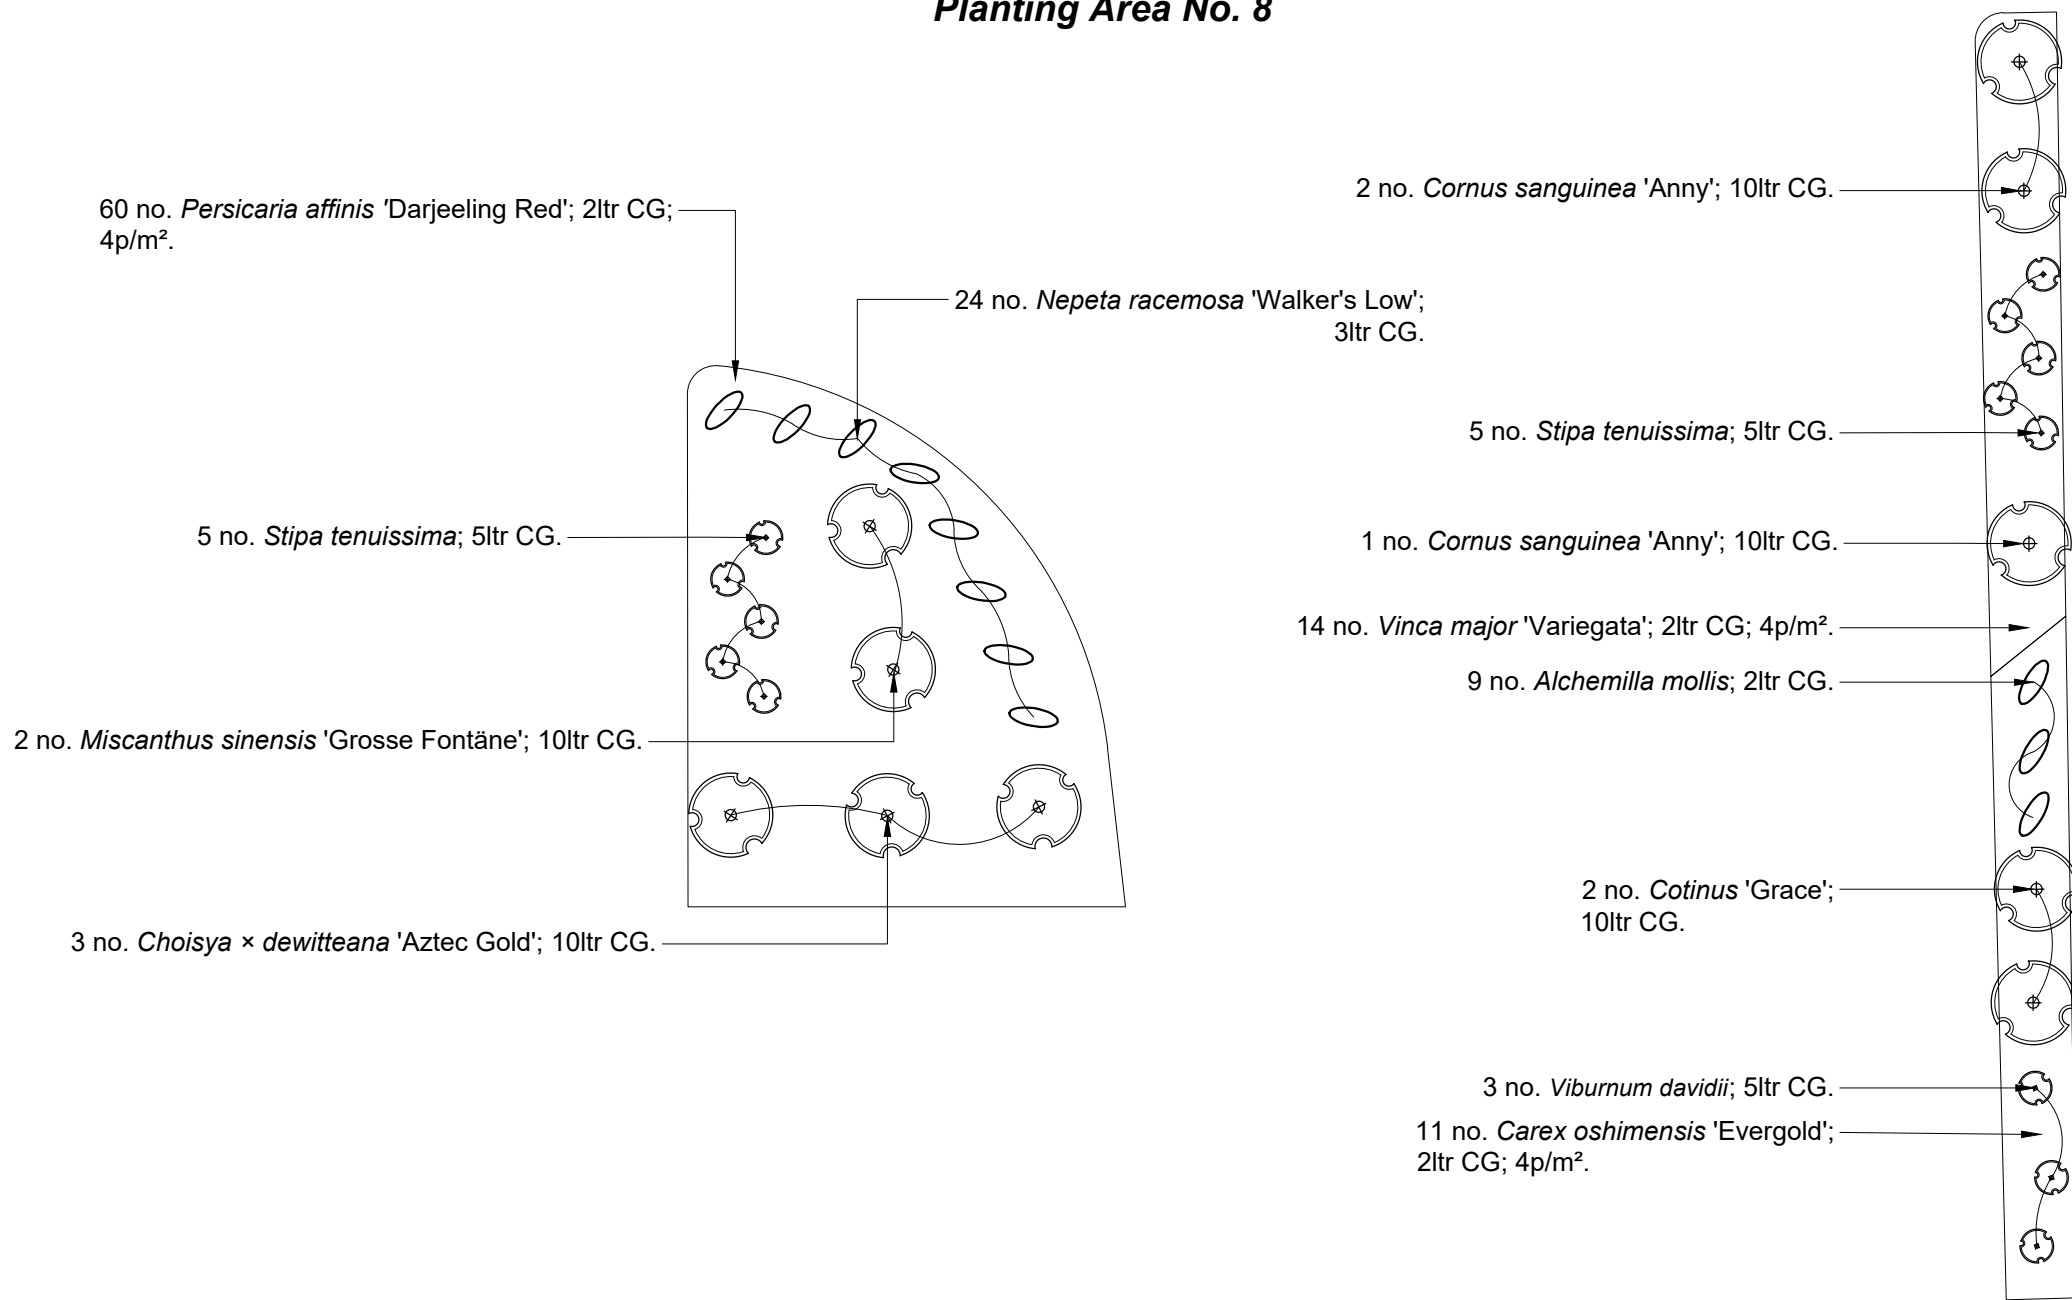

Planting Area No. 9

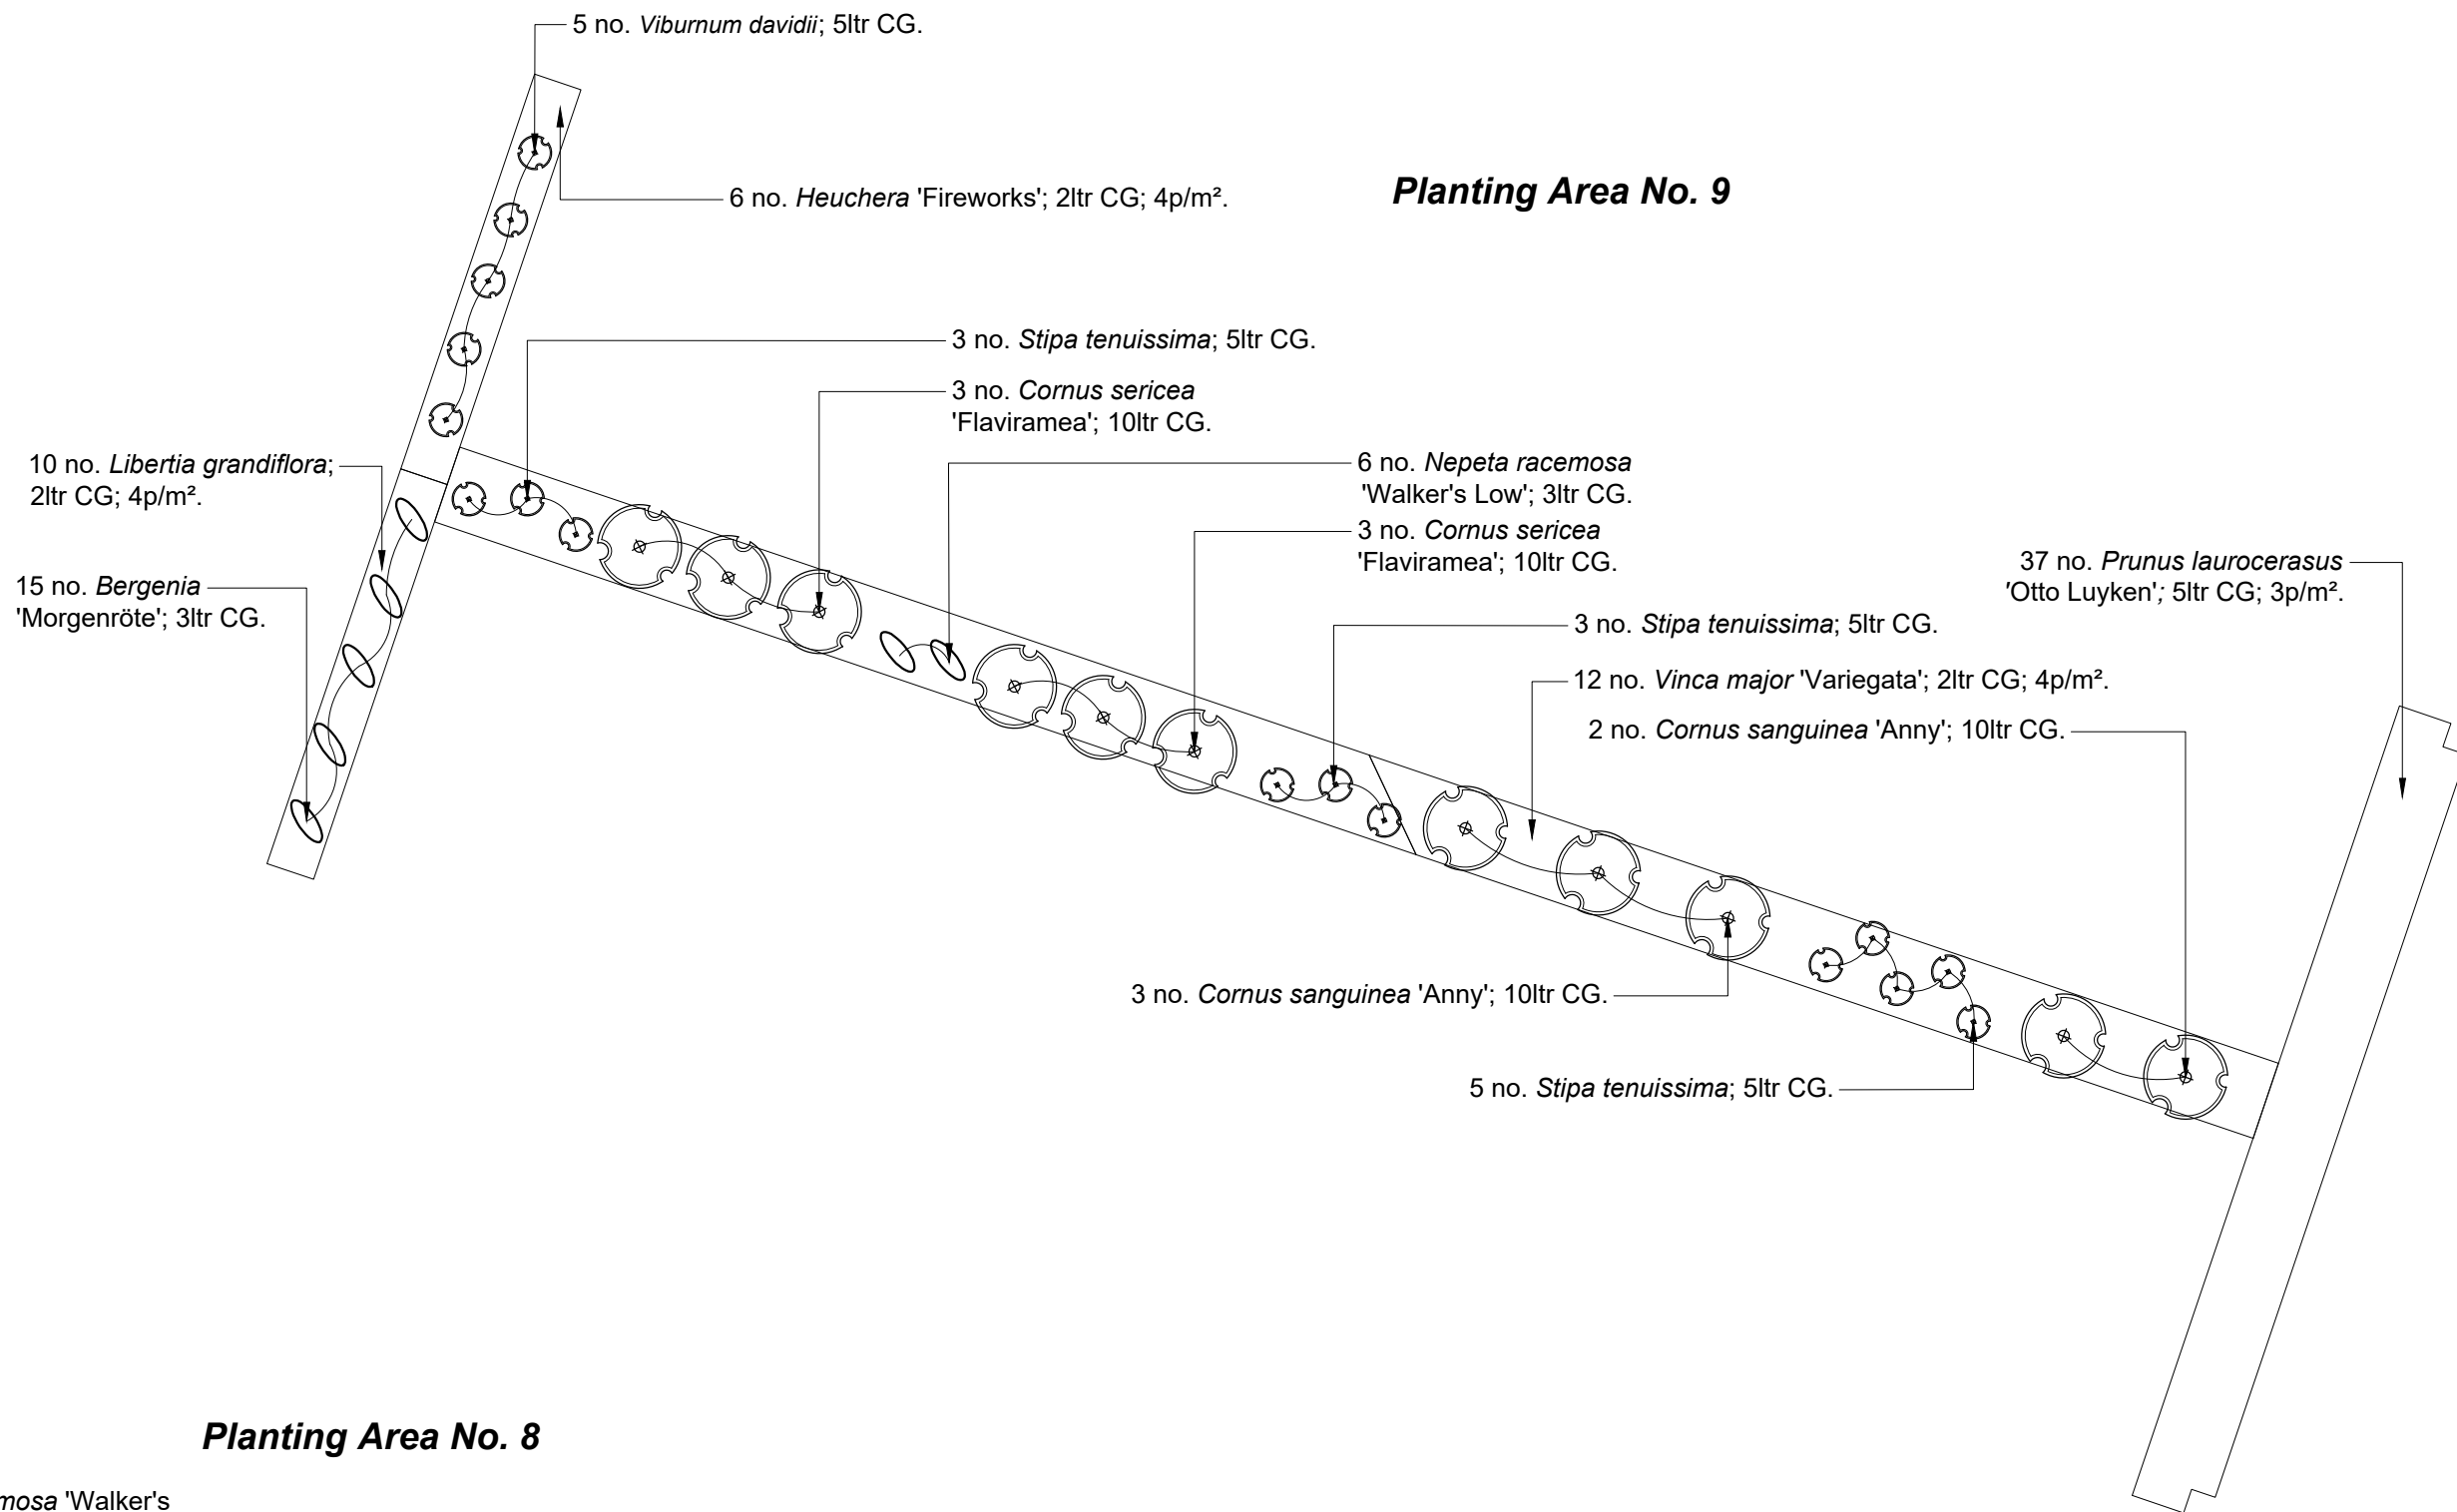


Planting Area No. 8

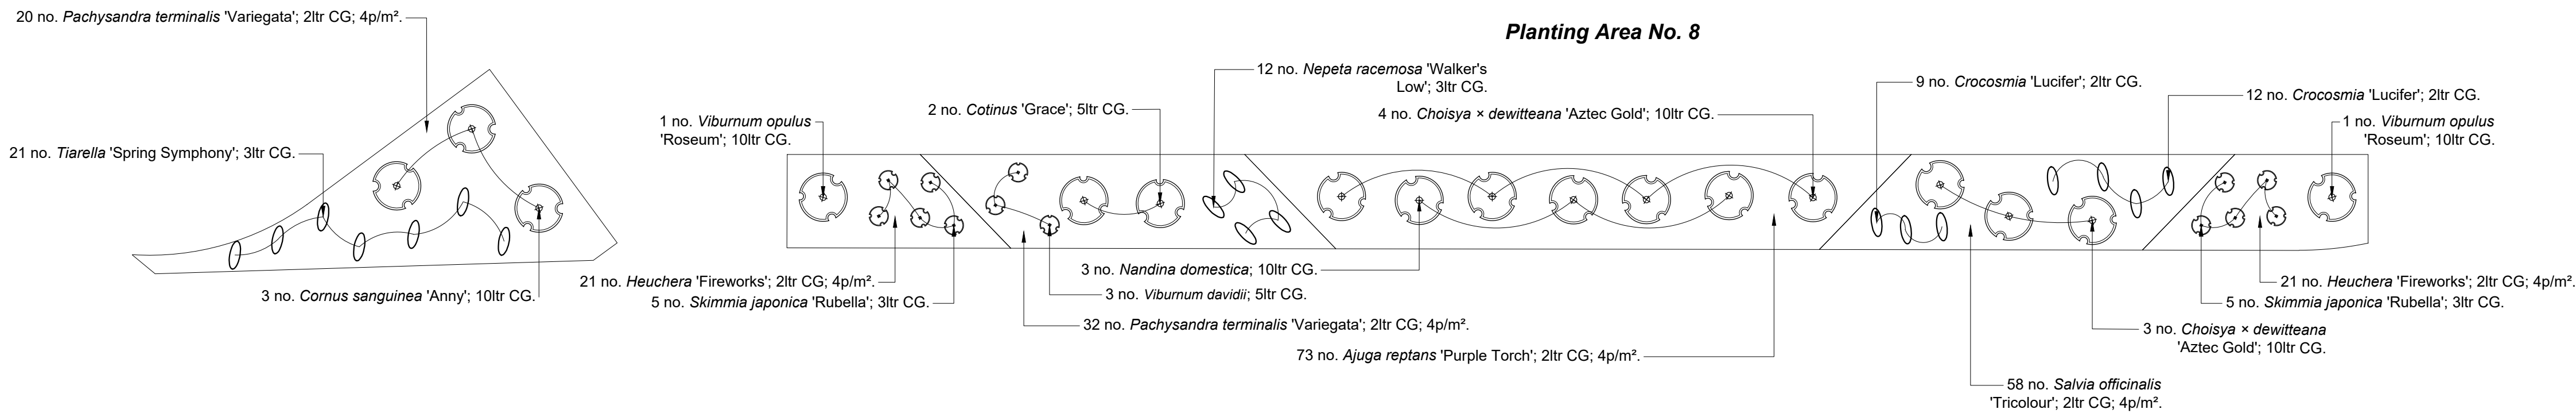

Detailed Planting Plan - Ornamental Planting GTR Factory, Arundel Road, Fontwell, West Sussex

PLANNING ISSUE

Rev	Description	Date	Initials
04	Planning Issue	10.02.21	RM
03	Planning Issue	21.07.20	RM
02	Planning Issue	07.02.19	EZ
01	Draft Issue	31.01.19	EZ
00	Draft Issue	30.01.19	EZ

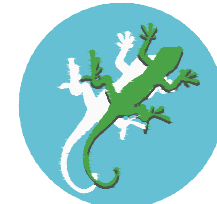

LIZARD

Landscape Design and Ecology


The Old Bank, 34 South Street, Tarring, Worthing, West Sussex, BN14 7LH
T. 01903 216033 E. lizardlandscape@btconnect.com W. lizardlandscapeology.com

Client
Rural Associates
Project Title and Location
GTR Factory
Arundel Road, Fontwell, West Sussex

Drawing Title
Detailed Planting Plan
Ornamental Planting

Scale
1:100@A1
Drawn
EZ
Approved
DW
Date
30.01.20

Drawing No
LLD1773-LAN-DWG-202
Revision
04

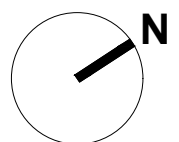

Scale 1:100
0 1 2.5 5 m