




Planting Area No. 1

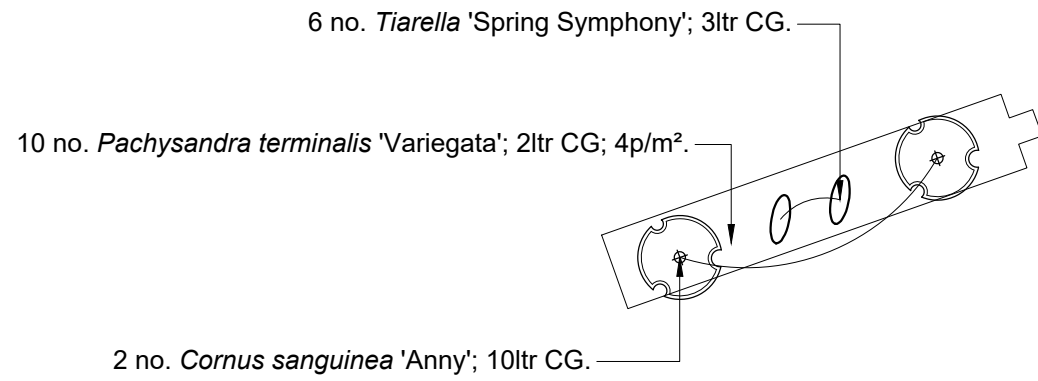


Planting Area No. 2

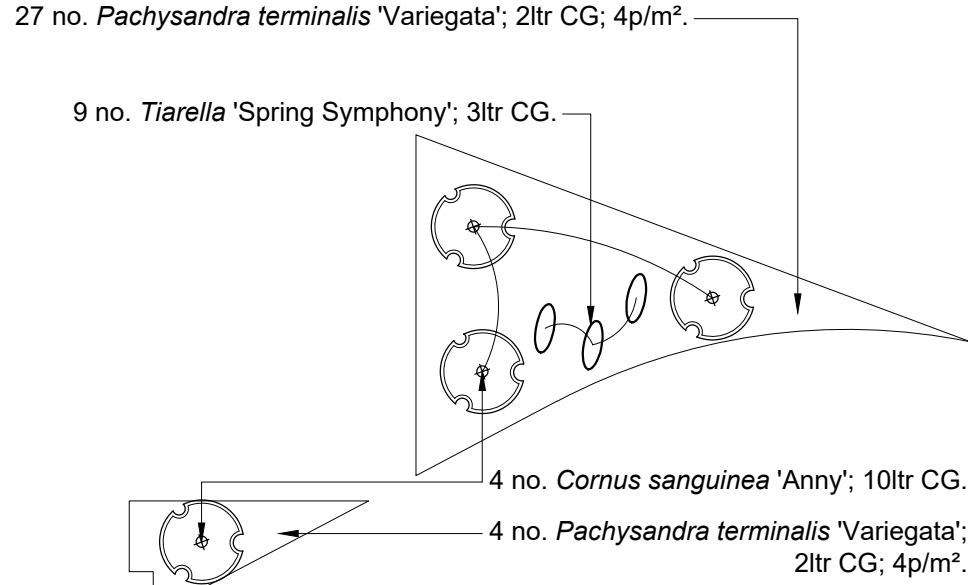


Planting Area No. 4

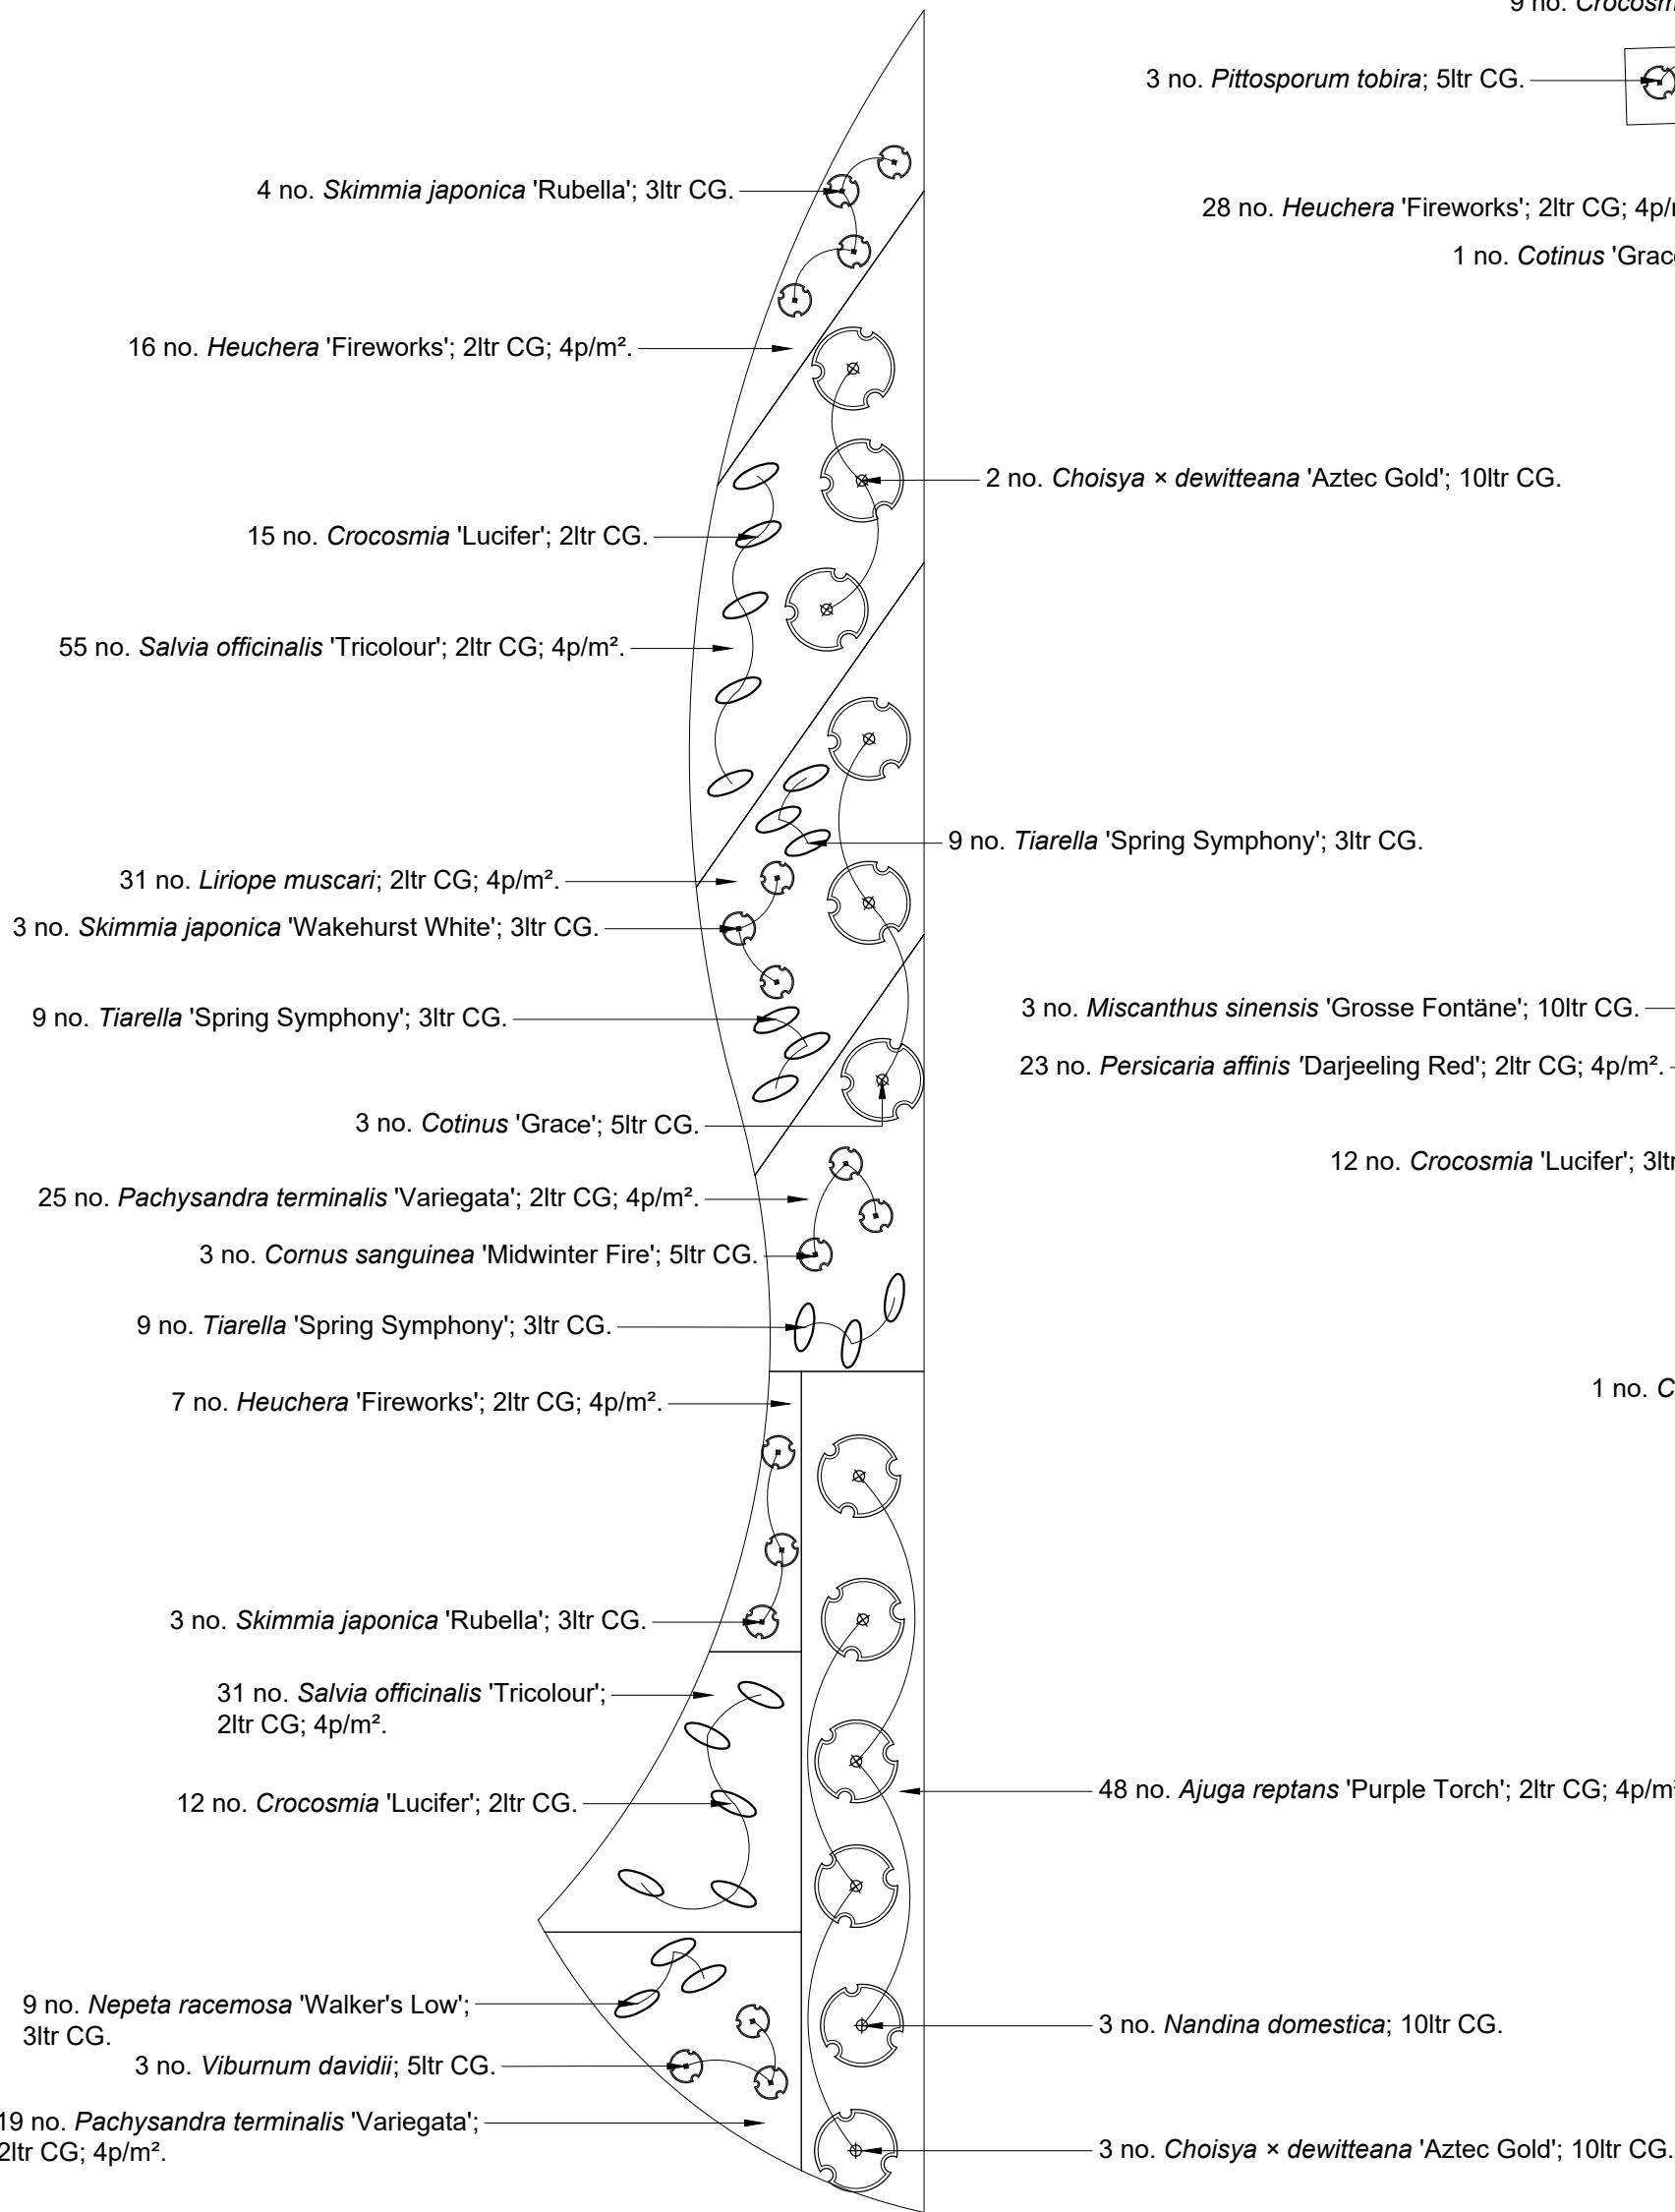


Planting Area No. 6

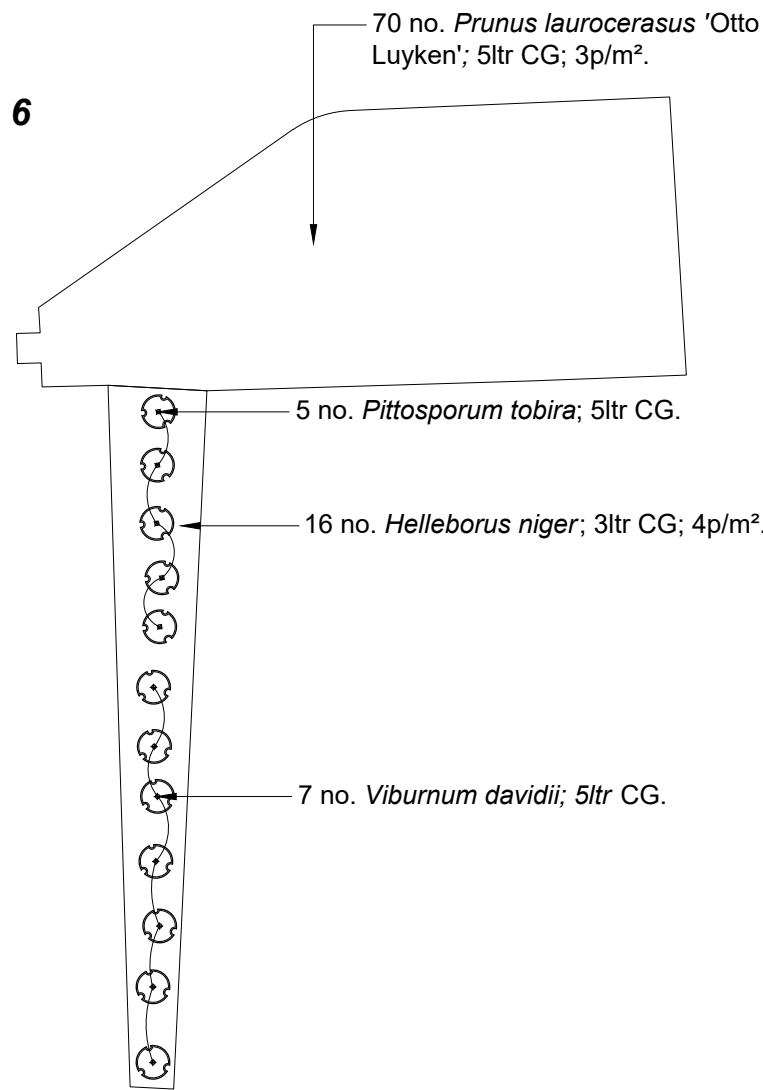


Planting Area No. 3

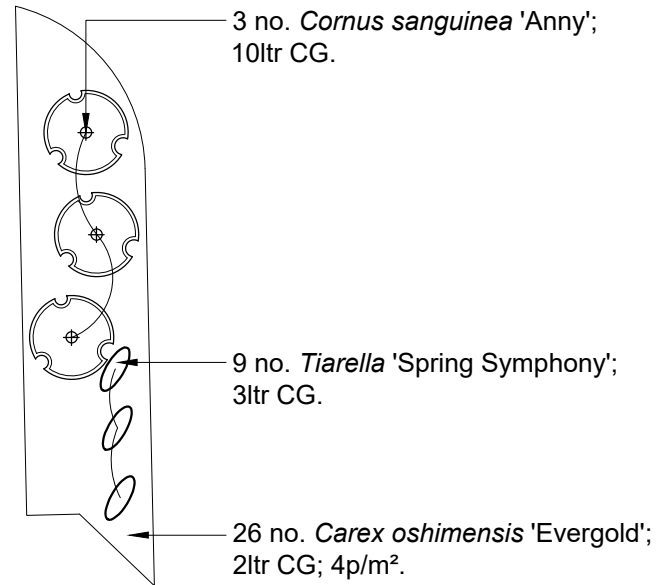

Planting Area No. 3

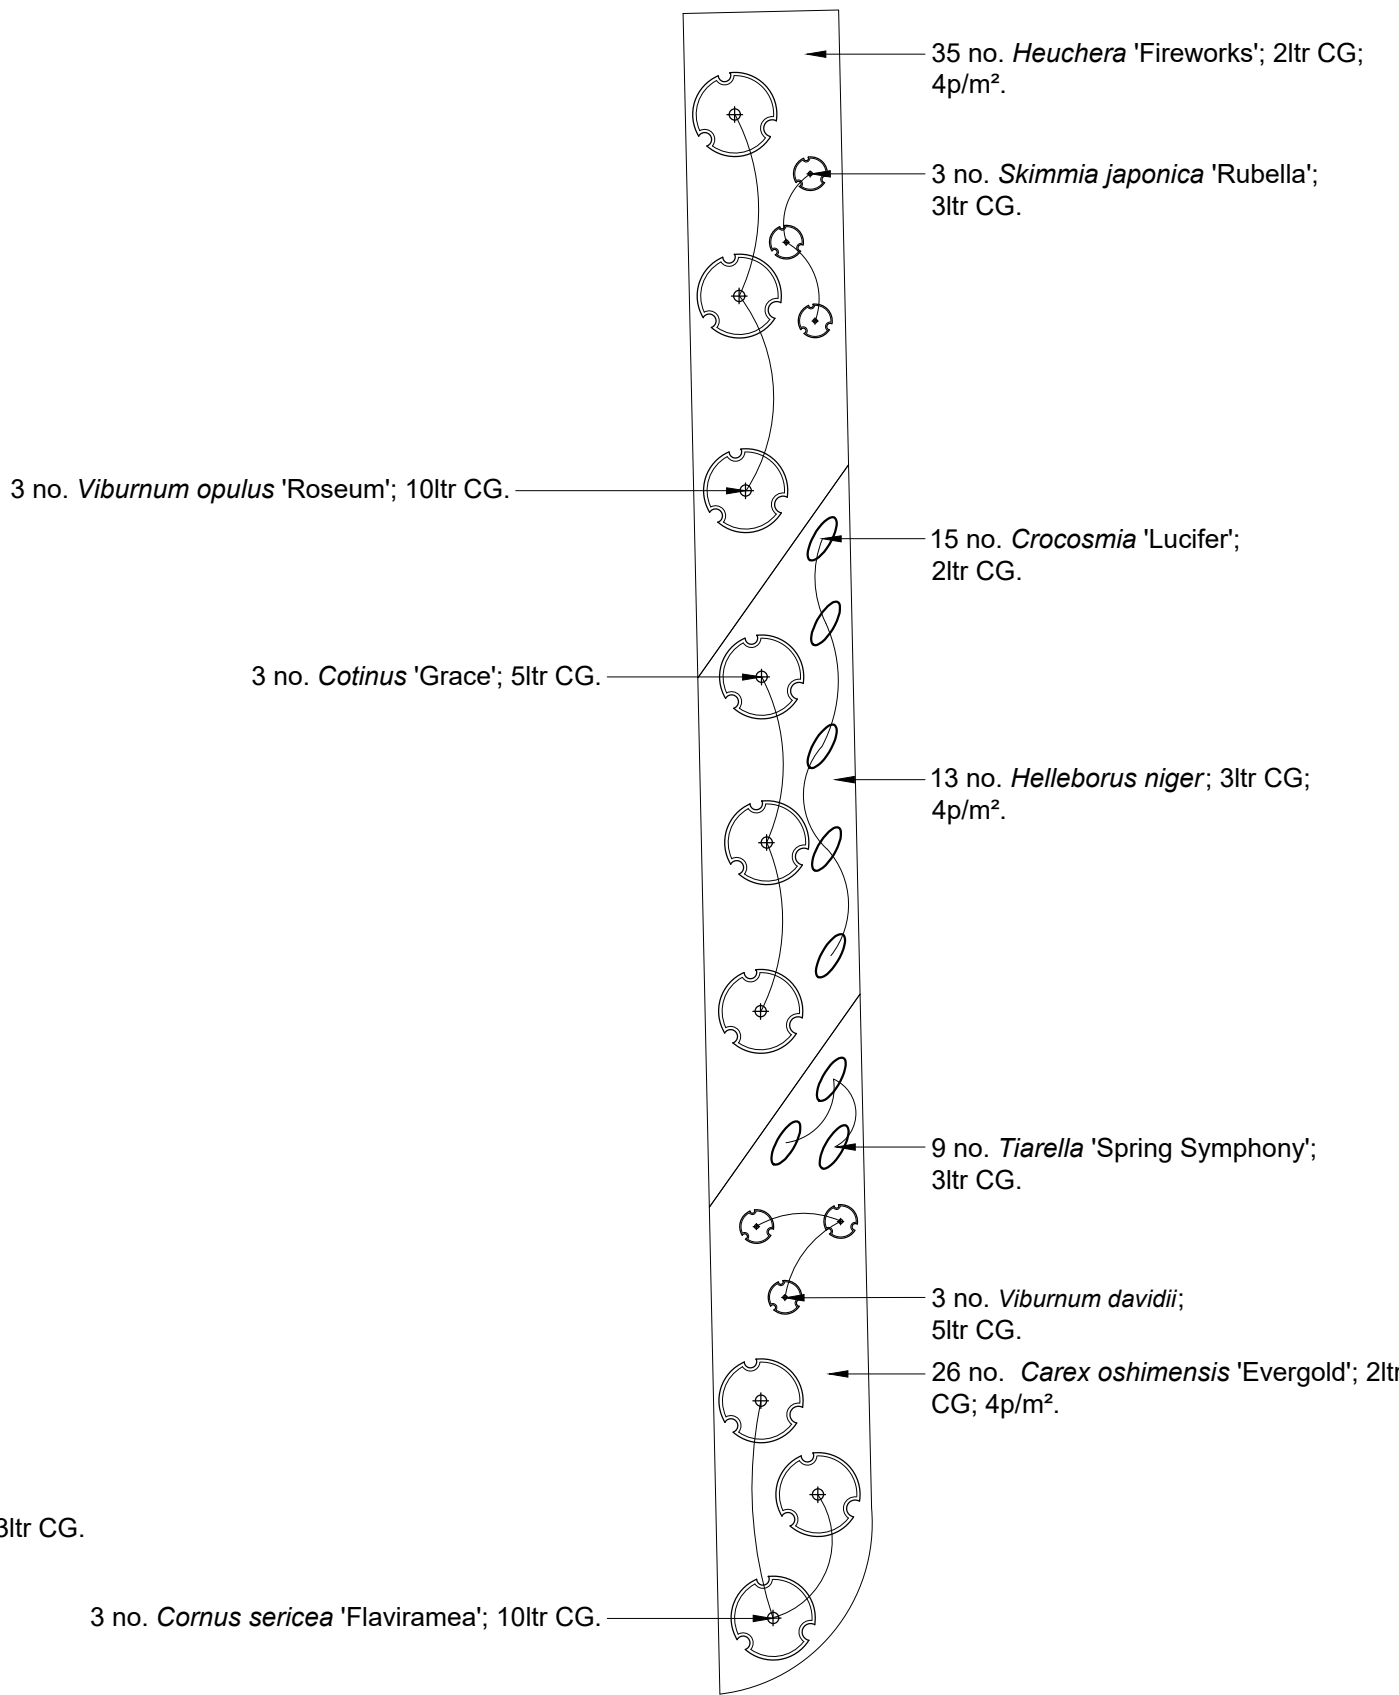


Planting Area No. 5

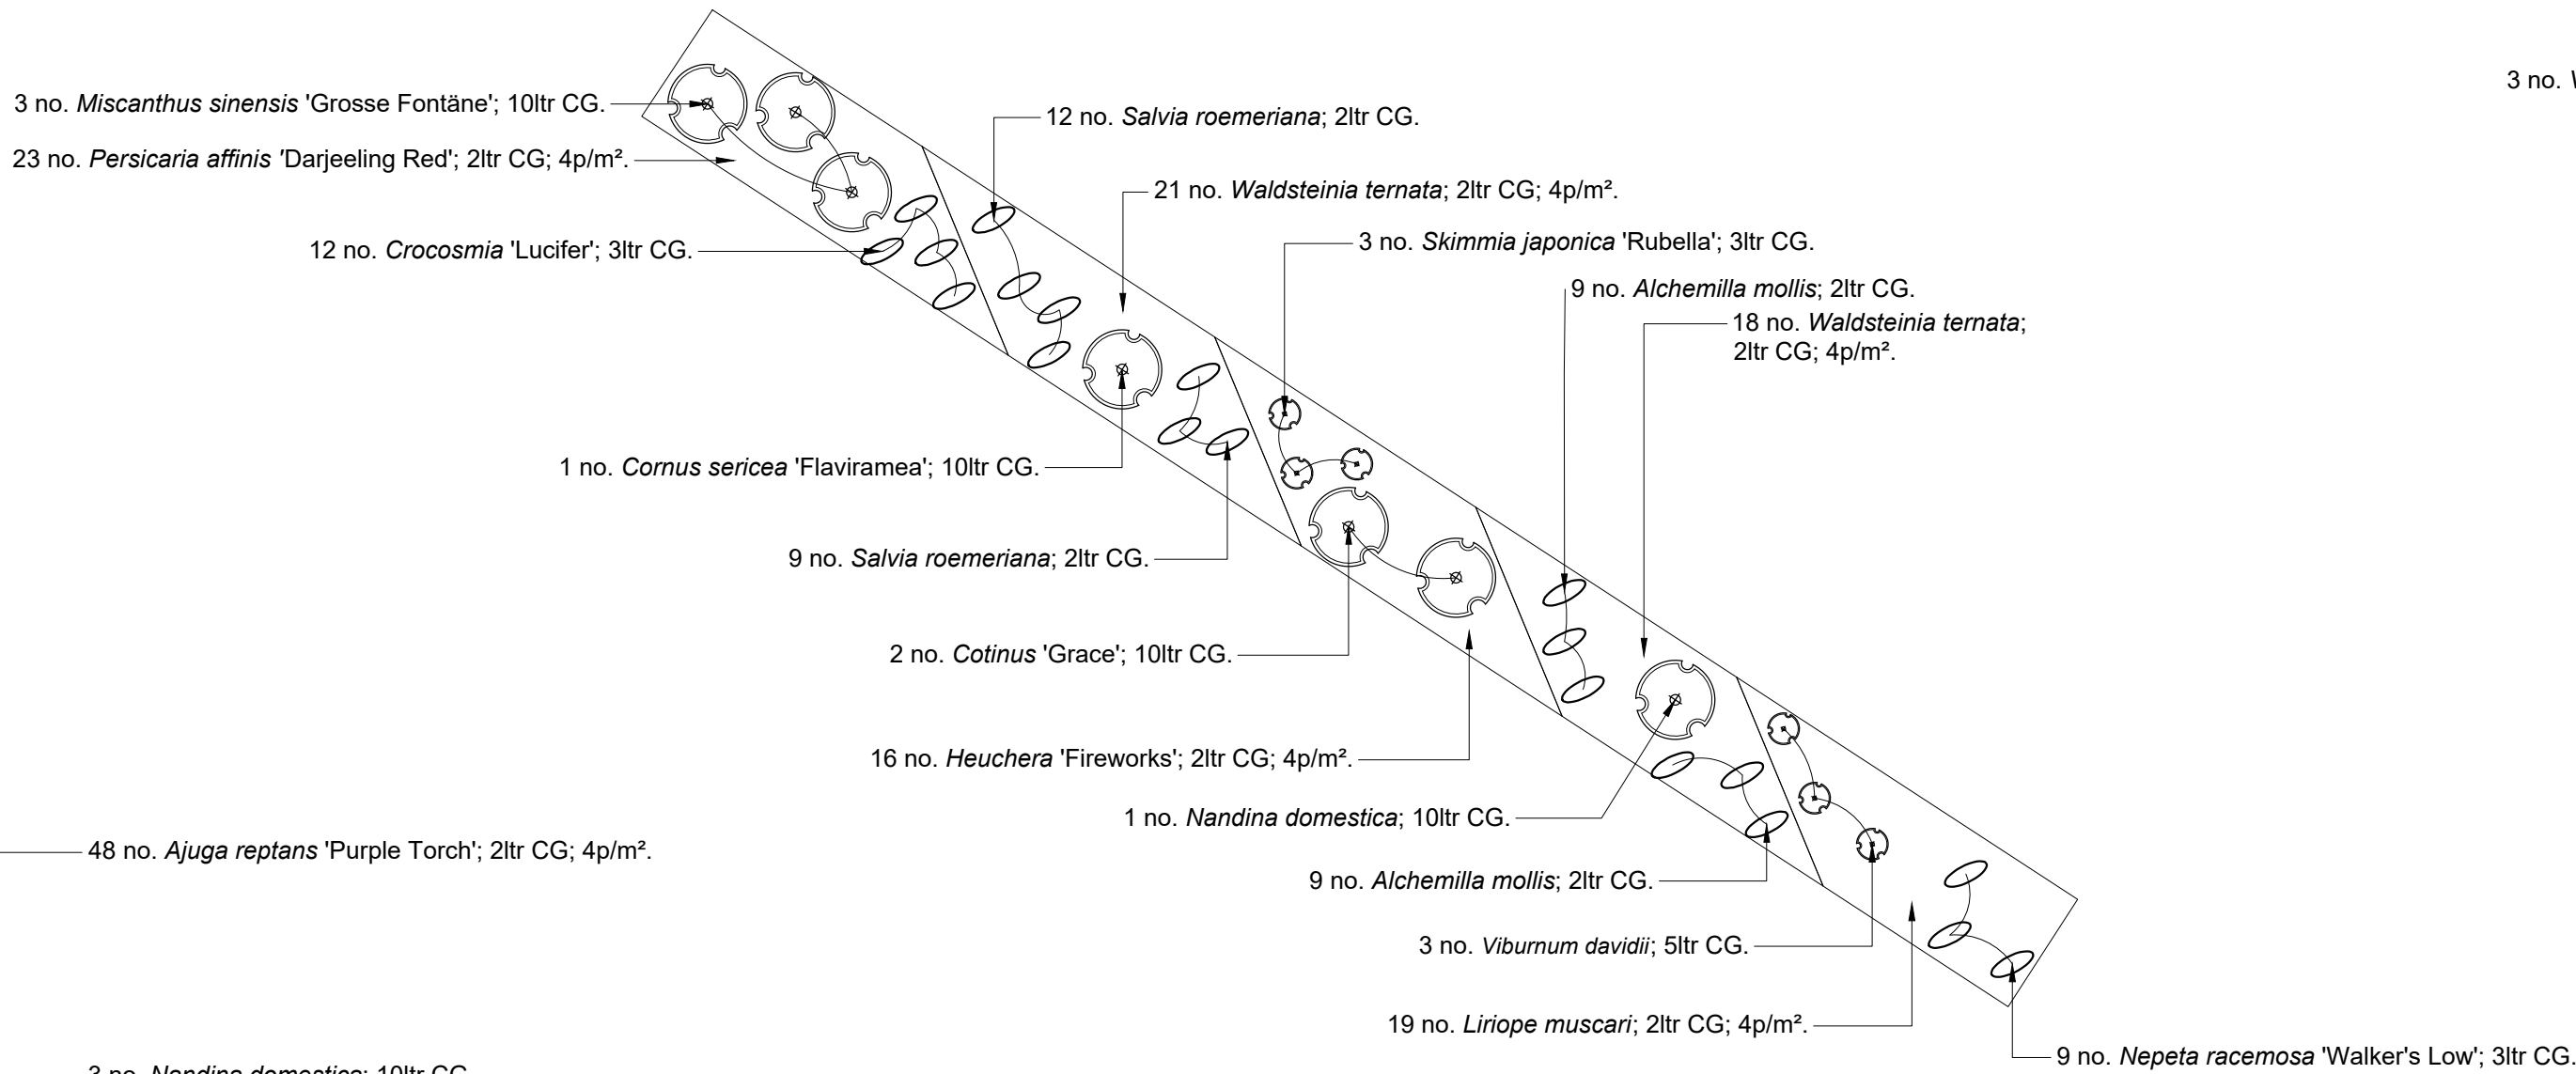

Detailed Planting Plan - Ornamental Planting
GTR Factory, Arundel Road, Fontwell, West Sussex

PLANNING ISSUE

Rev	Description	Date	Initials
05	Planning Issue	10.02.21	RM
04	Planning Issue	07.10.20	RM
03	Planning Issue	21.07.20	RM
02	Planning Issue	07.02.20	EZ
01	Draft Issue	31.01.20	EZ
00	Draft Issue	30.01.20	EZ

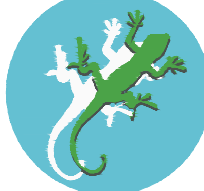 **LIZARD**
Landscape Design and Ecology
The Old Bank, 34 South Street, Tarring, Worthing, West Sussex, BN14 7LH
T. 01903 216033 E. lizardlandscape@btconnect.com W. lizardlandscapeecology.com

Client Rural Associates Project Title and Location GTR Factory Arundel Road, Fontwell, West Sussex			
Drawing Title Detailed Planting Plan Ornamental Planting			
Scale 1:100@A1	Drawn EZ	Approved DW	Date 30.01.20
Drawing No LLD1773-LAN-DWG-201			Revision 05

