





Planting Area No. 1

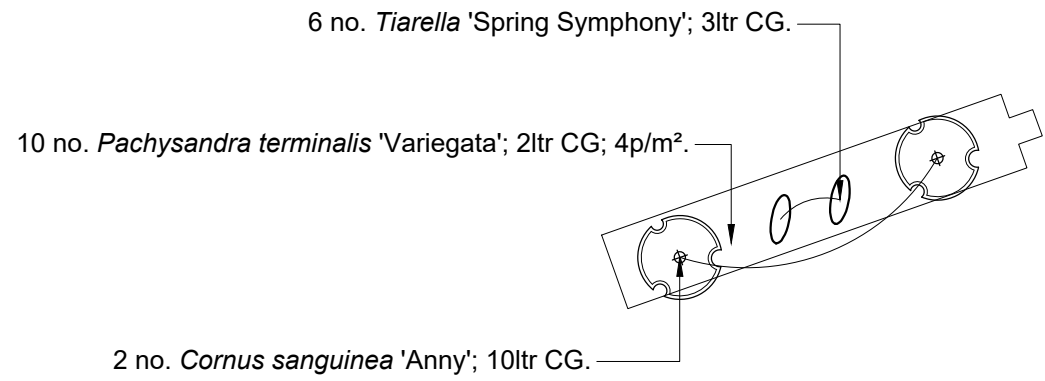


Planting Area No. 2

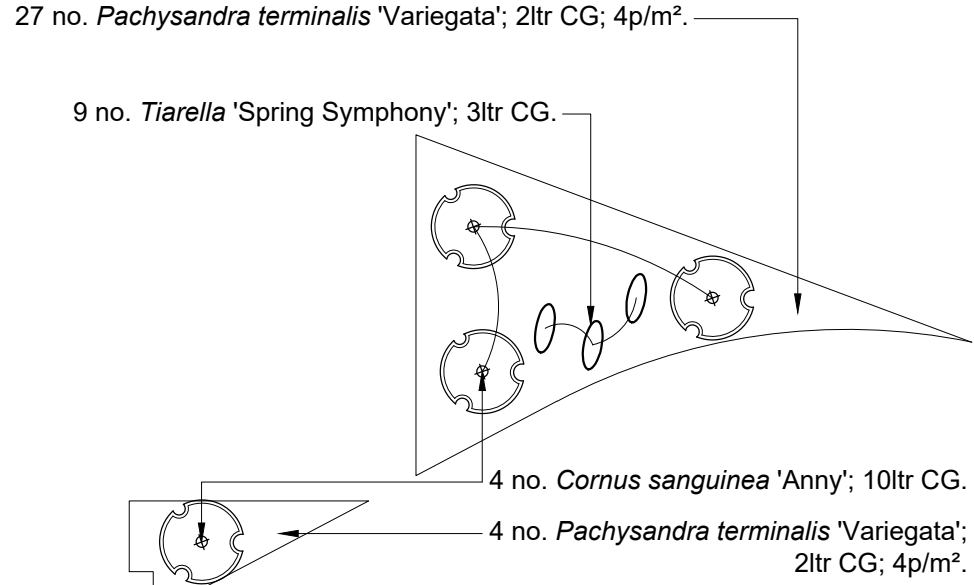


Planting Area No. 4

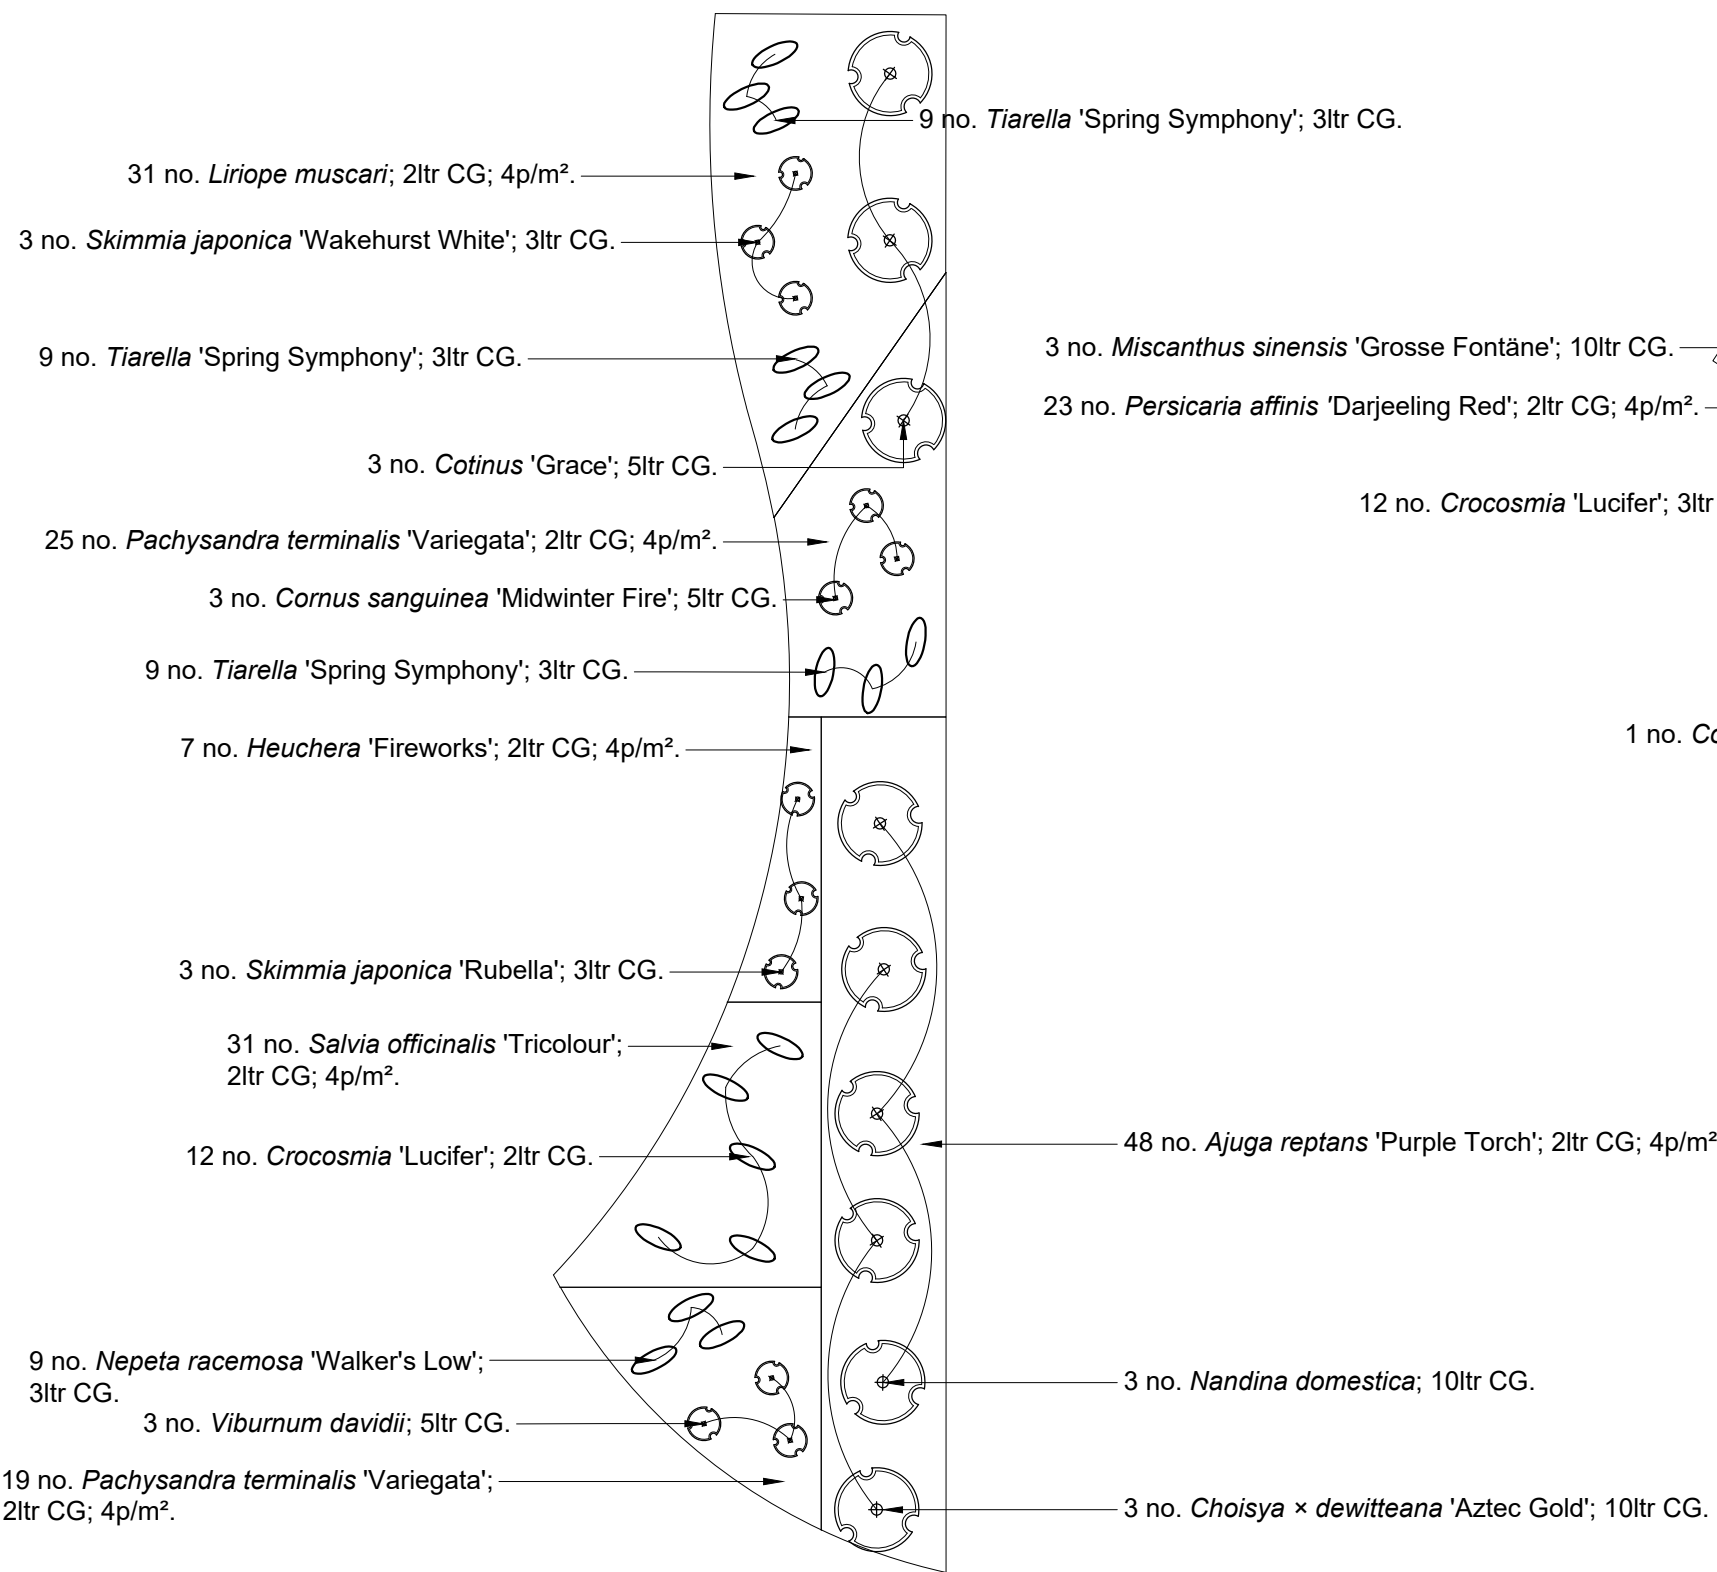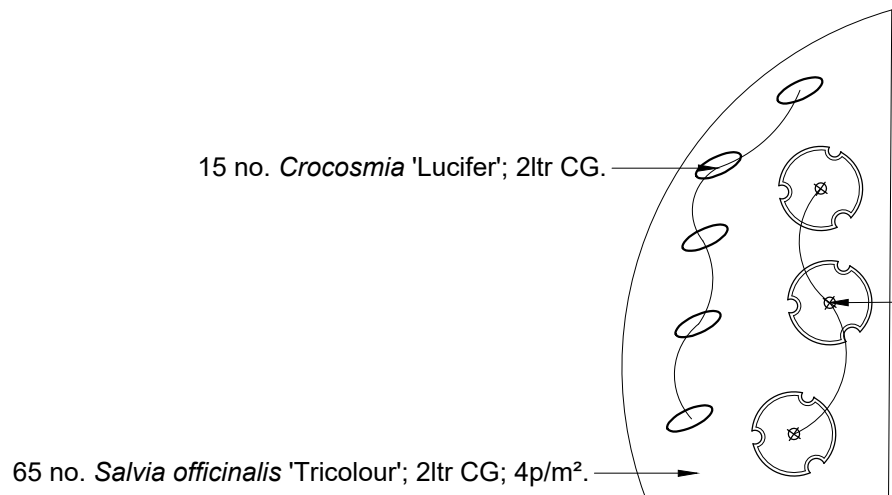


Planting Area No. 6

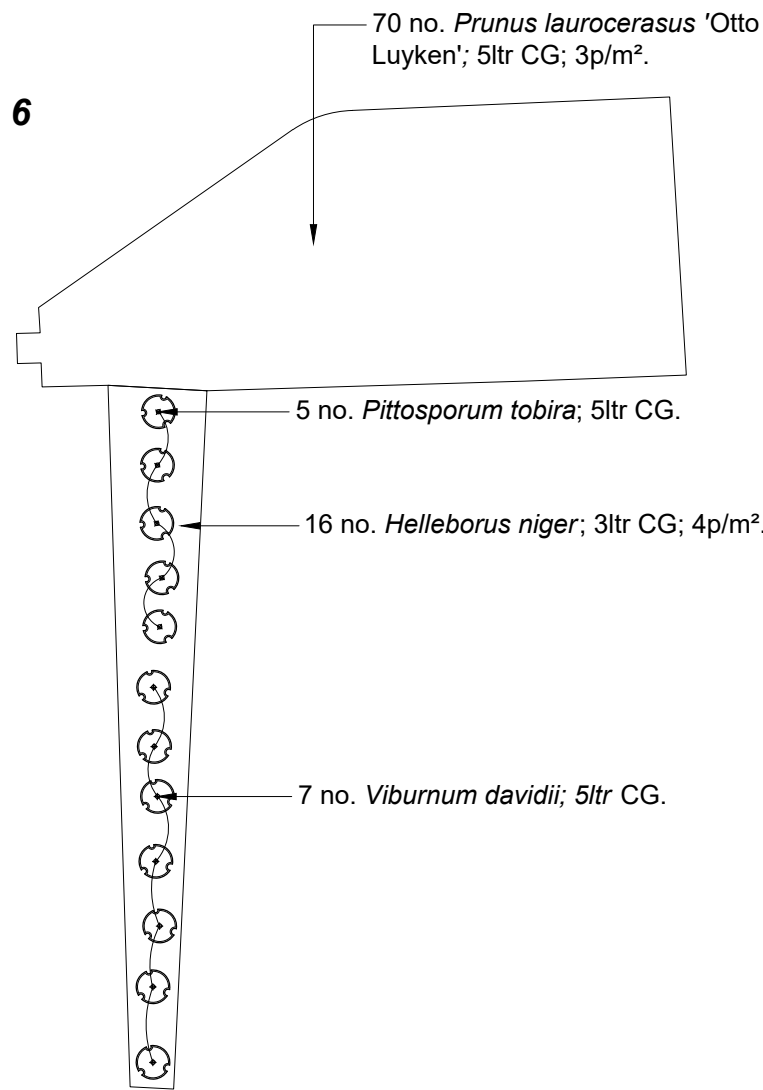


Planting Area No. 3

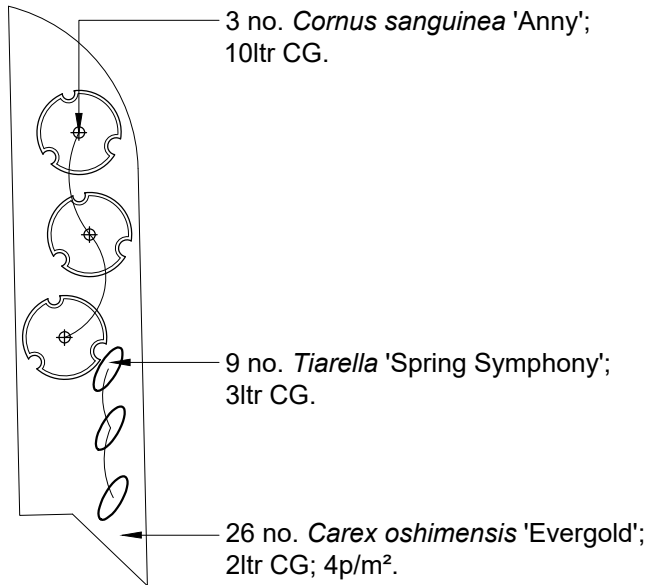

Planting Area No. 3

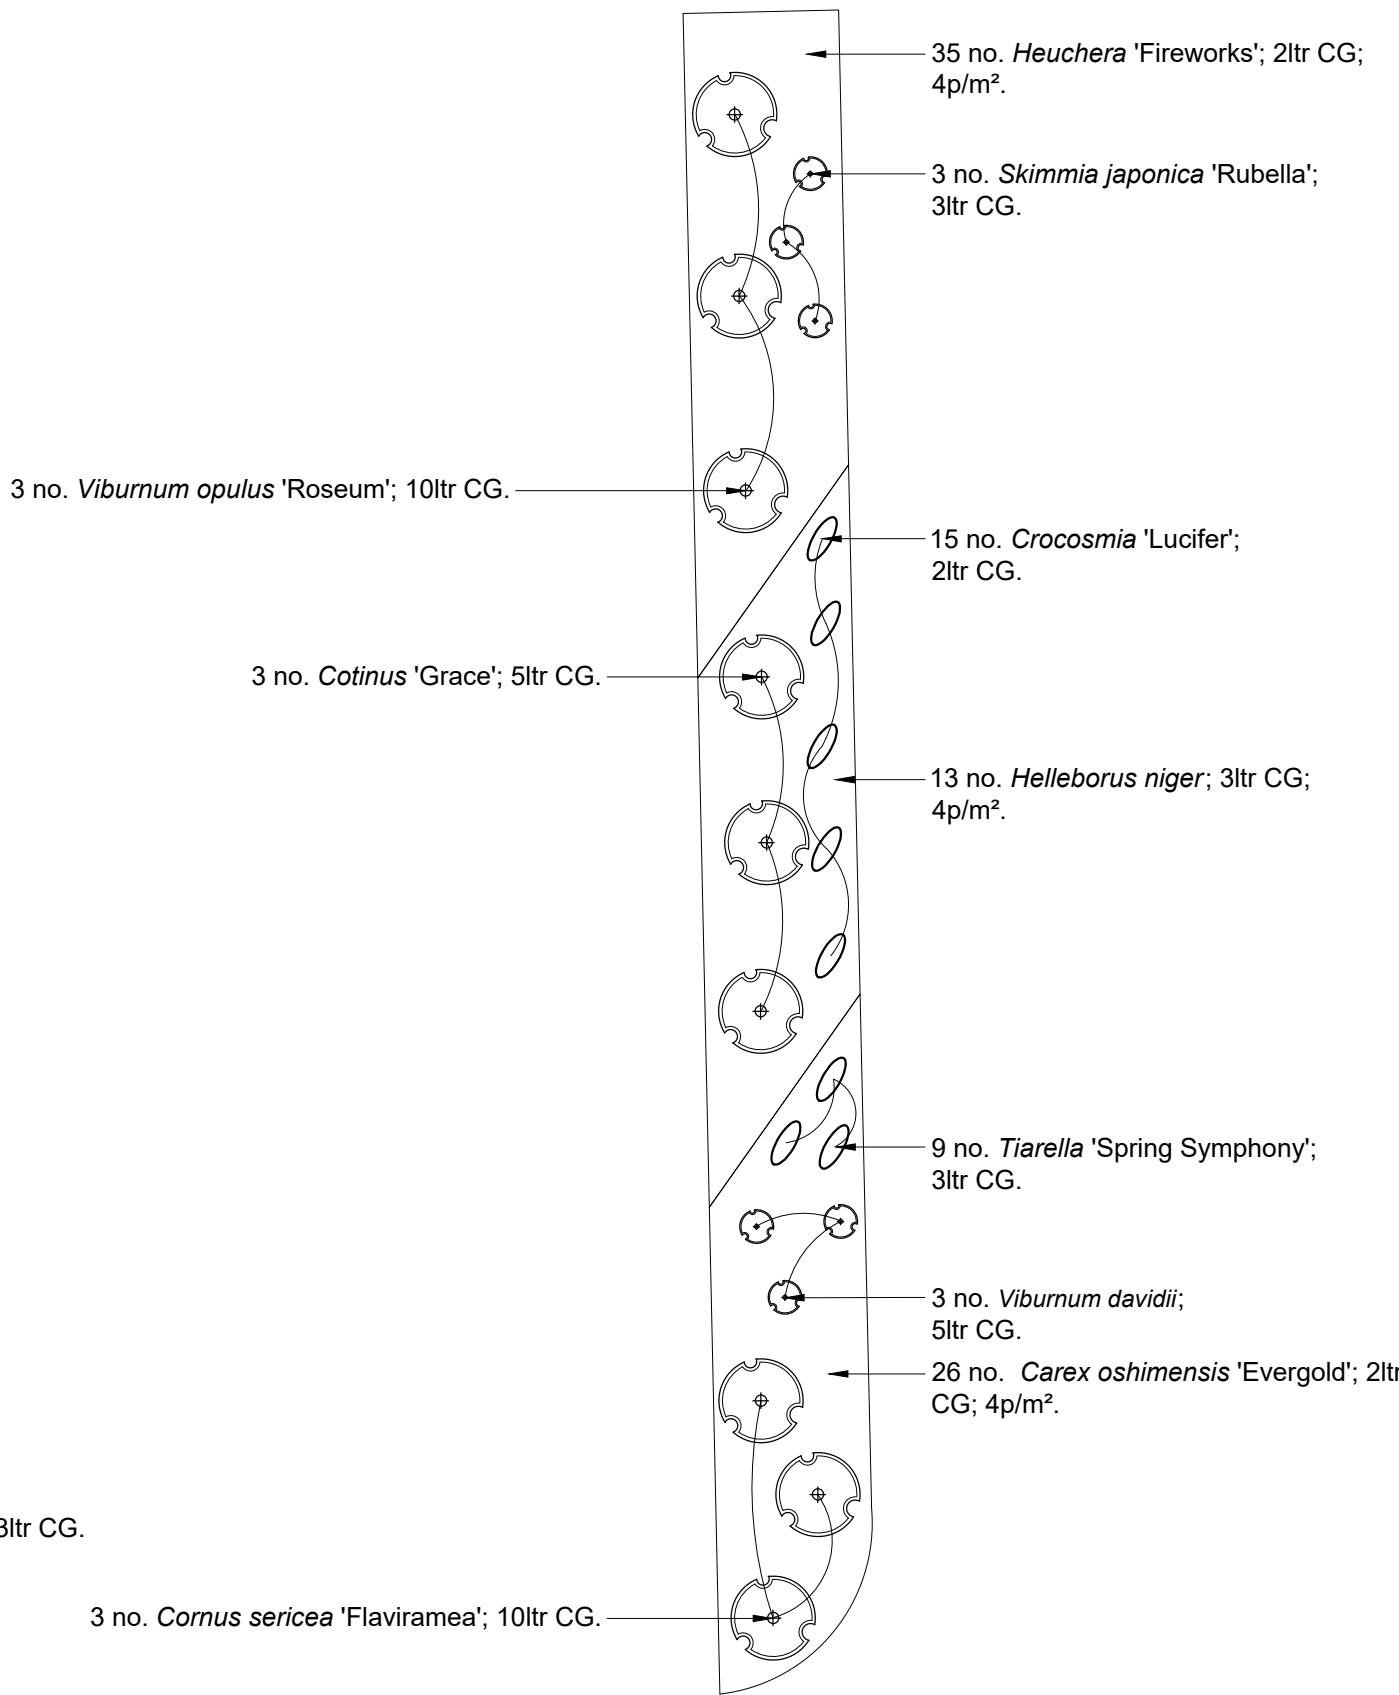


Planting Area No. 5

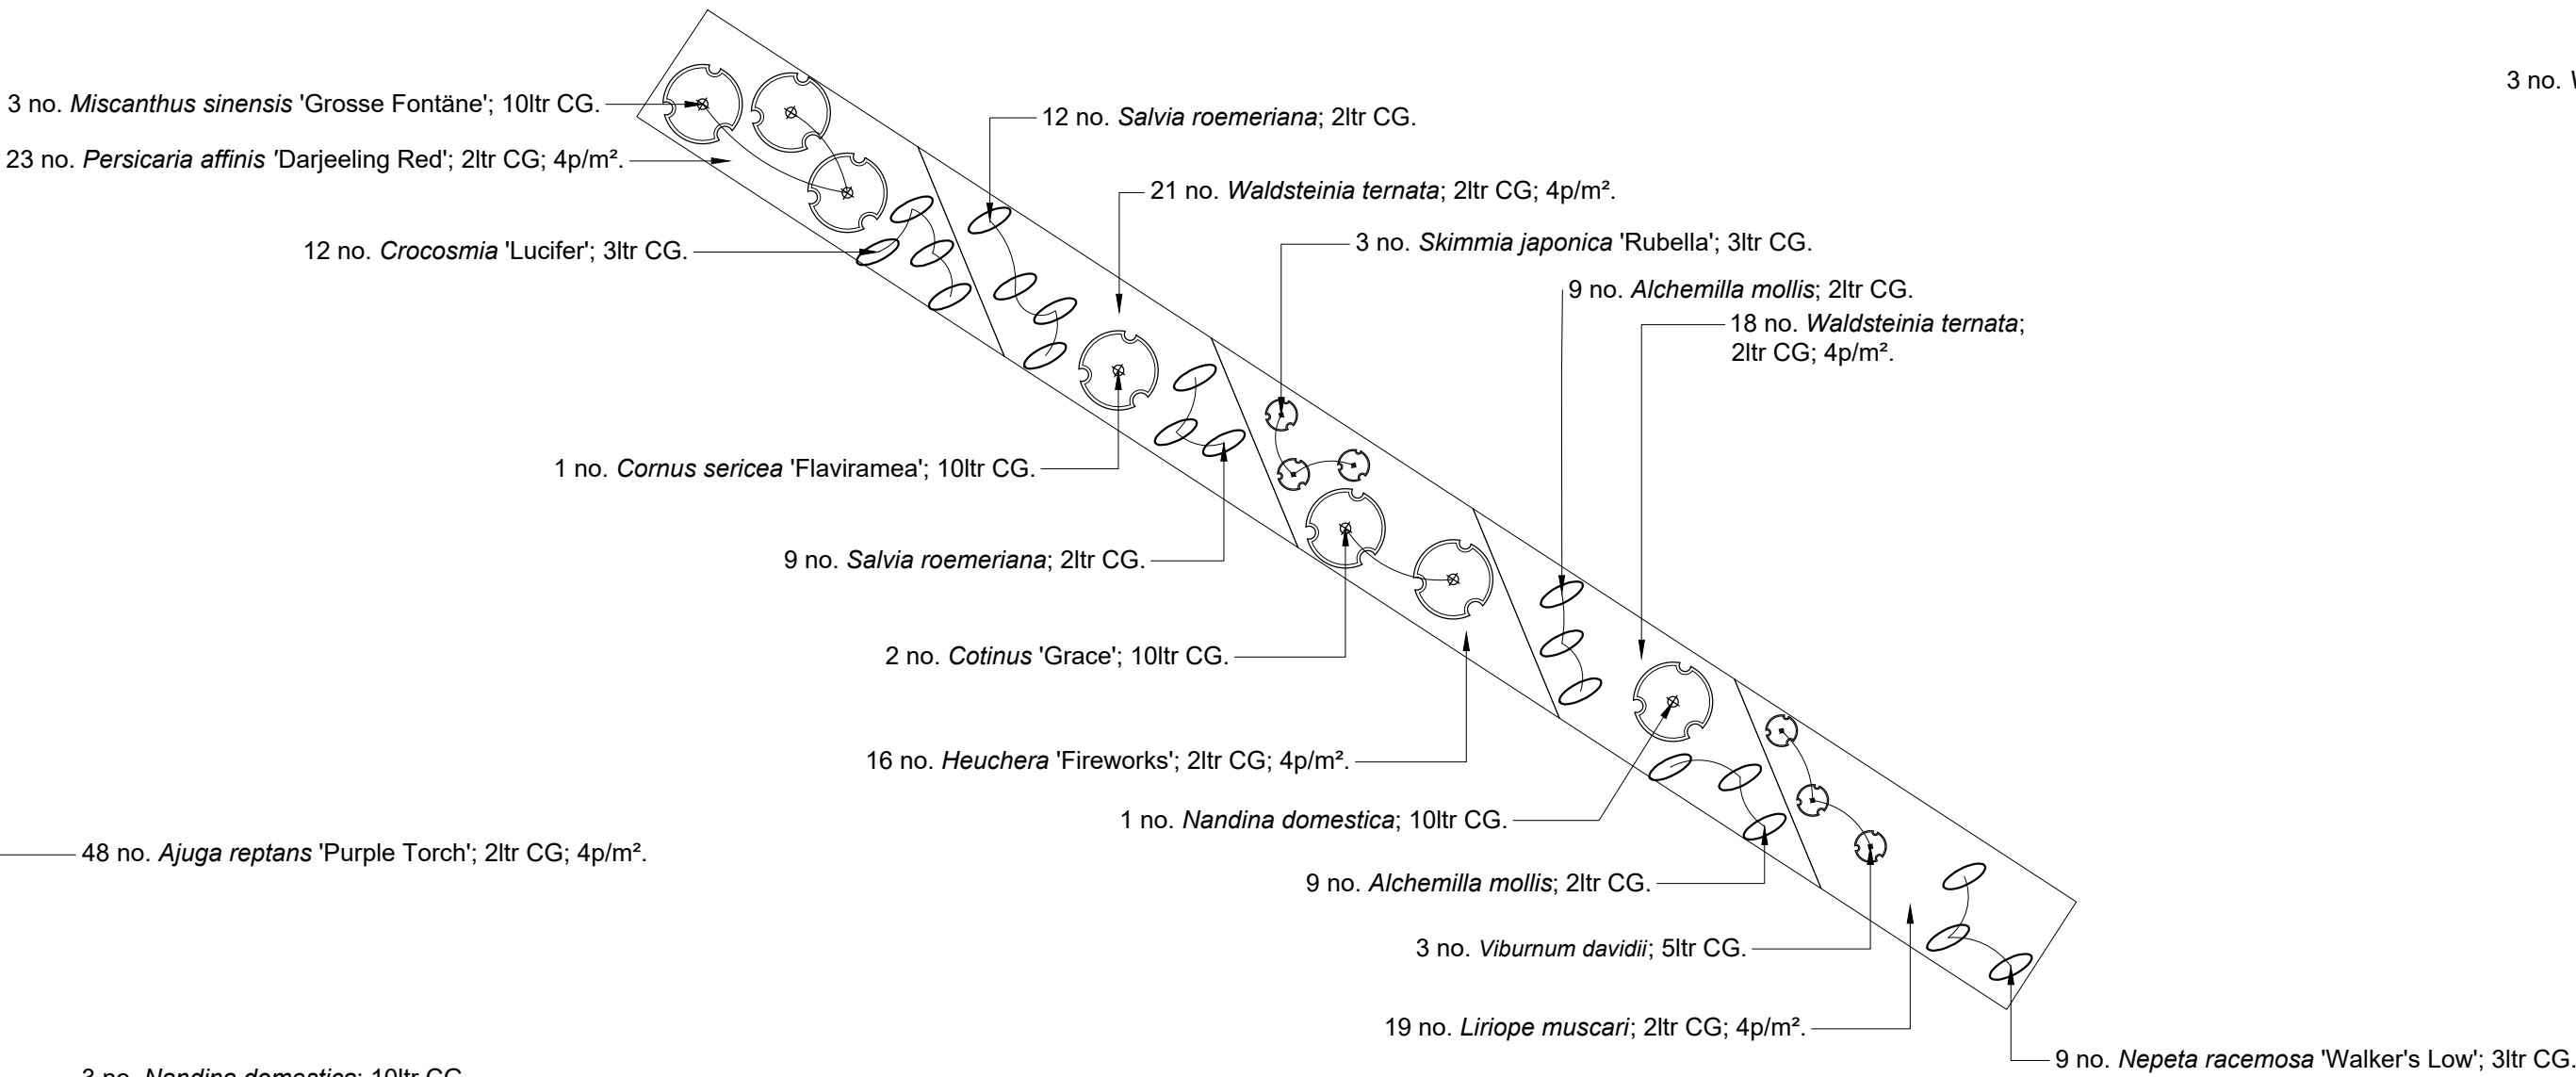

Detailed Planting Plan - Ornamental Planting
GTR Factory, Arundel Road, Fontwell, West Sussex

PLANNING ISSUE

Rev	Description	Date	Initials
06	Planning Issue	25.05.21	RM
05	Planning Issue	10.02.21	RM
04	Planning Issue	07.10.20	RM
03	Planning Issue	21.07.20	RM
02	Planning Issue	07.02.20	EZ
00	Draft Issue	30.01.20	EZ

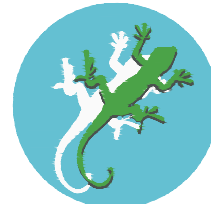

LIZARD
Landscape Design and Ecology


The Old Bank, 34 South Street, Tarring, Worthing, West Sussex, BN14 7LH
T. 01903 216033 E. lizardlandscape@btconnect.com W. lizardlandscapeology.com

Client
Rural Associates
Project Title and Location
GTR Factory
Arundel Road, Fontwell, West Sussex

Drawing Title
Detailed Planting Plan
Ornamental Planting

Scale 1:100@A1 Drawn EZ Approved DW Date 30.01.20

Drawing No LLD1773-LAN-DWG-201 Revision 06

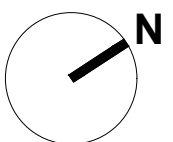

Scale 1:100
0 1 2.5 5 m