




Planting Area No. 7

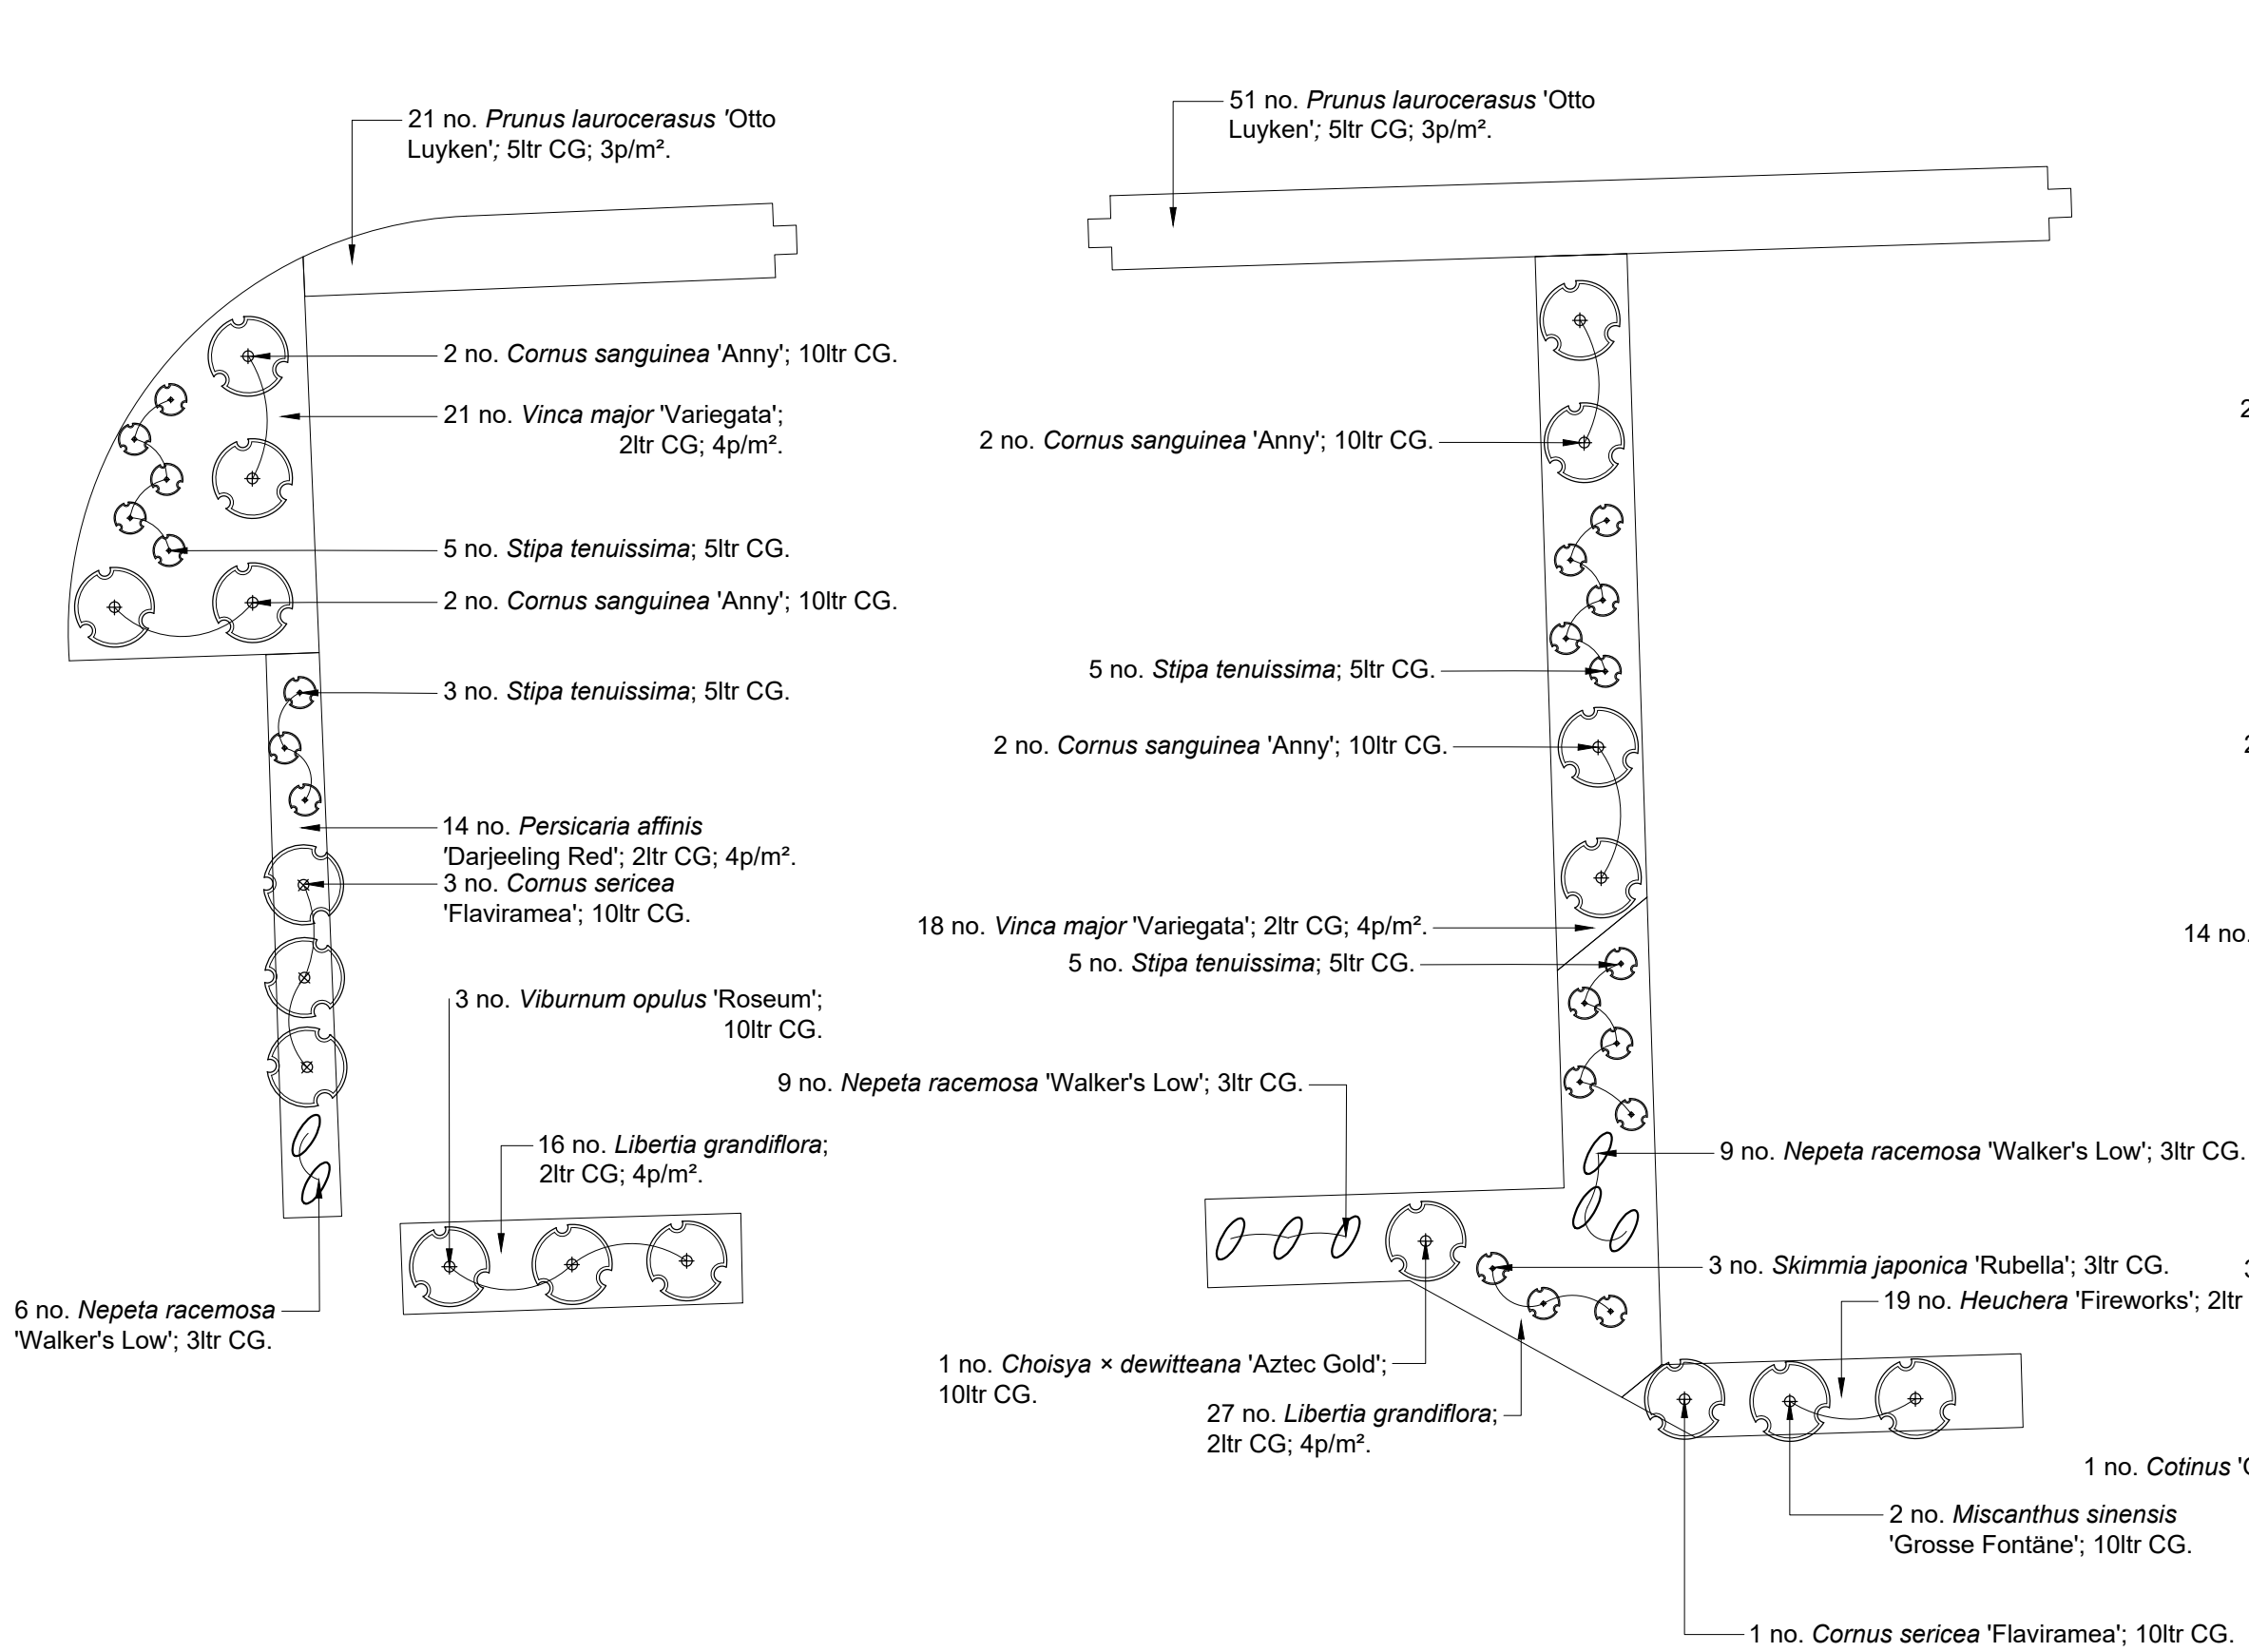


Planting Area No. 7

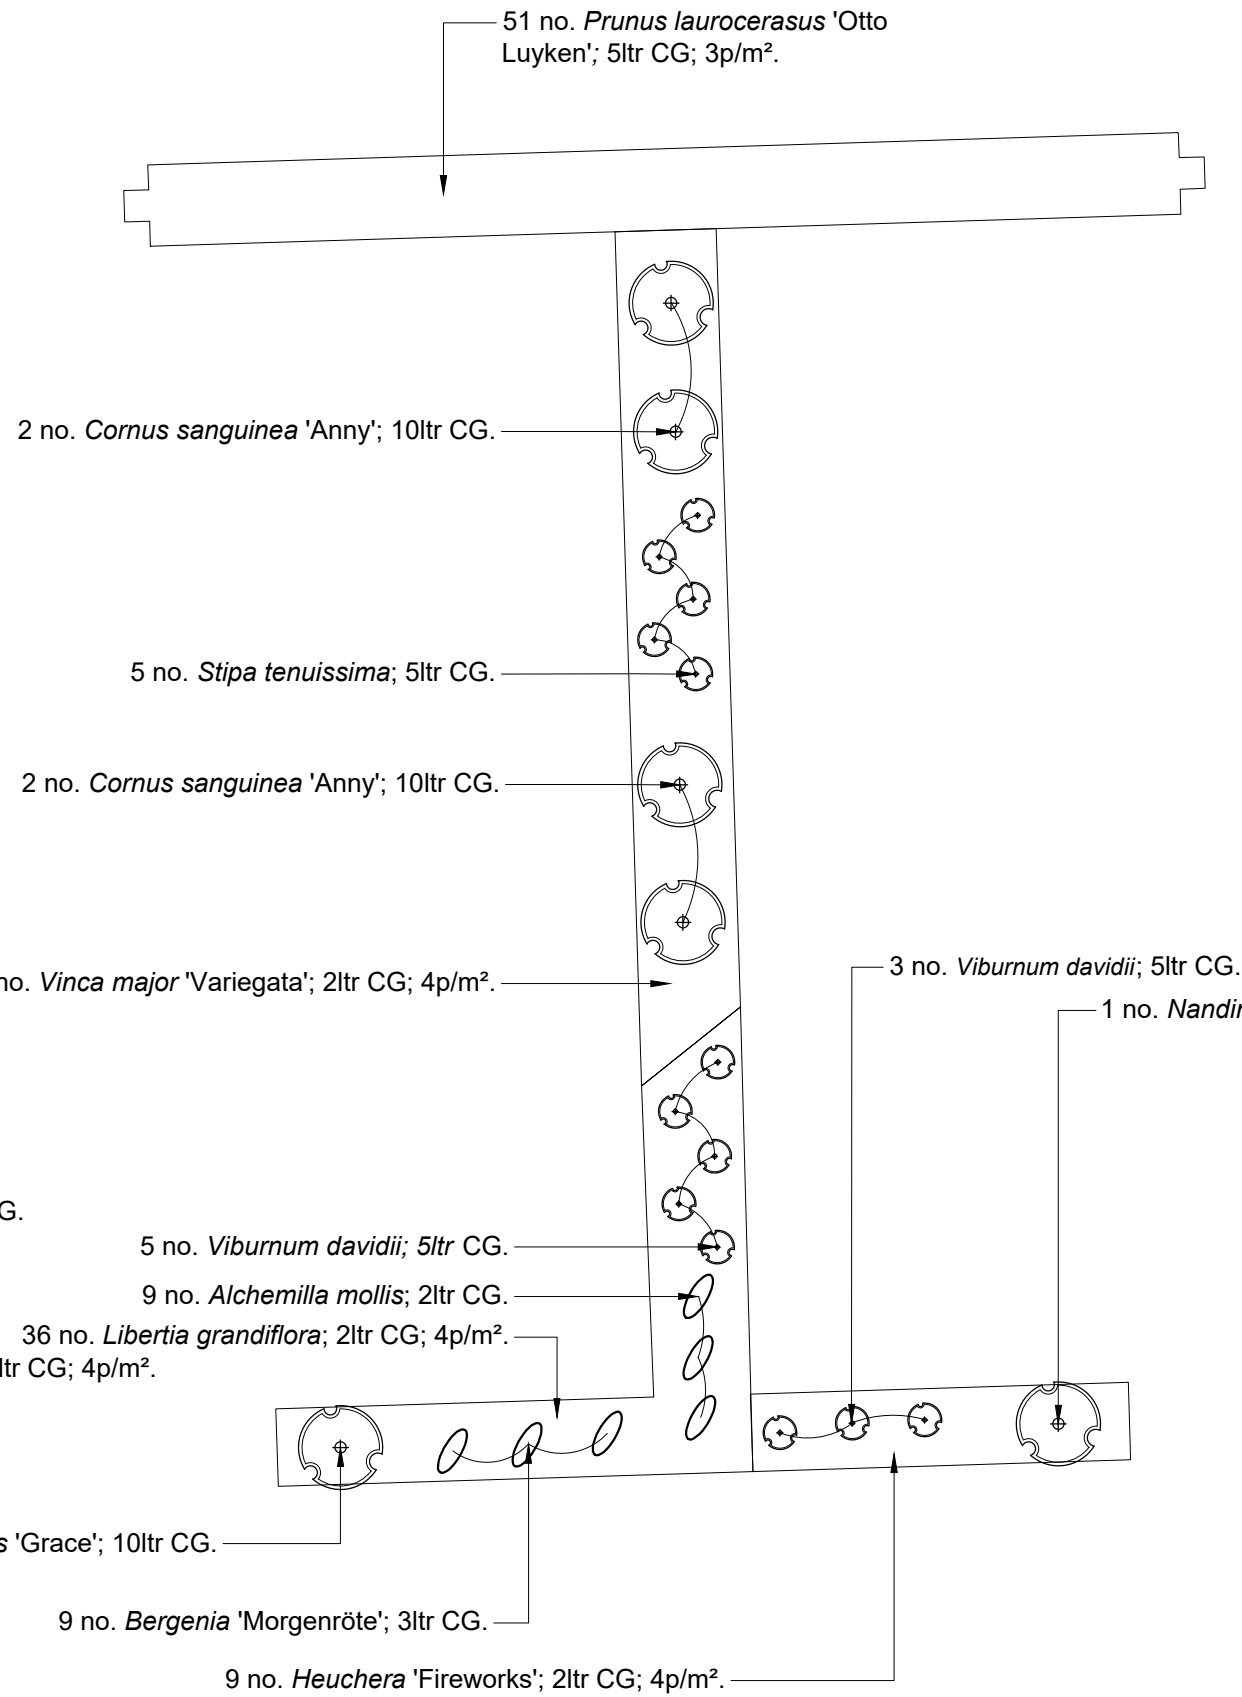


Planting Area No. 7

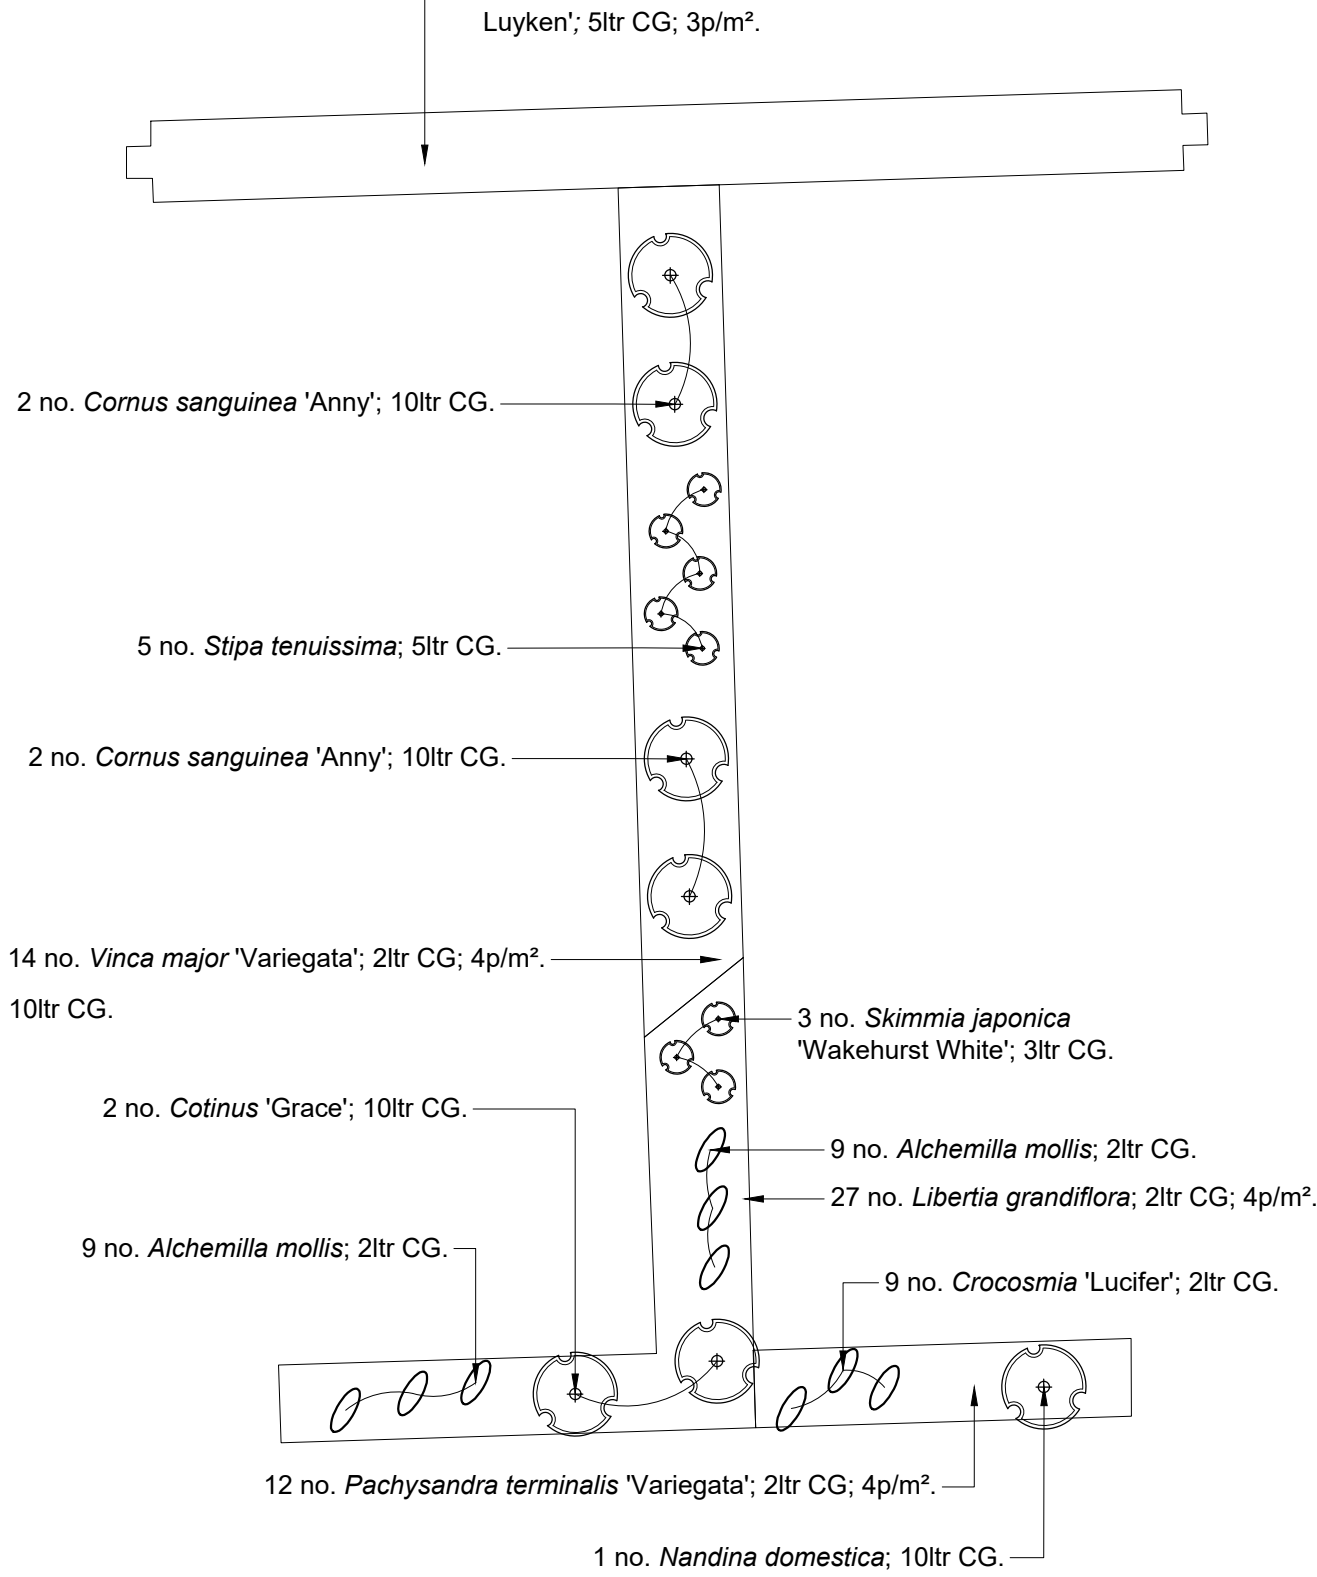


Planting Area No. 8

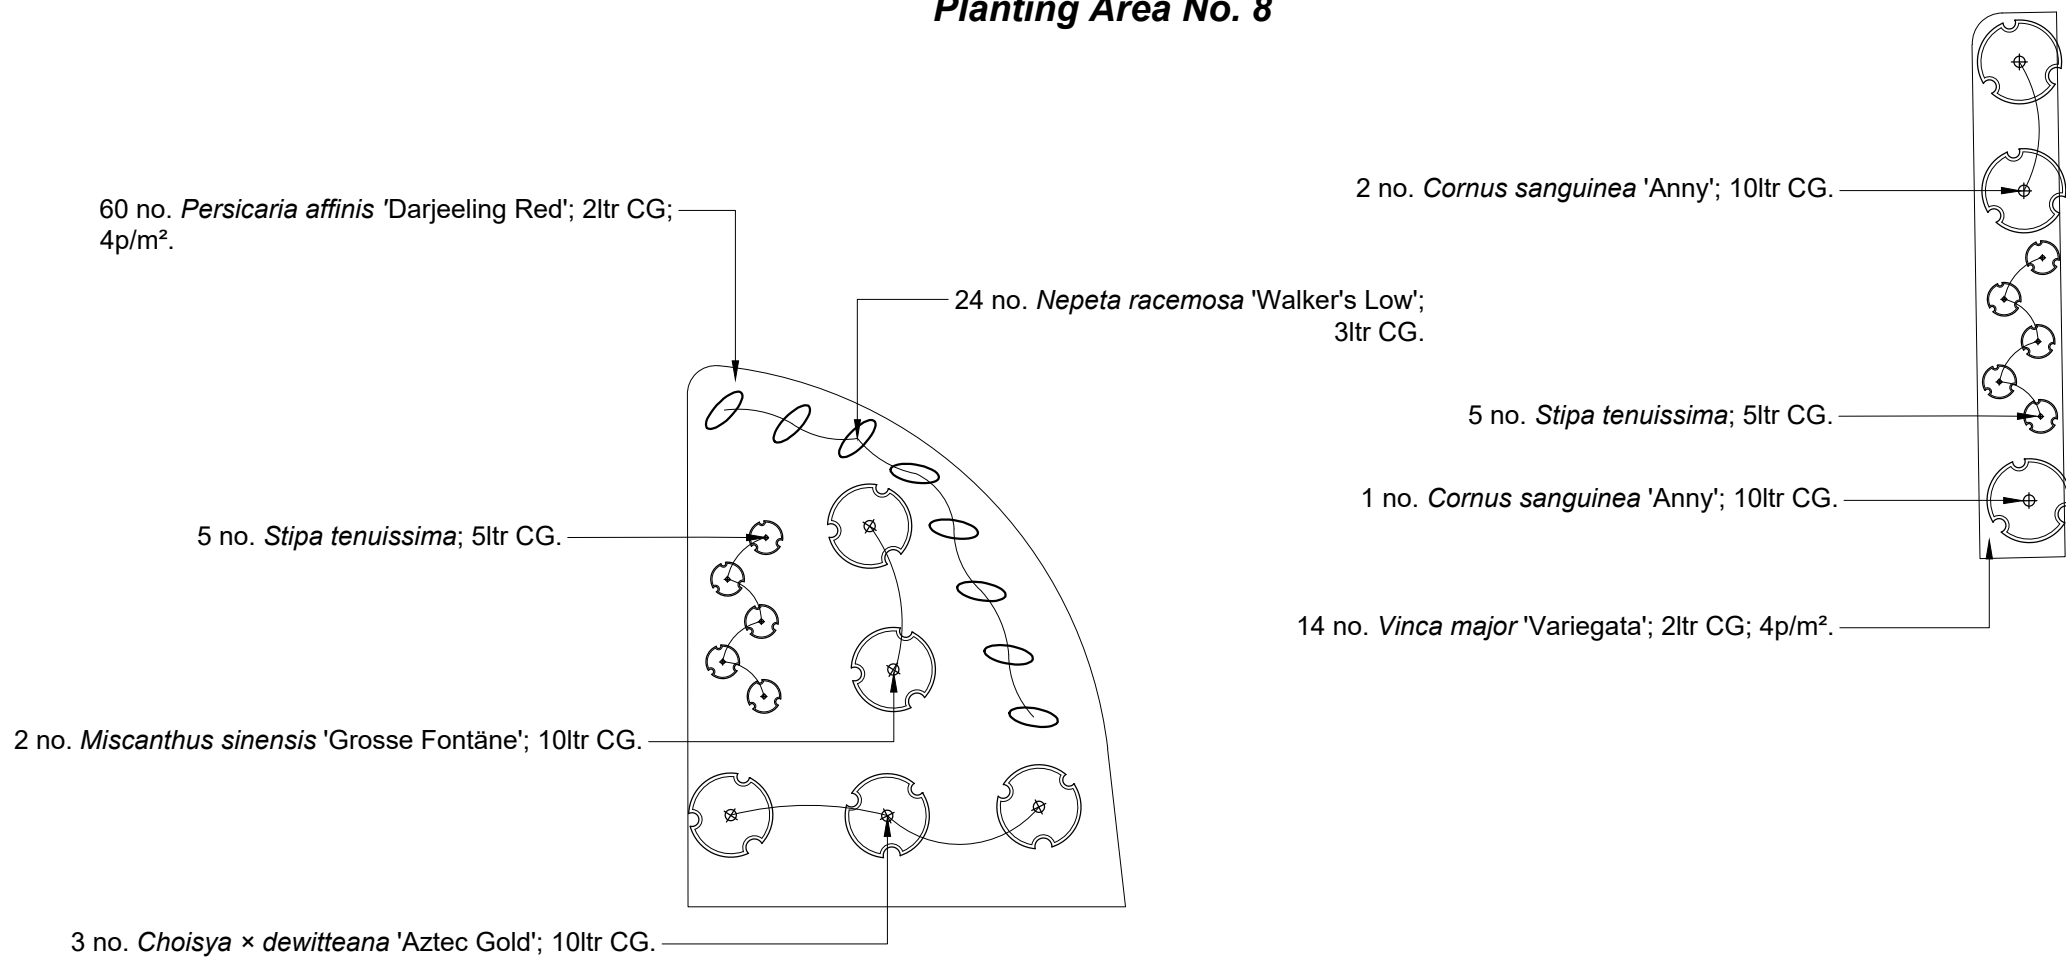

Planting Area No. 9

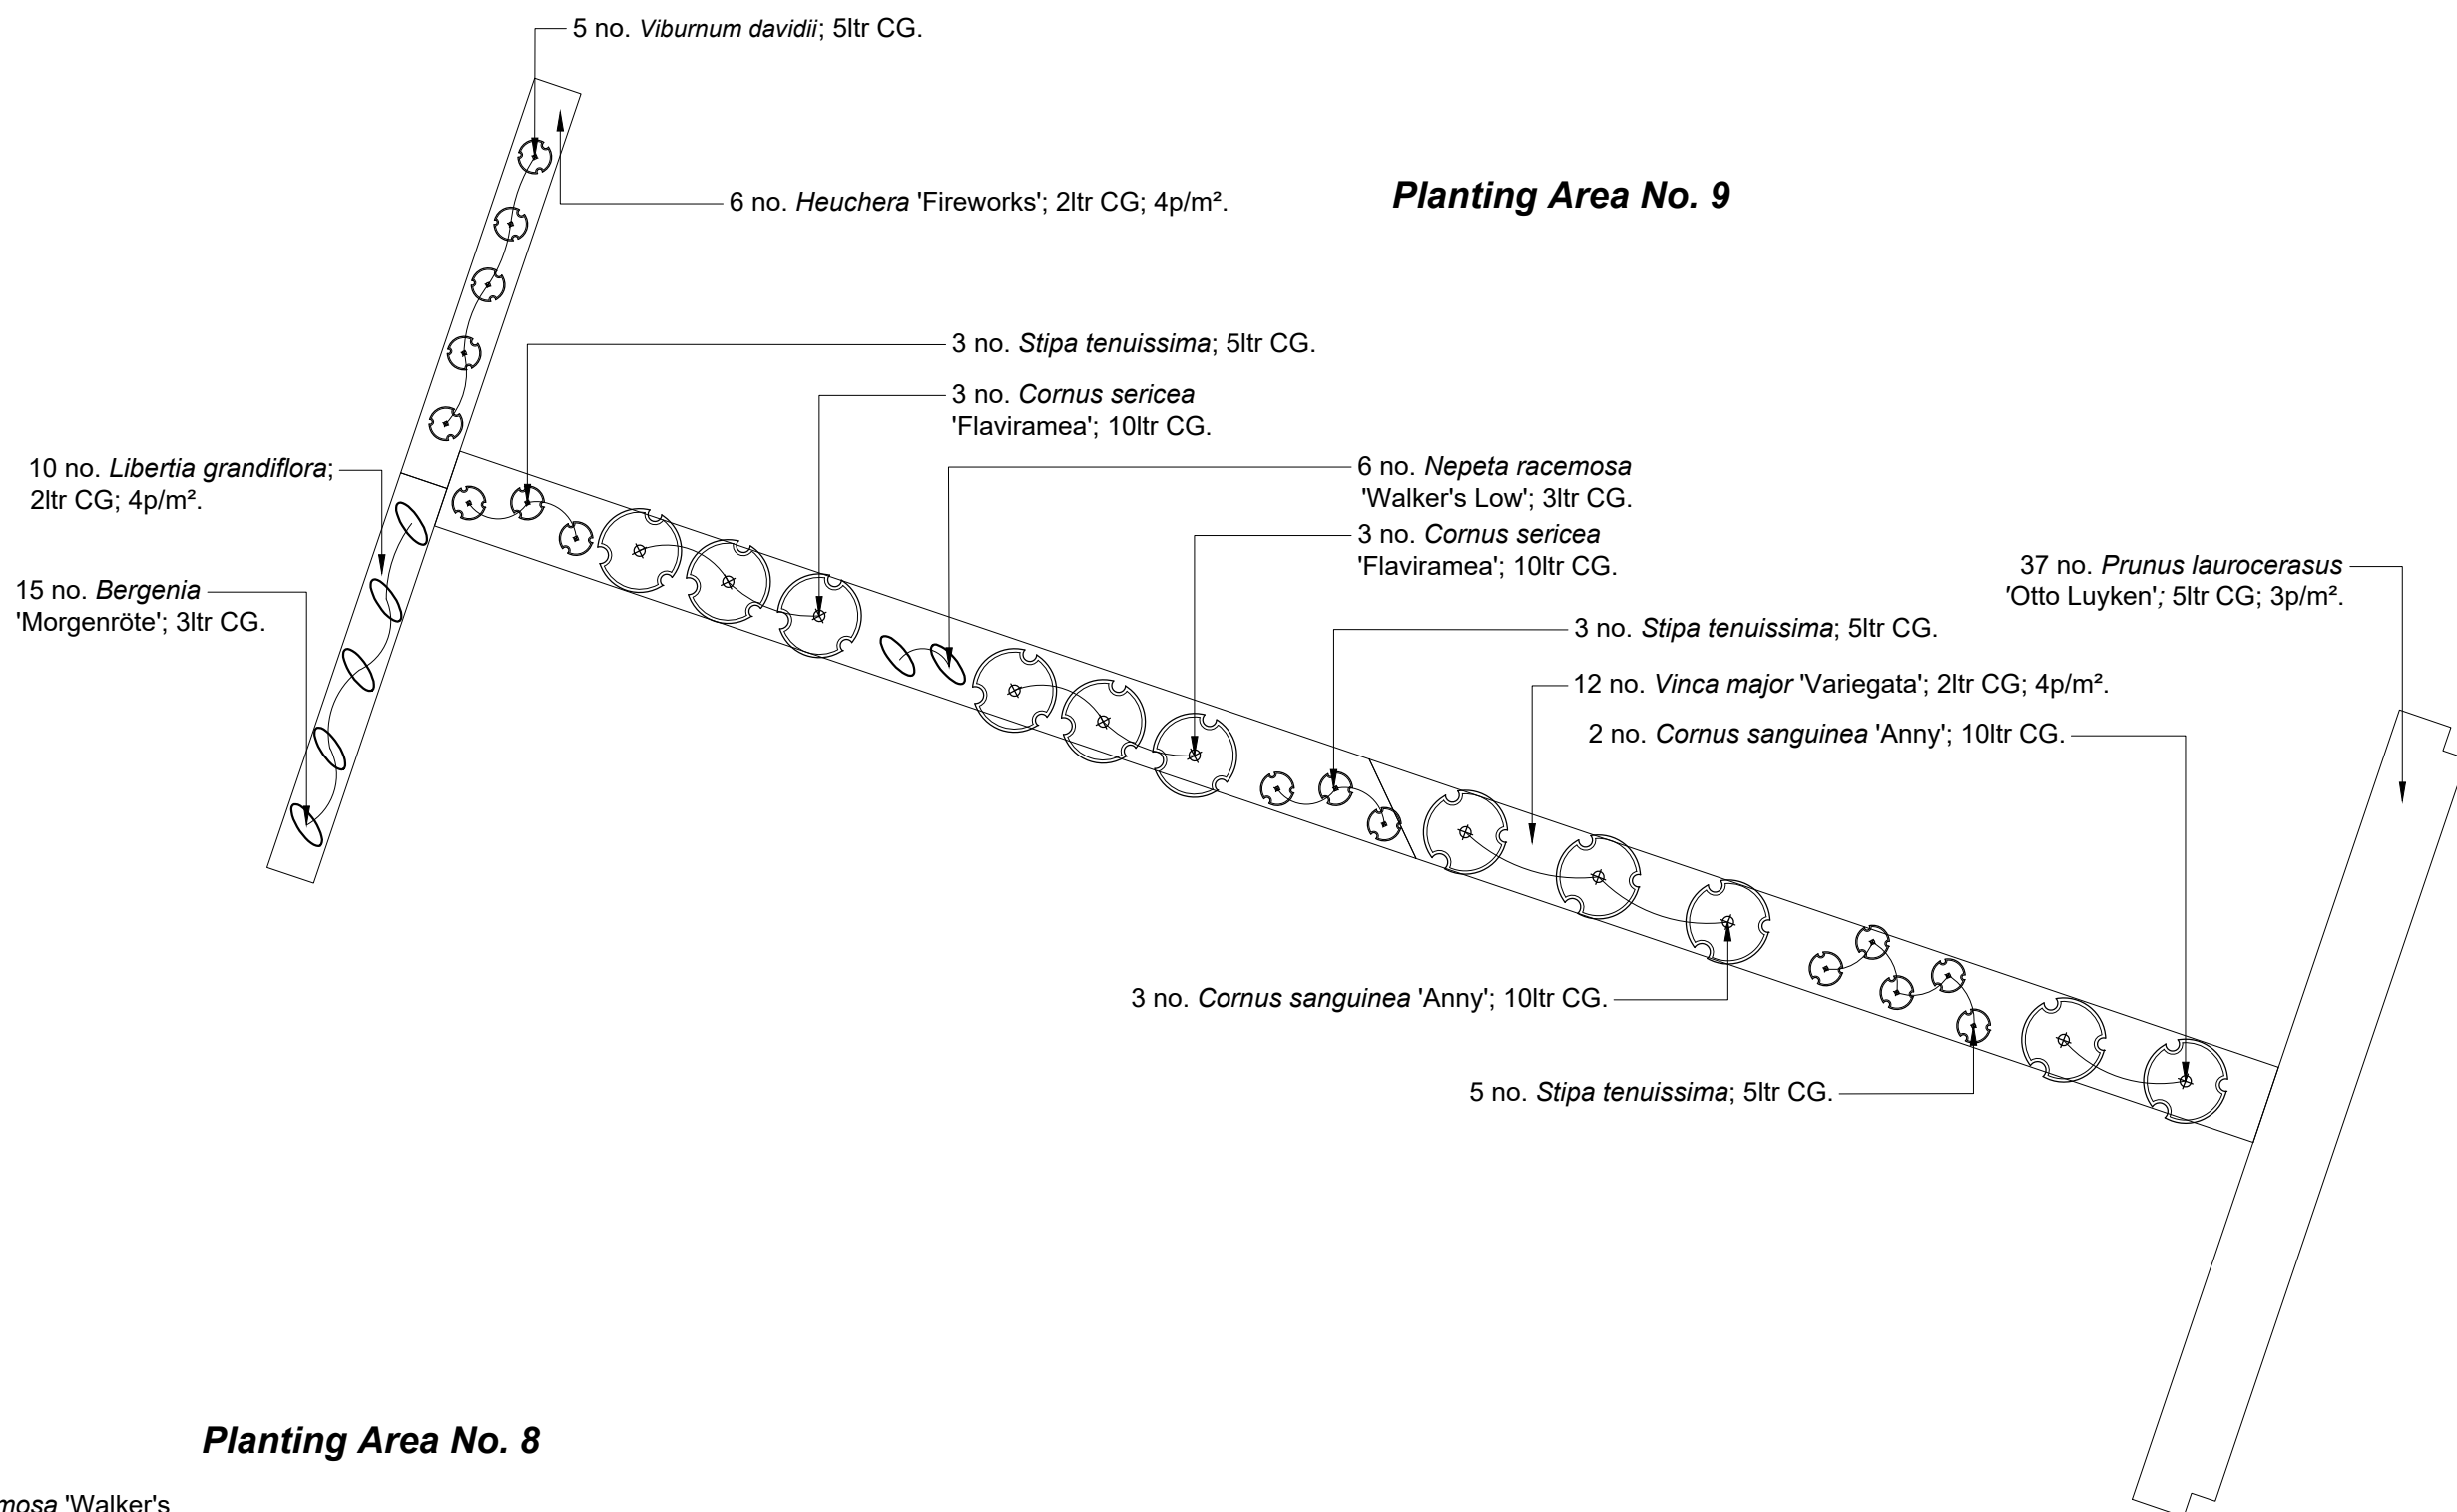

Planting Area No. 8

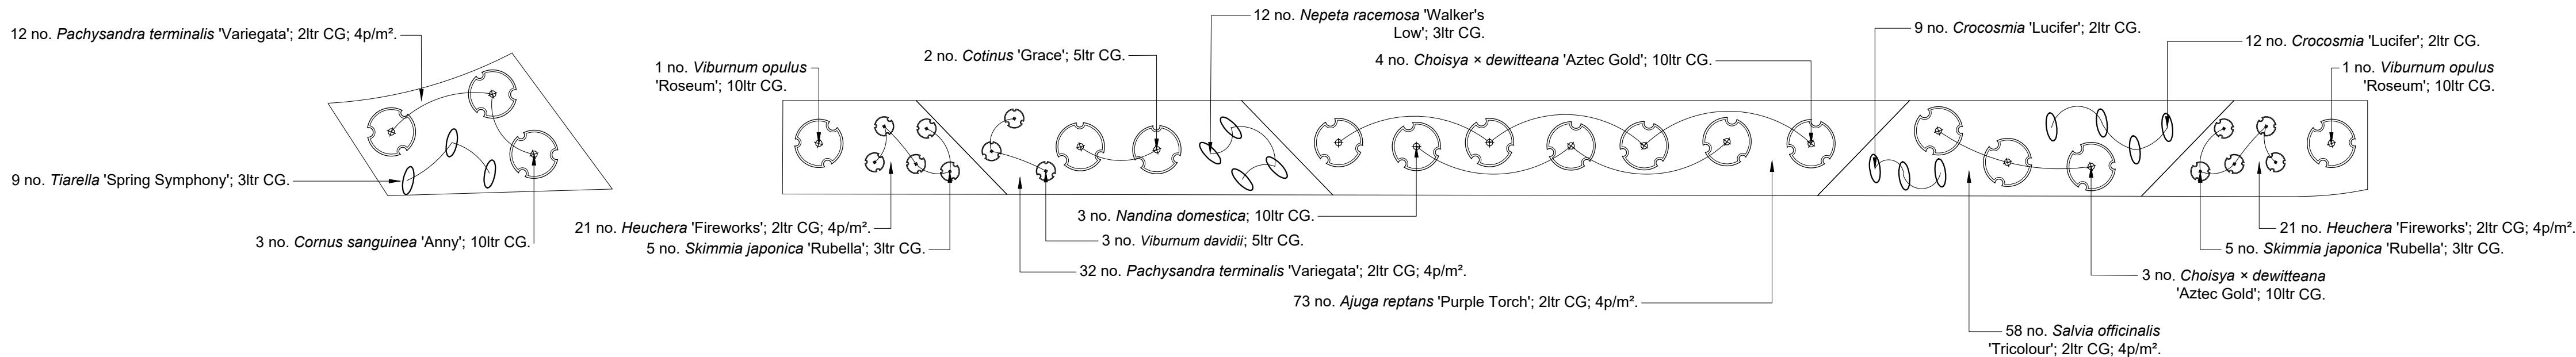


Detailed Planting Plan - Ornamental Planting

GTR Factory, Arundel Road, Fontwell, West Sussex

PLANNING ISSUE

Rev	Description	Date	Initials
05	Planning Issue	25.05.21	RM
04	Planning Issue	10.02.21	RM
03	Planning Issue	21.07.20	RM
02	Planning Issue	07.02.19	EZ
01	Draft Issue	31.01.19	EZ
00	Draft Issue	30.01.19	EZ

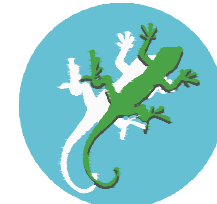**LIZARD**
Landscape Design and Ecology

The Old Bank, 34 South Street, Tarring, Worthing, West Sussex, BN14 7LH
T. 01903 216033 E. lizardlandscape@btconnect.com W. lizardlandscapeecology.com

Client			
Rural Associates			
Project Title and Location			
GTR Factory			
Arundel Road, Fontwell, West Sussex			
Drawing Title			
Detailed Planting Plan			
Ornamental Planting			
Scale	Drawn	Approved	Date
1:100@A1	EZ	DW	30.01.20
Drawing No			Revision
LLD1773-LAN-DWG-202			05

