


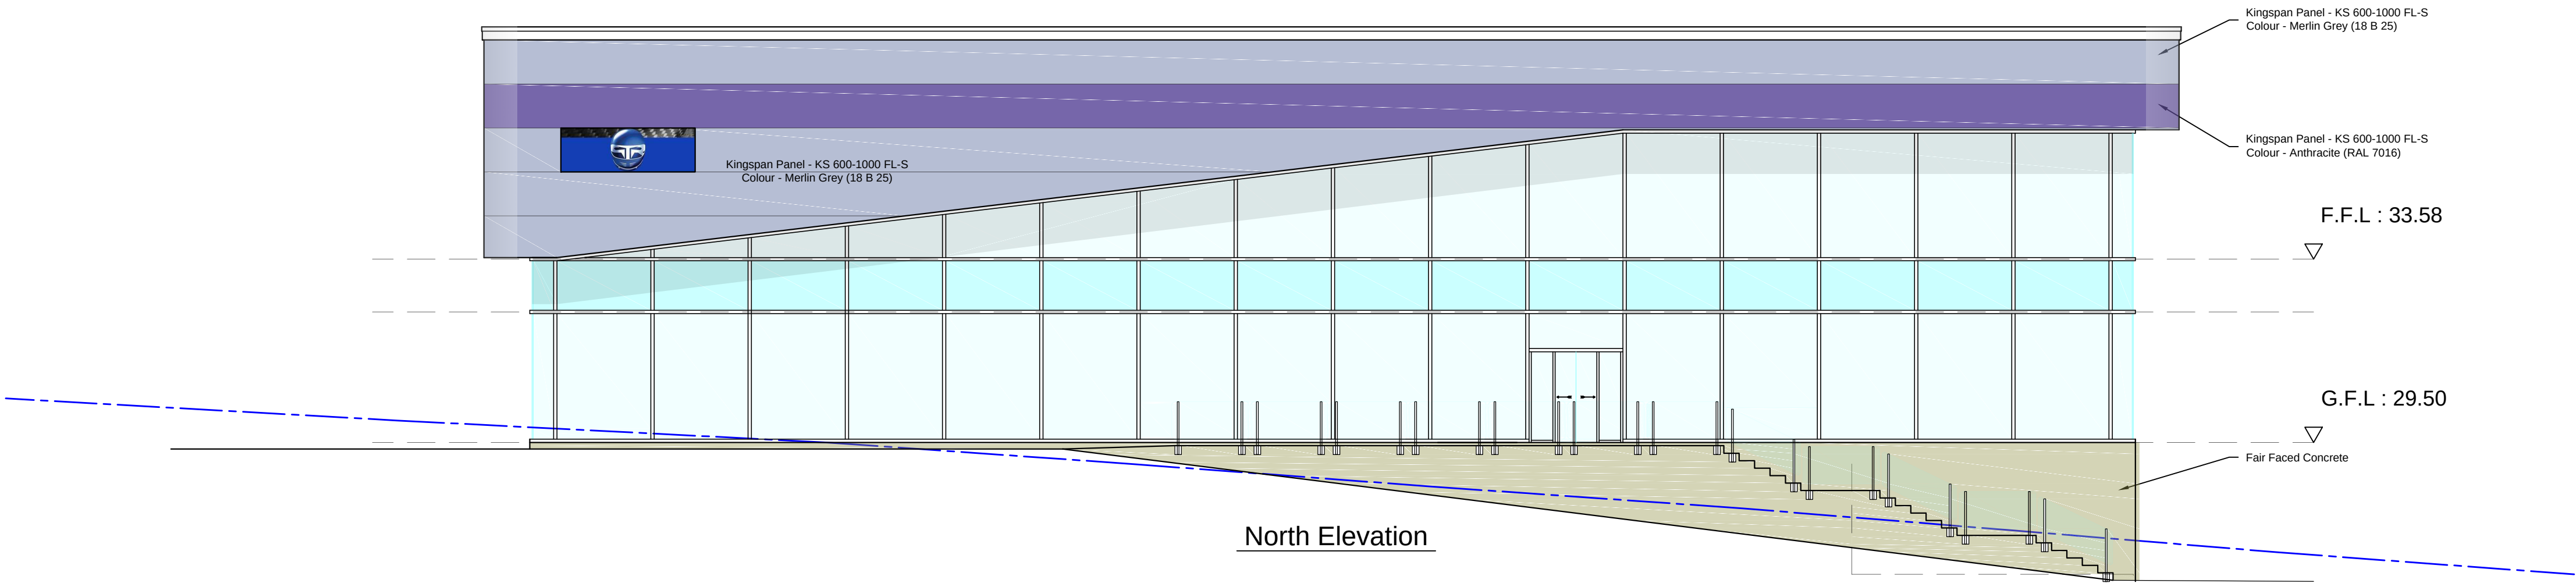


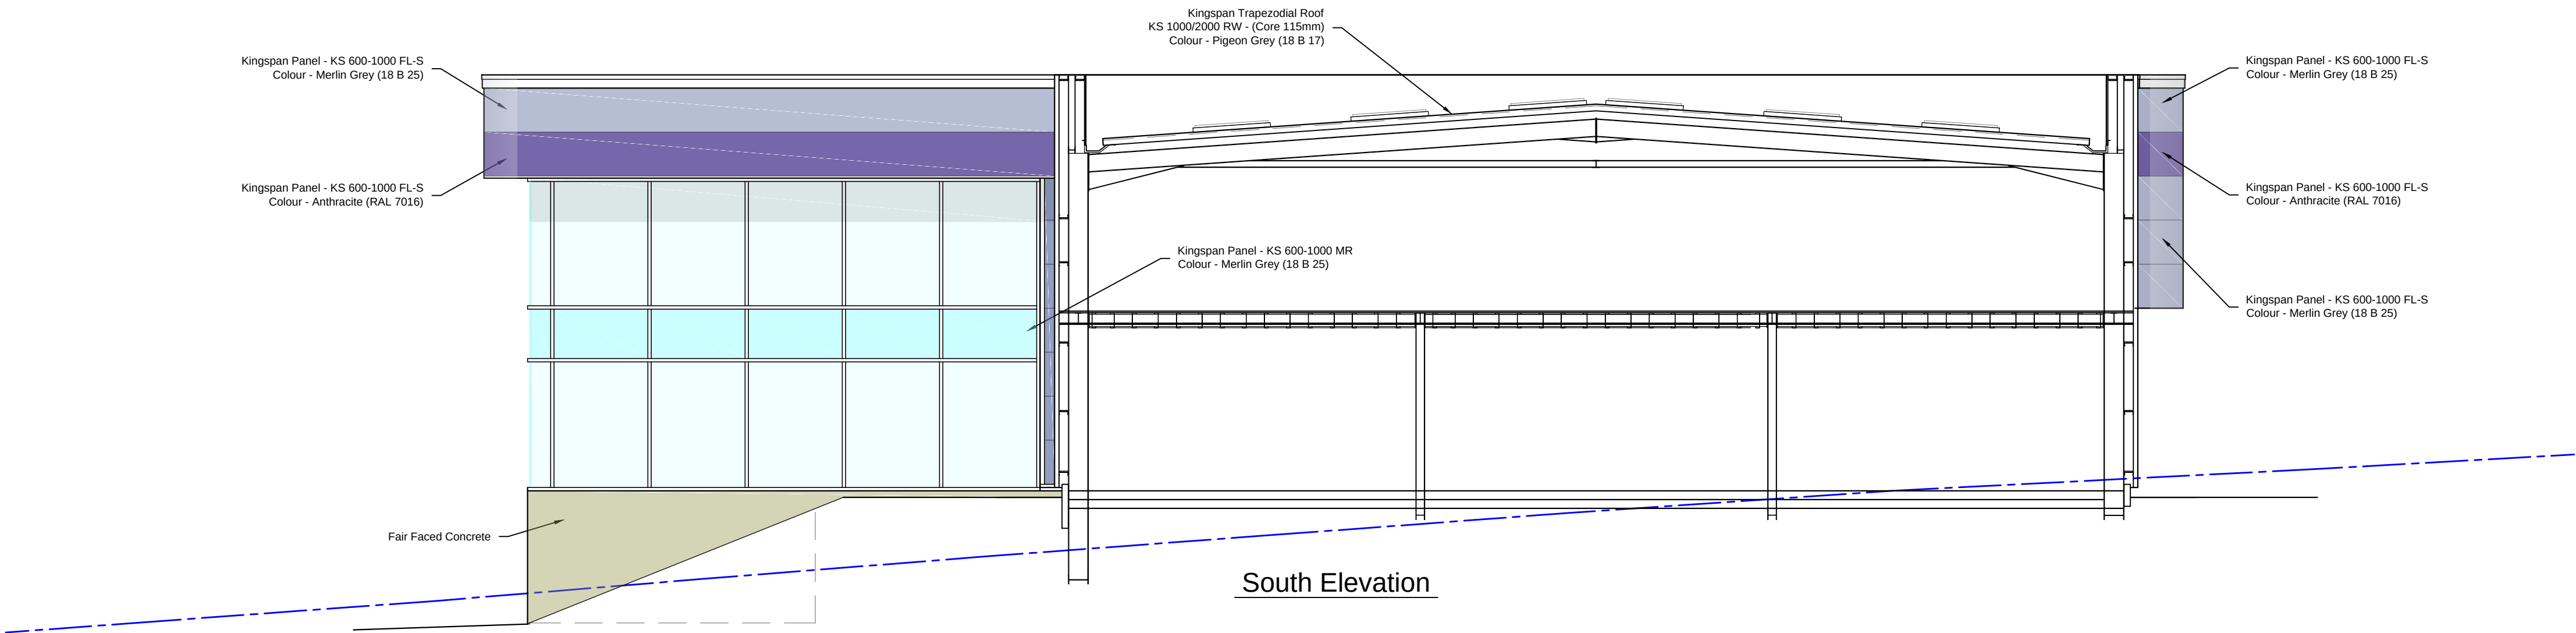

NOTES:-
Door and Window Frames -
Colour Anthracite (RAL 7016)

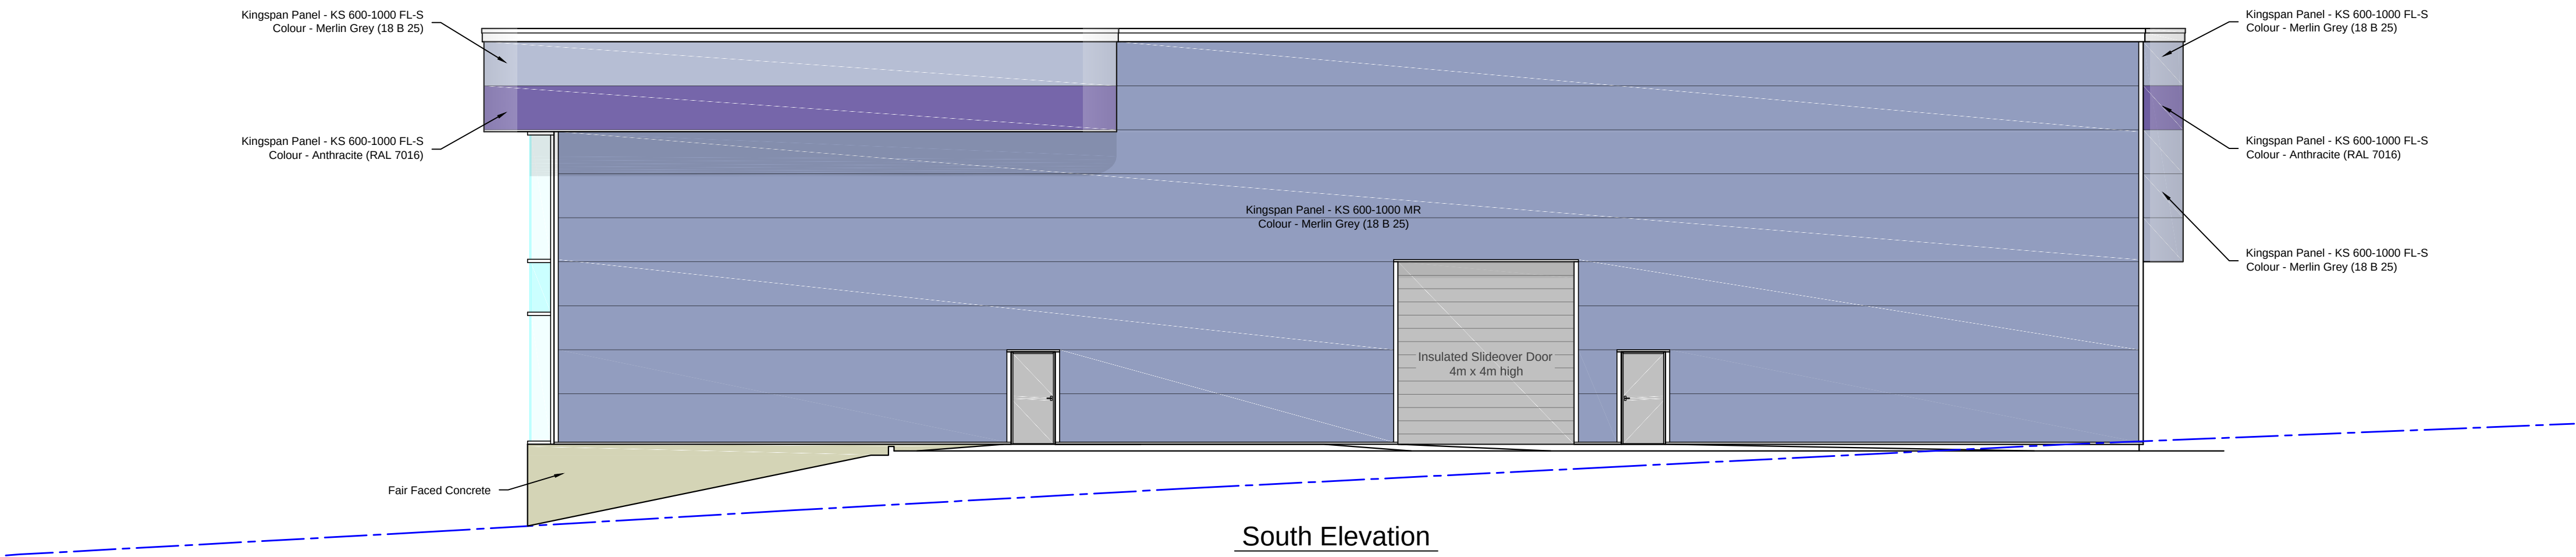

PLANNING ISSUE

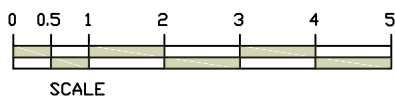

4/5 North Road, Bodle Street Green
Hailsham, East Sussex, BN27 4RG
Tel: 01323 833086 Mobile: 07836 588181
E-mail: wealdag@btinternet.com

PROJECT TITLE
**GTR
Arundel Road
Fontwell Walberton
West Sussex, BN18 0SB**

DRAWING
**Proposed New Factory
Unit "A"
End Elevations**

REV	DESCRIPTION	DATE	BY
Rev. 1	Entrance revised	24-05-21	SAK

SCALE	DRAWN
1 : 100 on A1 1 : 150 on A2	SAK

DATE	DRAWING No.
23-12-20	WM/688/P12