

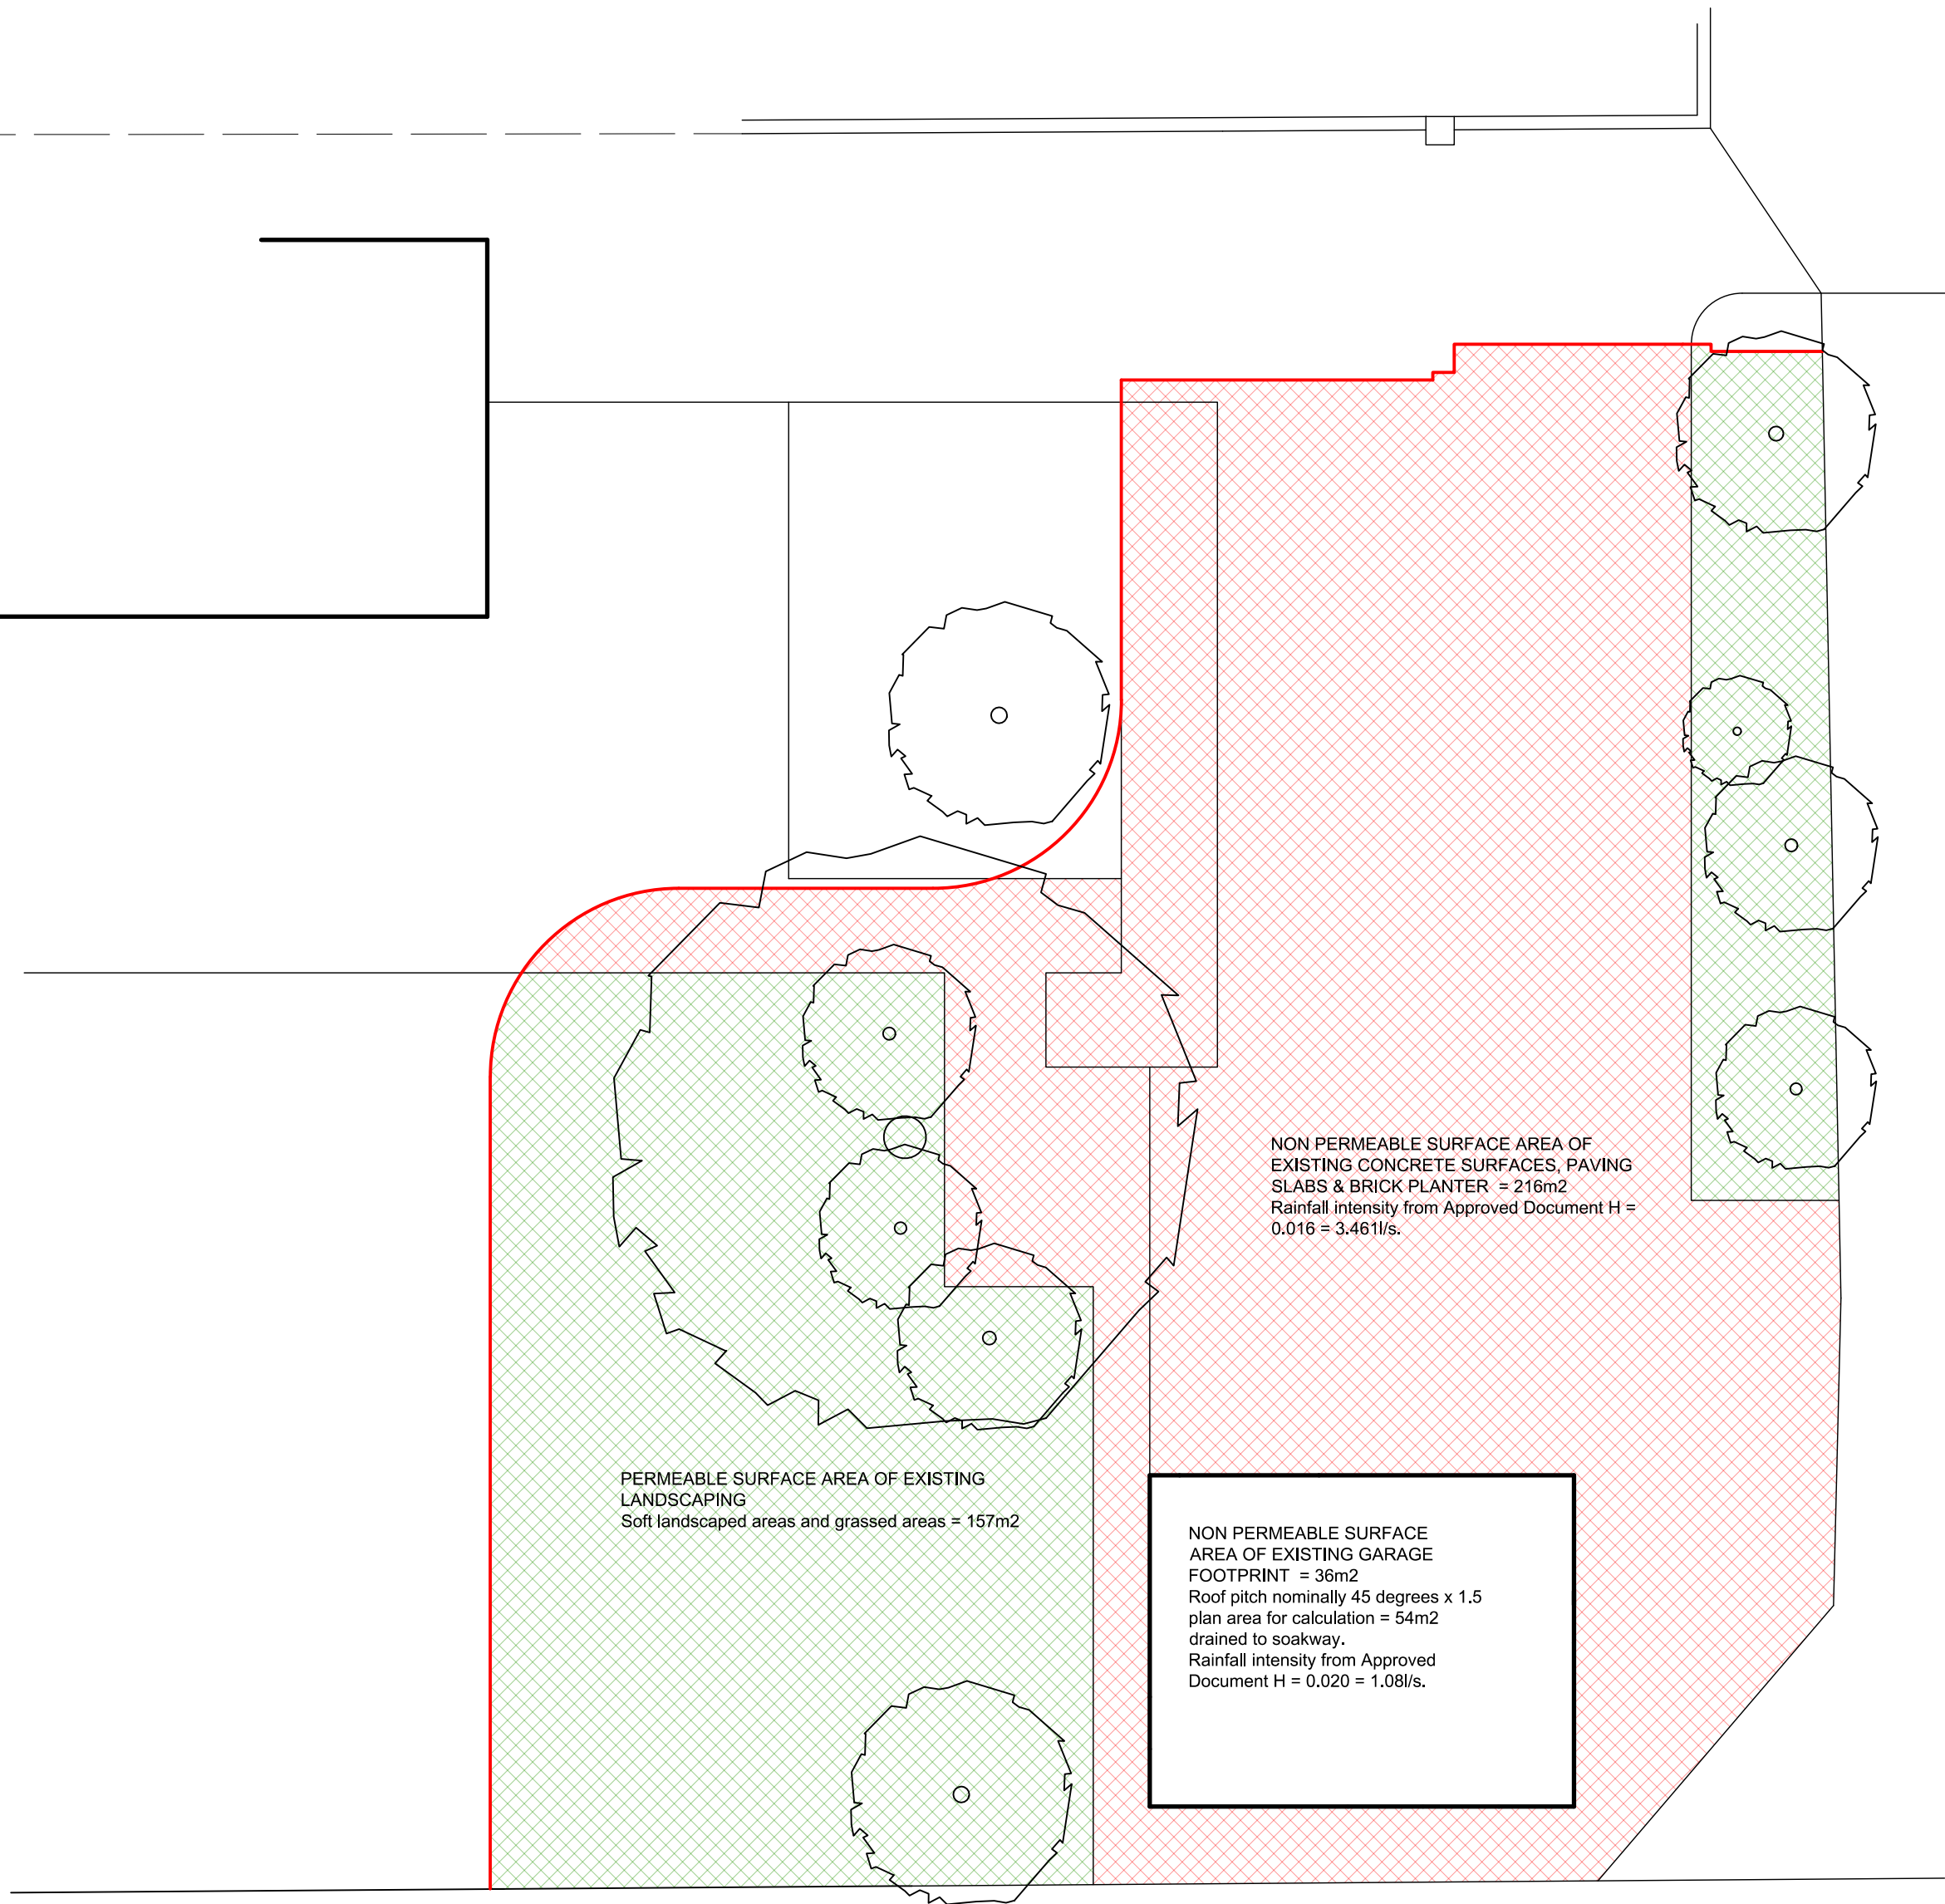



NOTES
WRITTEN DIMENSIONS TO BE TAKEN IN PREFERENCE TO SCALE.
AND ARE TO BE CHECKED ON SITE PRIOR TO COMMENCING WORK.
THIS DRAWING IS TO BE READ IN CONJUNCTION WITH ALL OTHER
DOCUMENTS RELATING TO THIS PROJECT.
ANY DISCREPANCIES ARE TO BE REFERRED IMMEDIATELY TO THE
PROJECT DESIGNER.
THIS DRAWING IS COPYRIGHT, AND SHOULD NOT BE USED OR
REPRODUCED WITHOUT PERMISSION.
IT IS THE CONTRACTOR'S RESPONSIBILITY TO ENSURE COMPLIANCE
WITH THE BUILDING REGULATIONS.

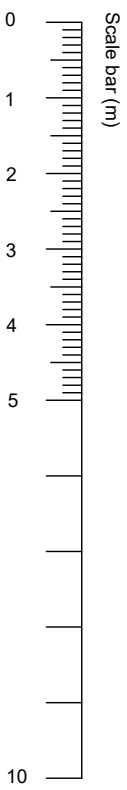



EXISTING SURFACE PERMEABILITY PLAN

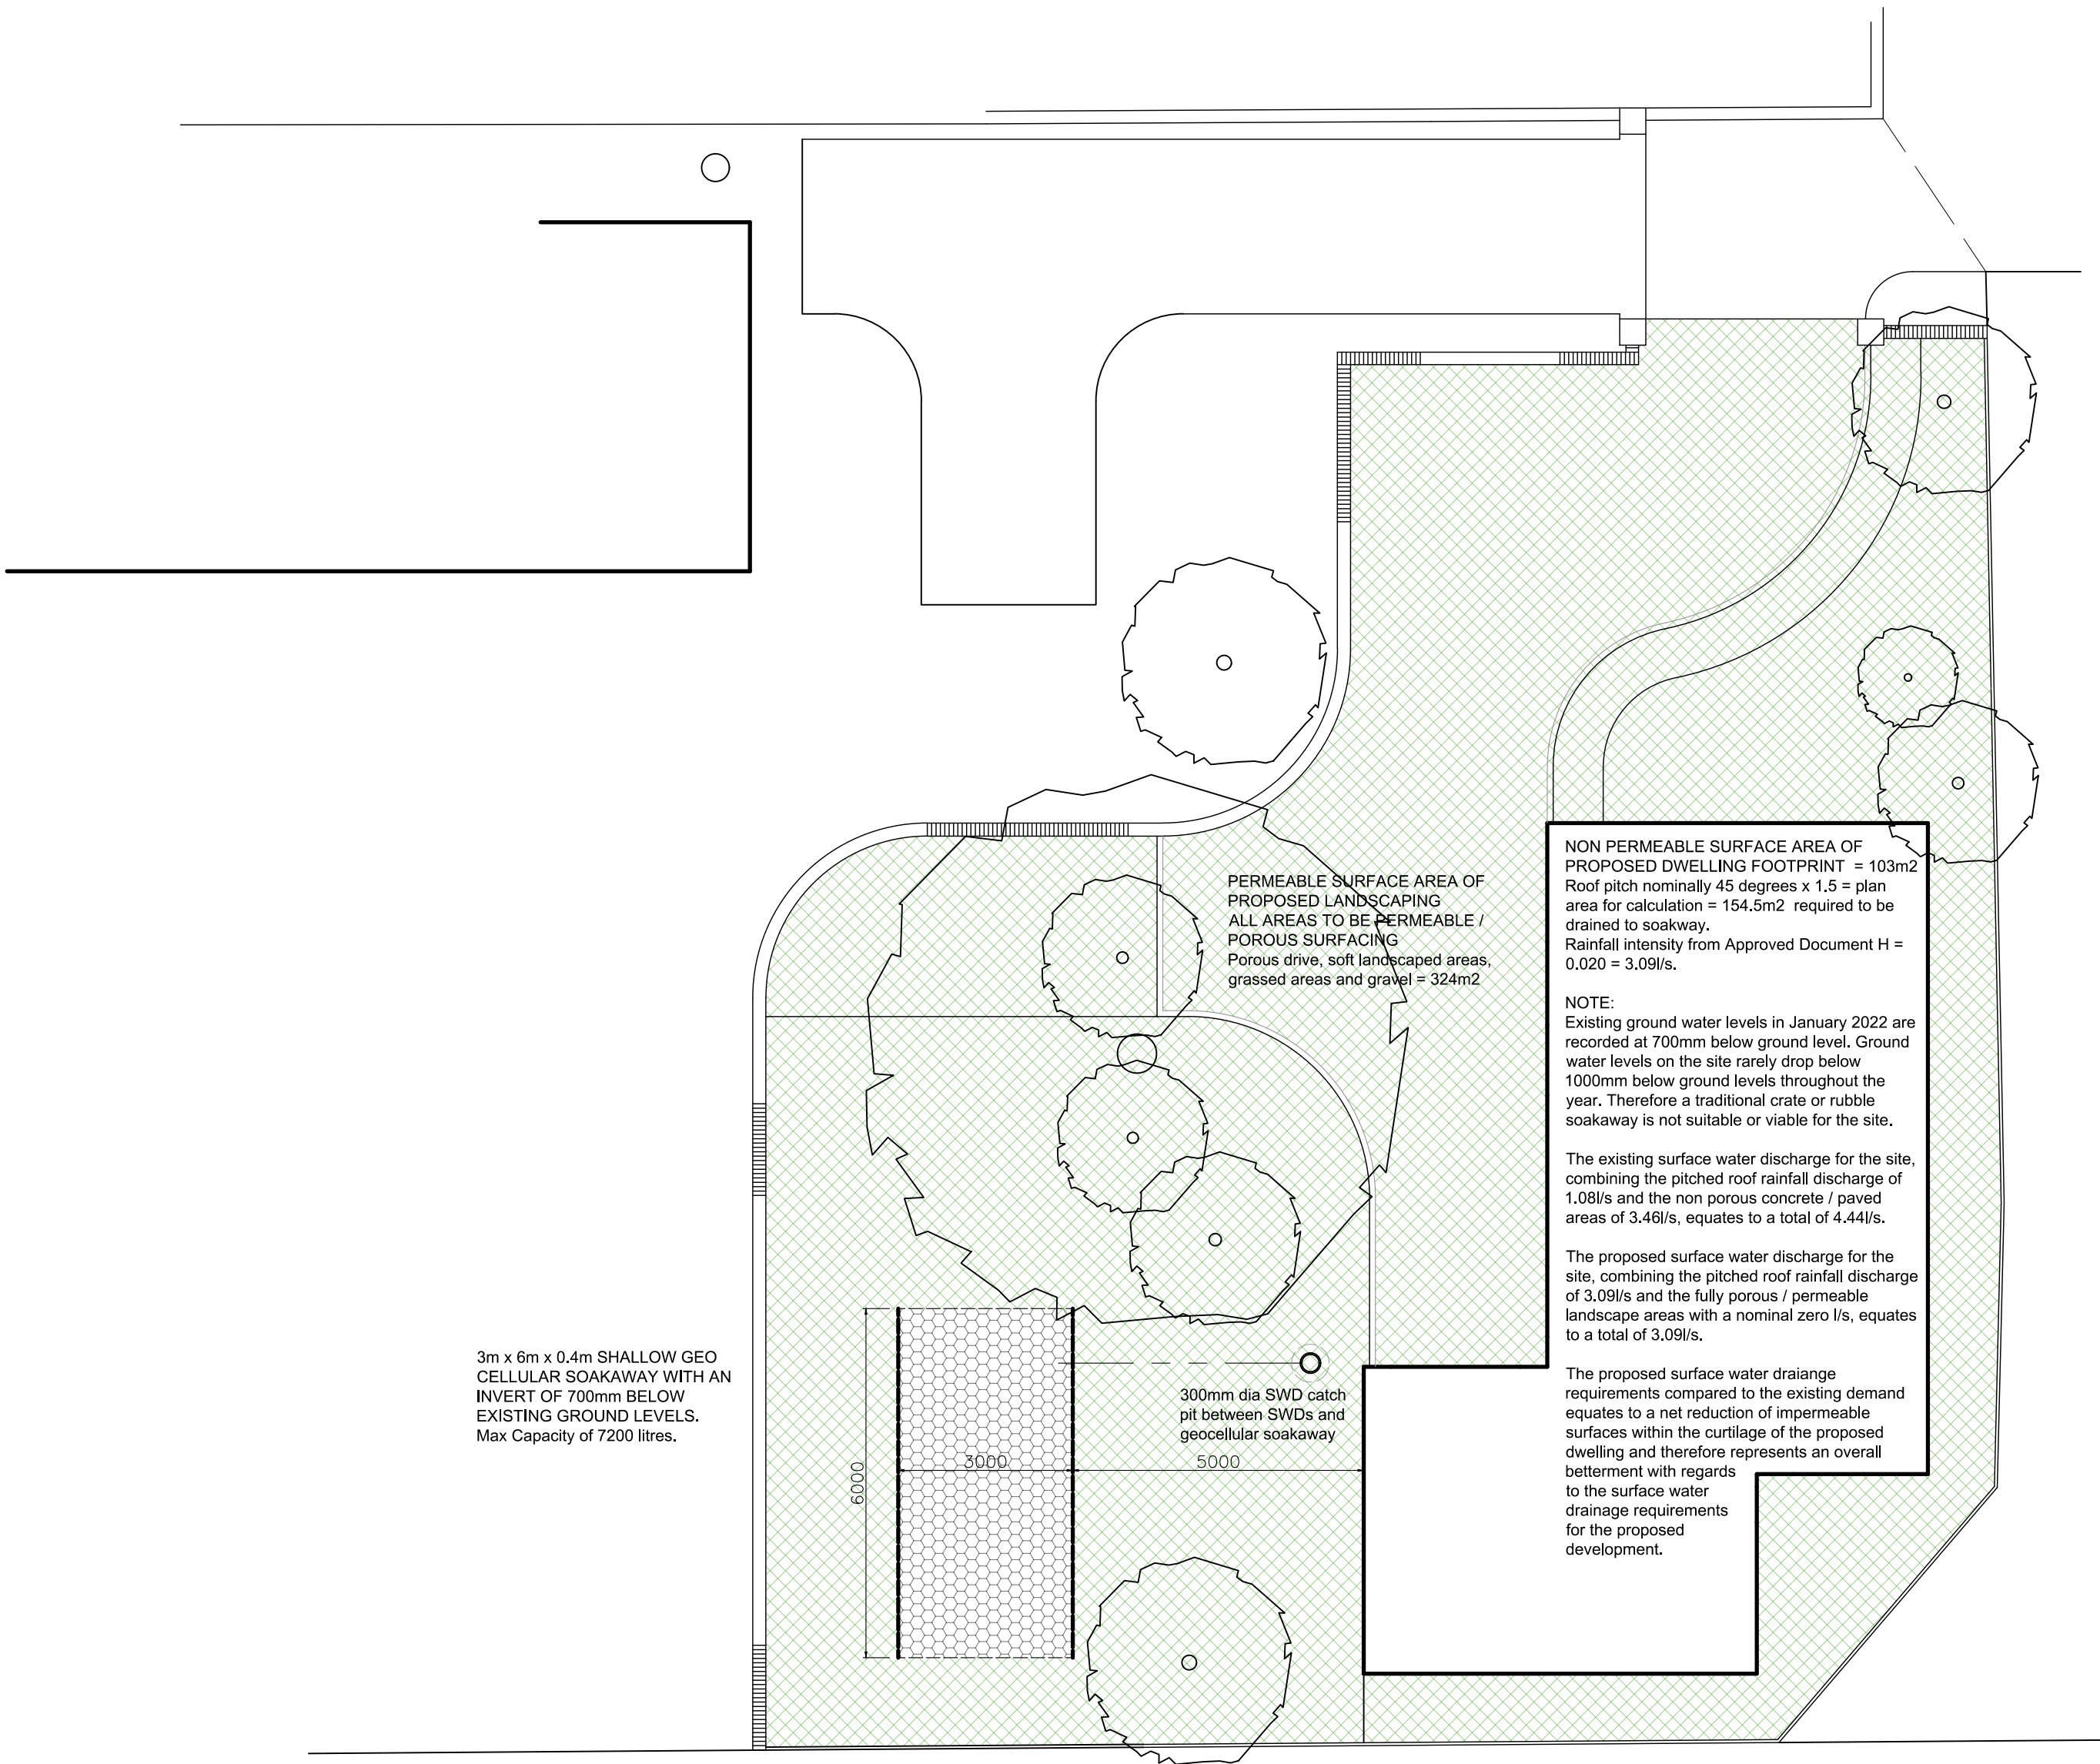

PROPOSED SURFACE PERMEABILITY PLAN
& SOAKAWAY PROPOSAL

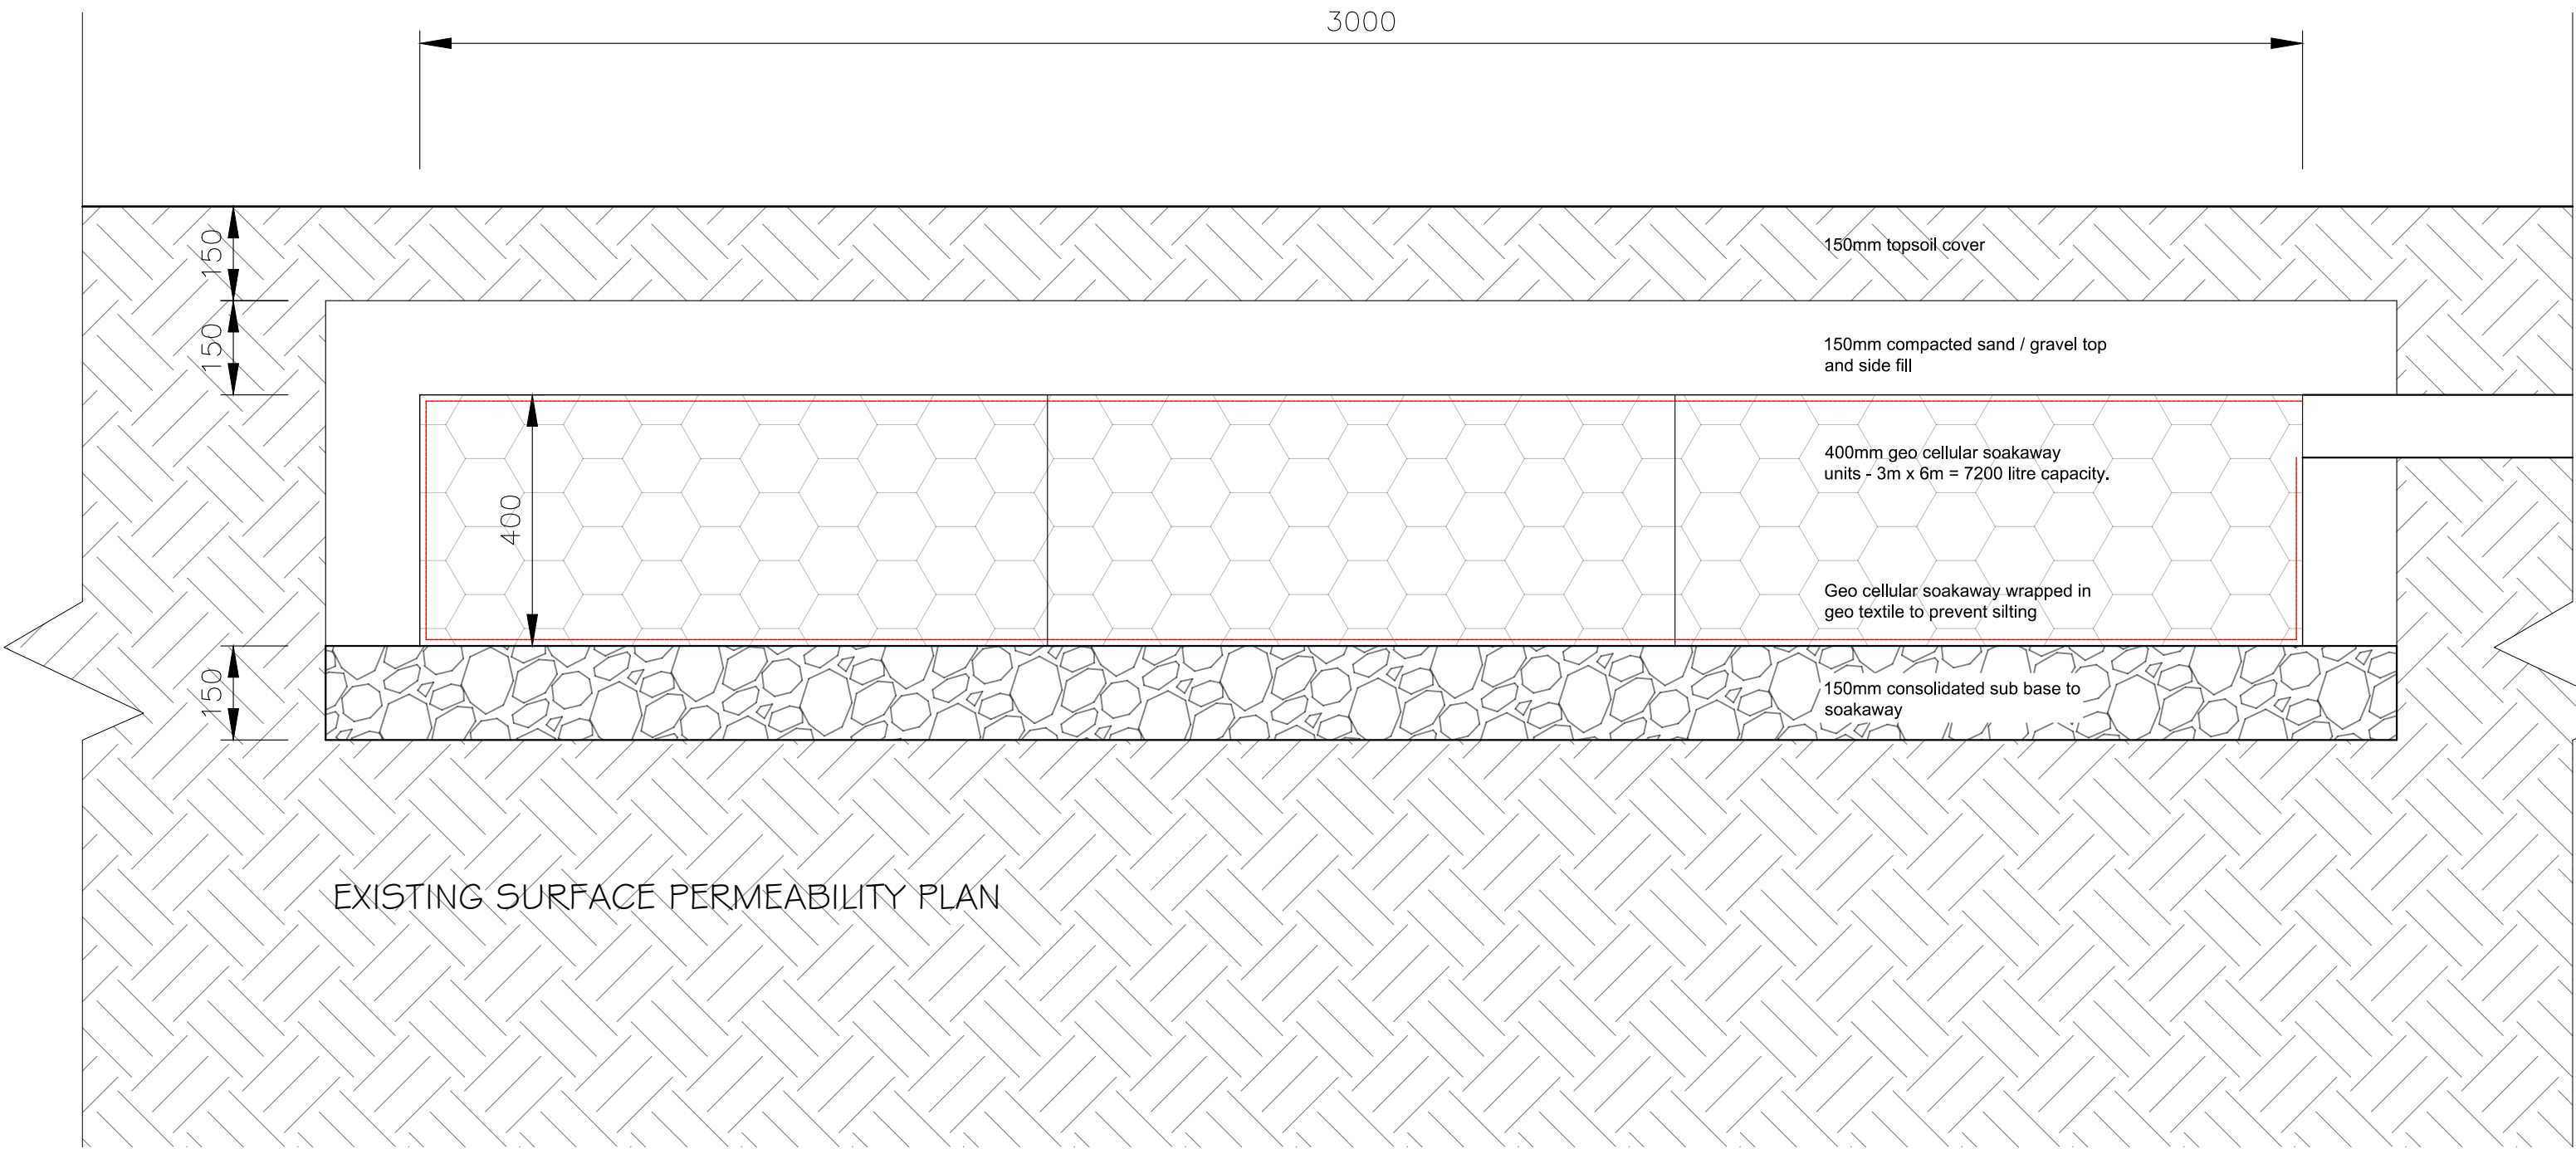

EXISTING SURFACE PERMEABILITY PLAN

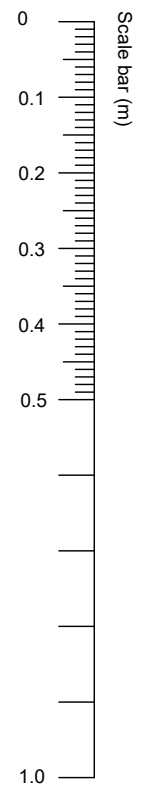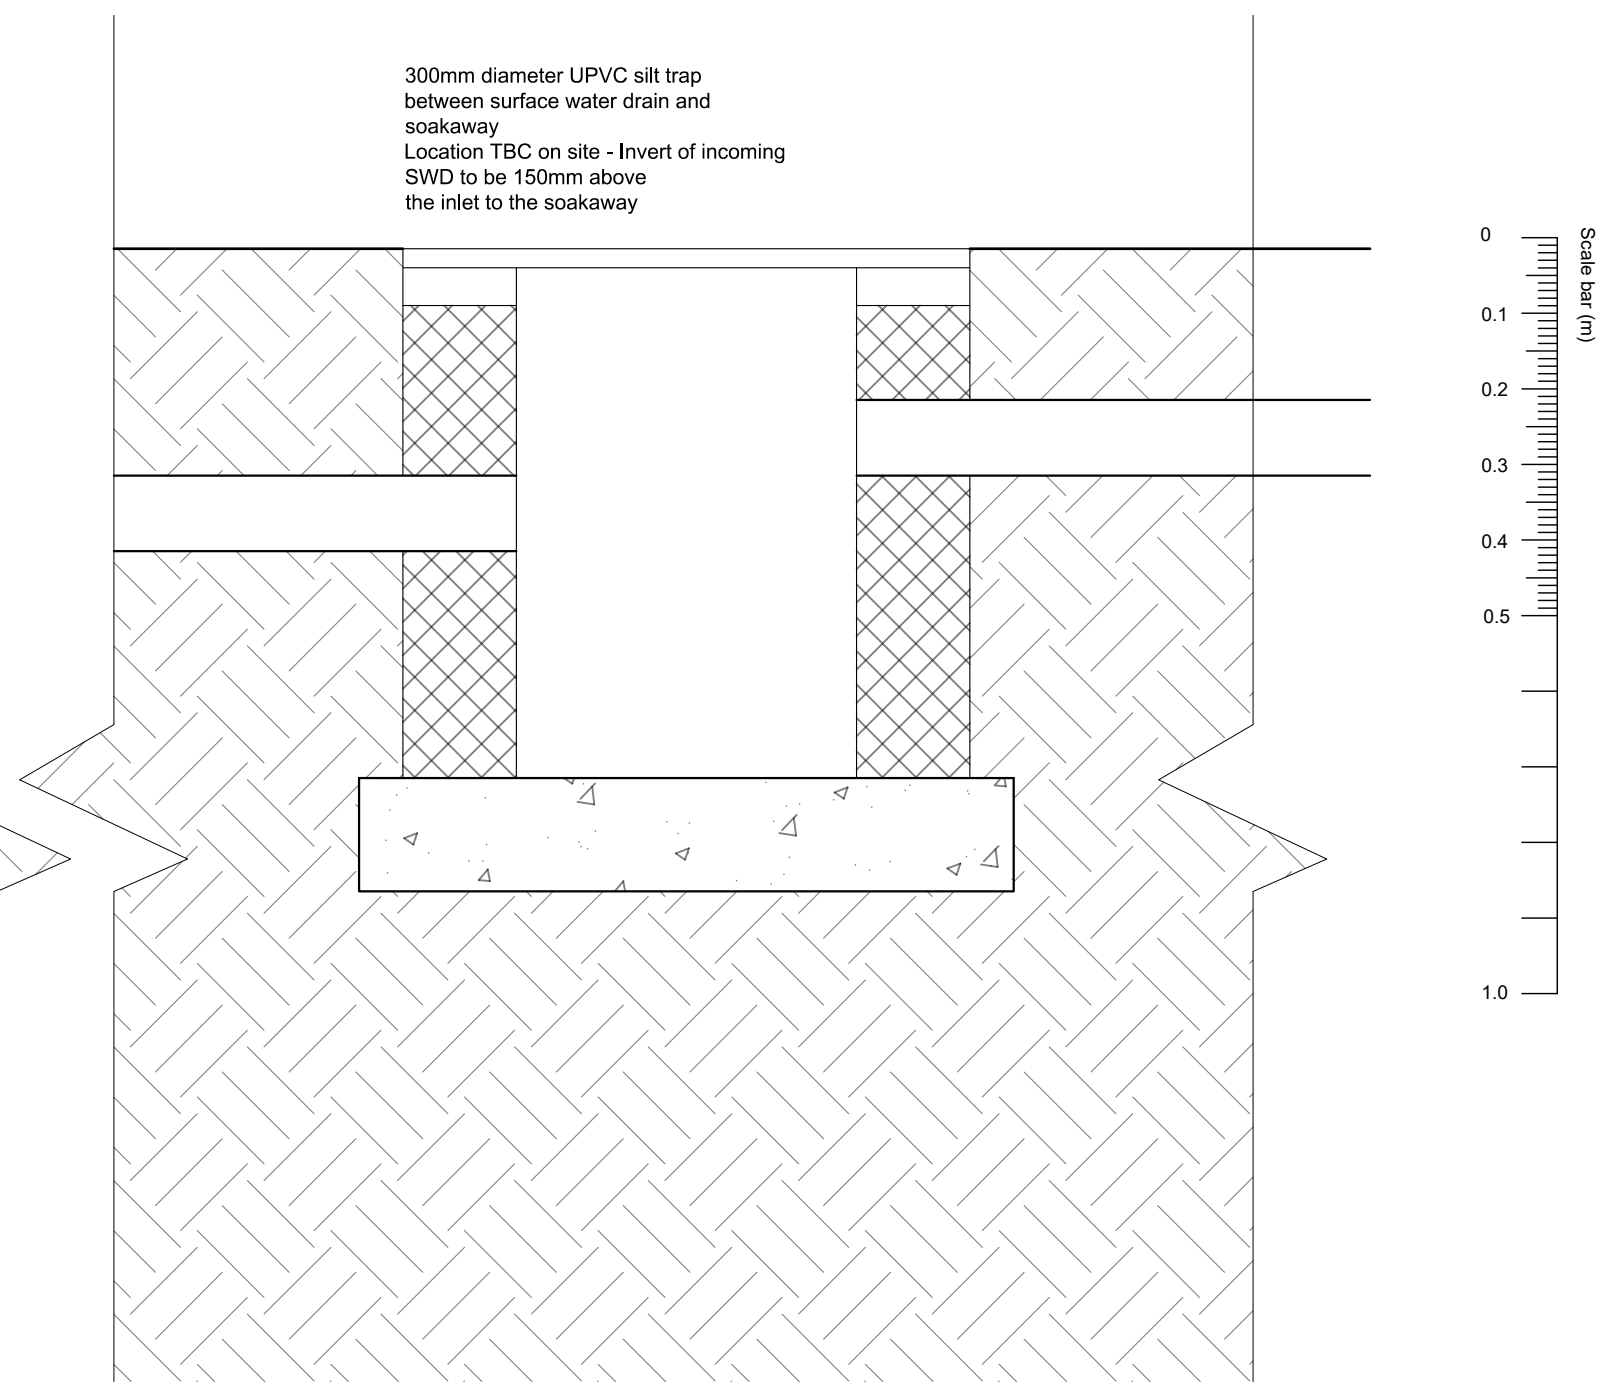

PROJECT TITLE:
THE COTTAGE
HIGHGROUND LANE
BARNHAM

DRAWING TITLE:
PROPOSED DWELLING ADJACENT TO
EXISTING DWELLING
Proposed SWD Design layout

Drawn by: MJW
DWG No: HL.PL004
REV No: /
Date: OCTOBER 2020
A1 - 1:50