
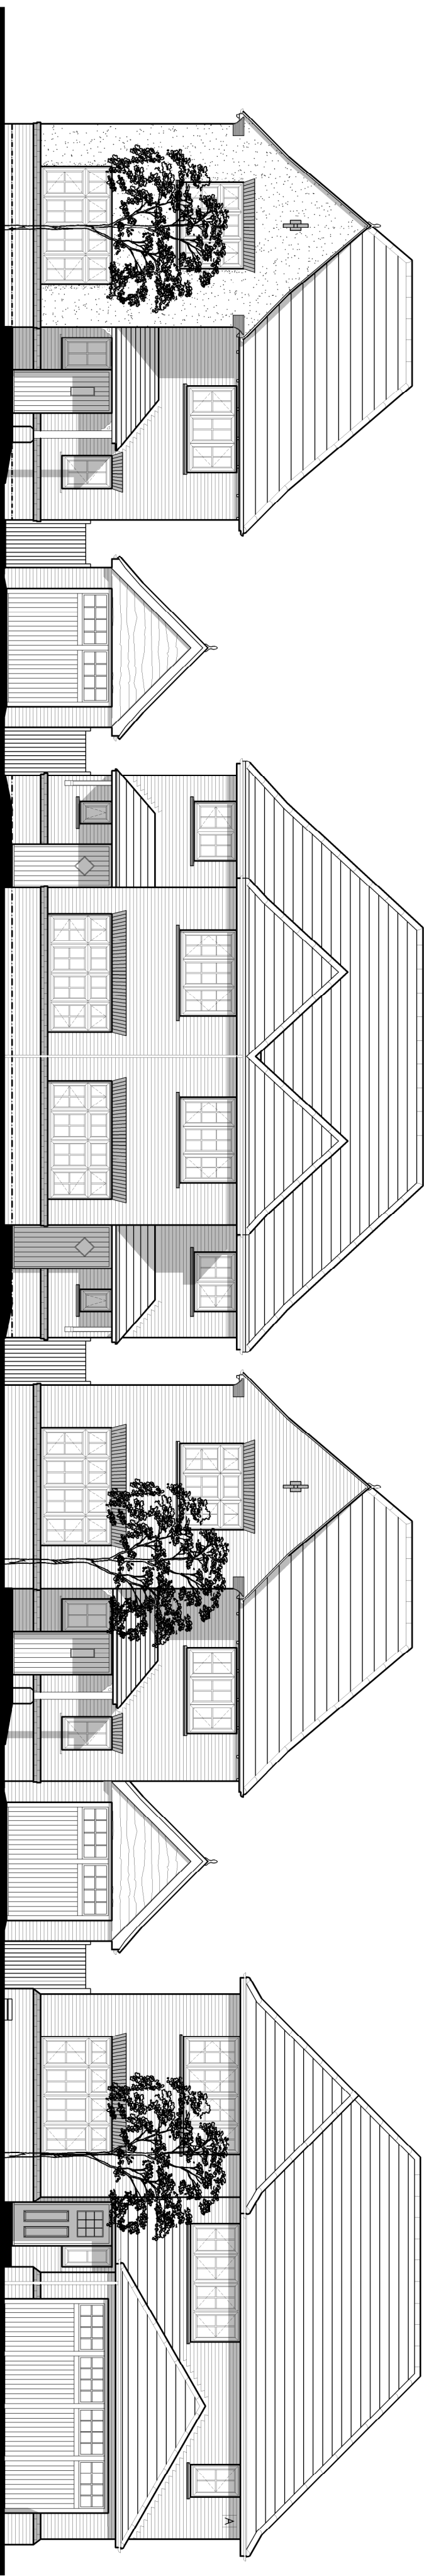


PLEASE NOTE THAT THIS DRAWING IS MEANT FOR ILLUSTRATIVE PURPOSES ONLY AND CANNOT BE RELIED UPON FOR ANY ONE PURPOSE

KEY

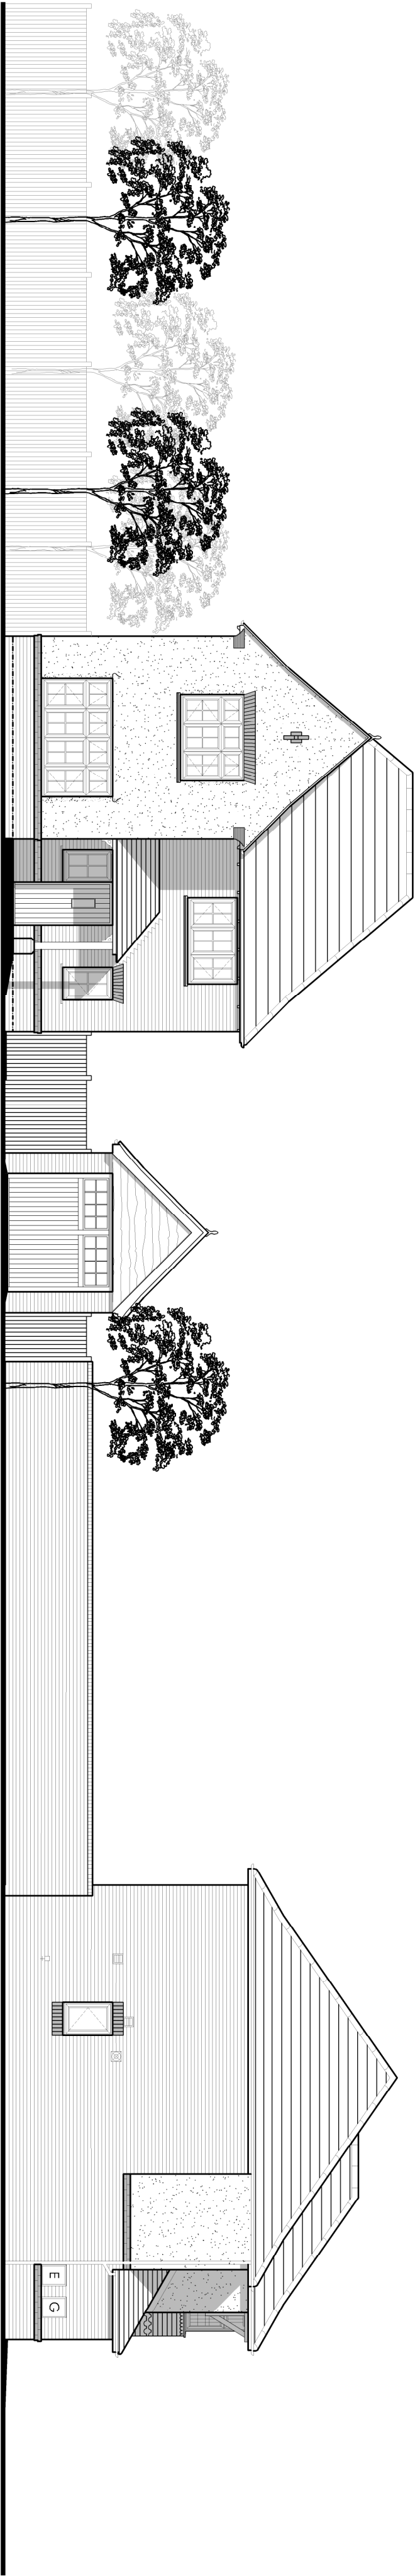

REV	DESCRIPTION	DATE	AUTHOR	CHECKED
 REDROW HOMES Southern Counties PROJECT Pollards Nursery Barnham				
DRAWING Street Scenes				
SCALE	DATE	AUTHOR	CHECKED	
1:100 @ A2	08.03.16	LAH	-	
JOS NO	DRAWING NO	REV		
7430-7	SS-01	-		