


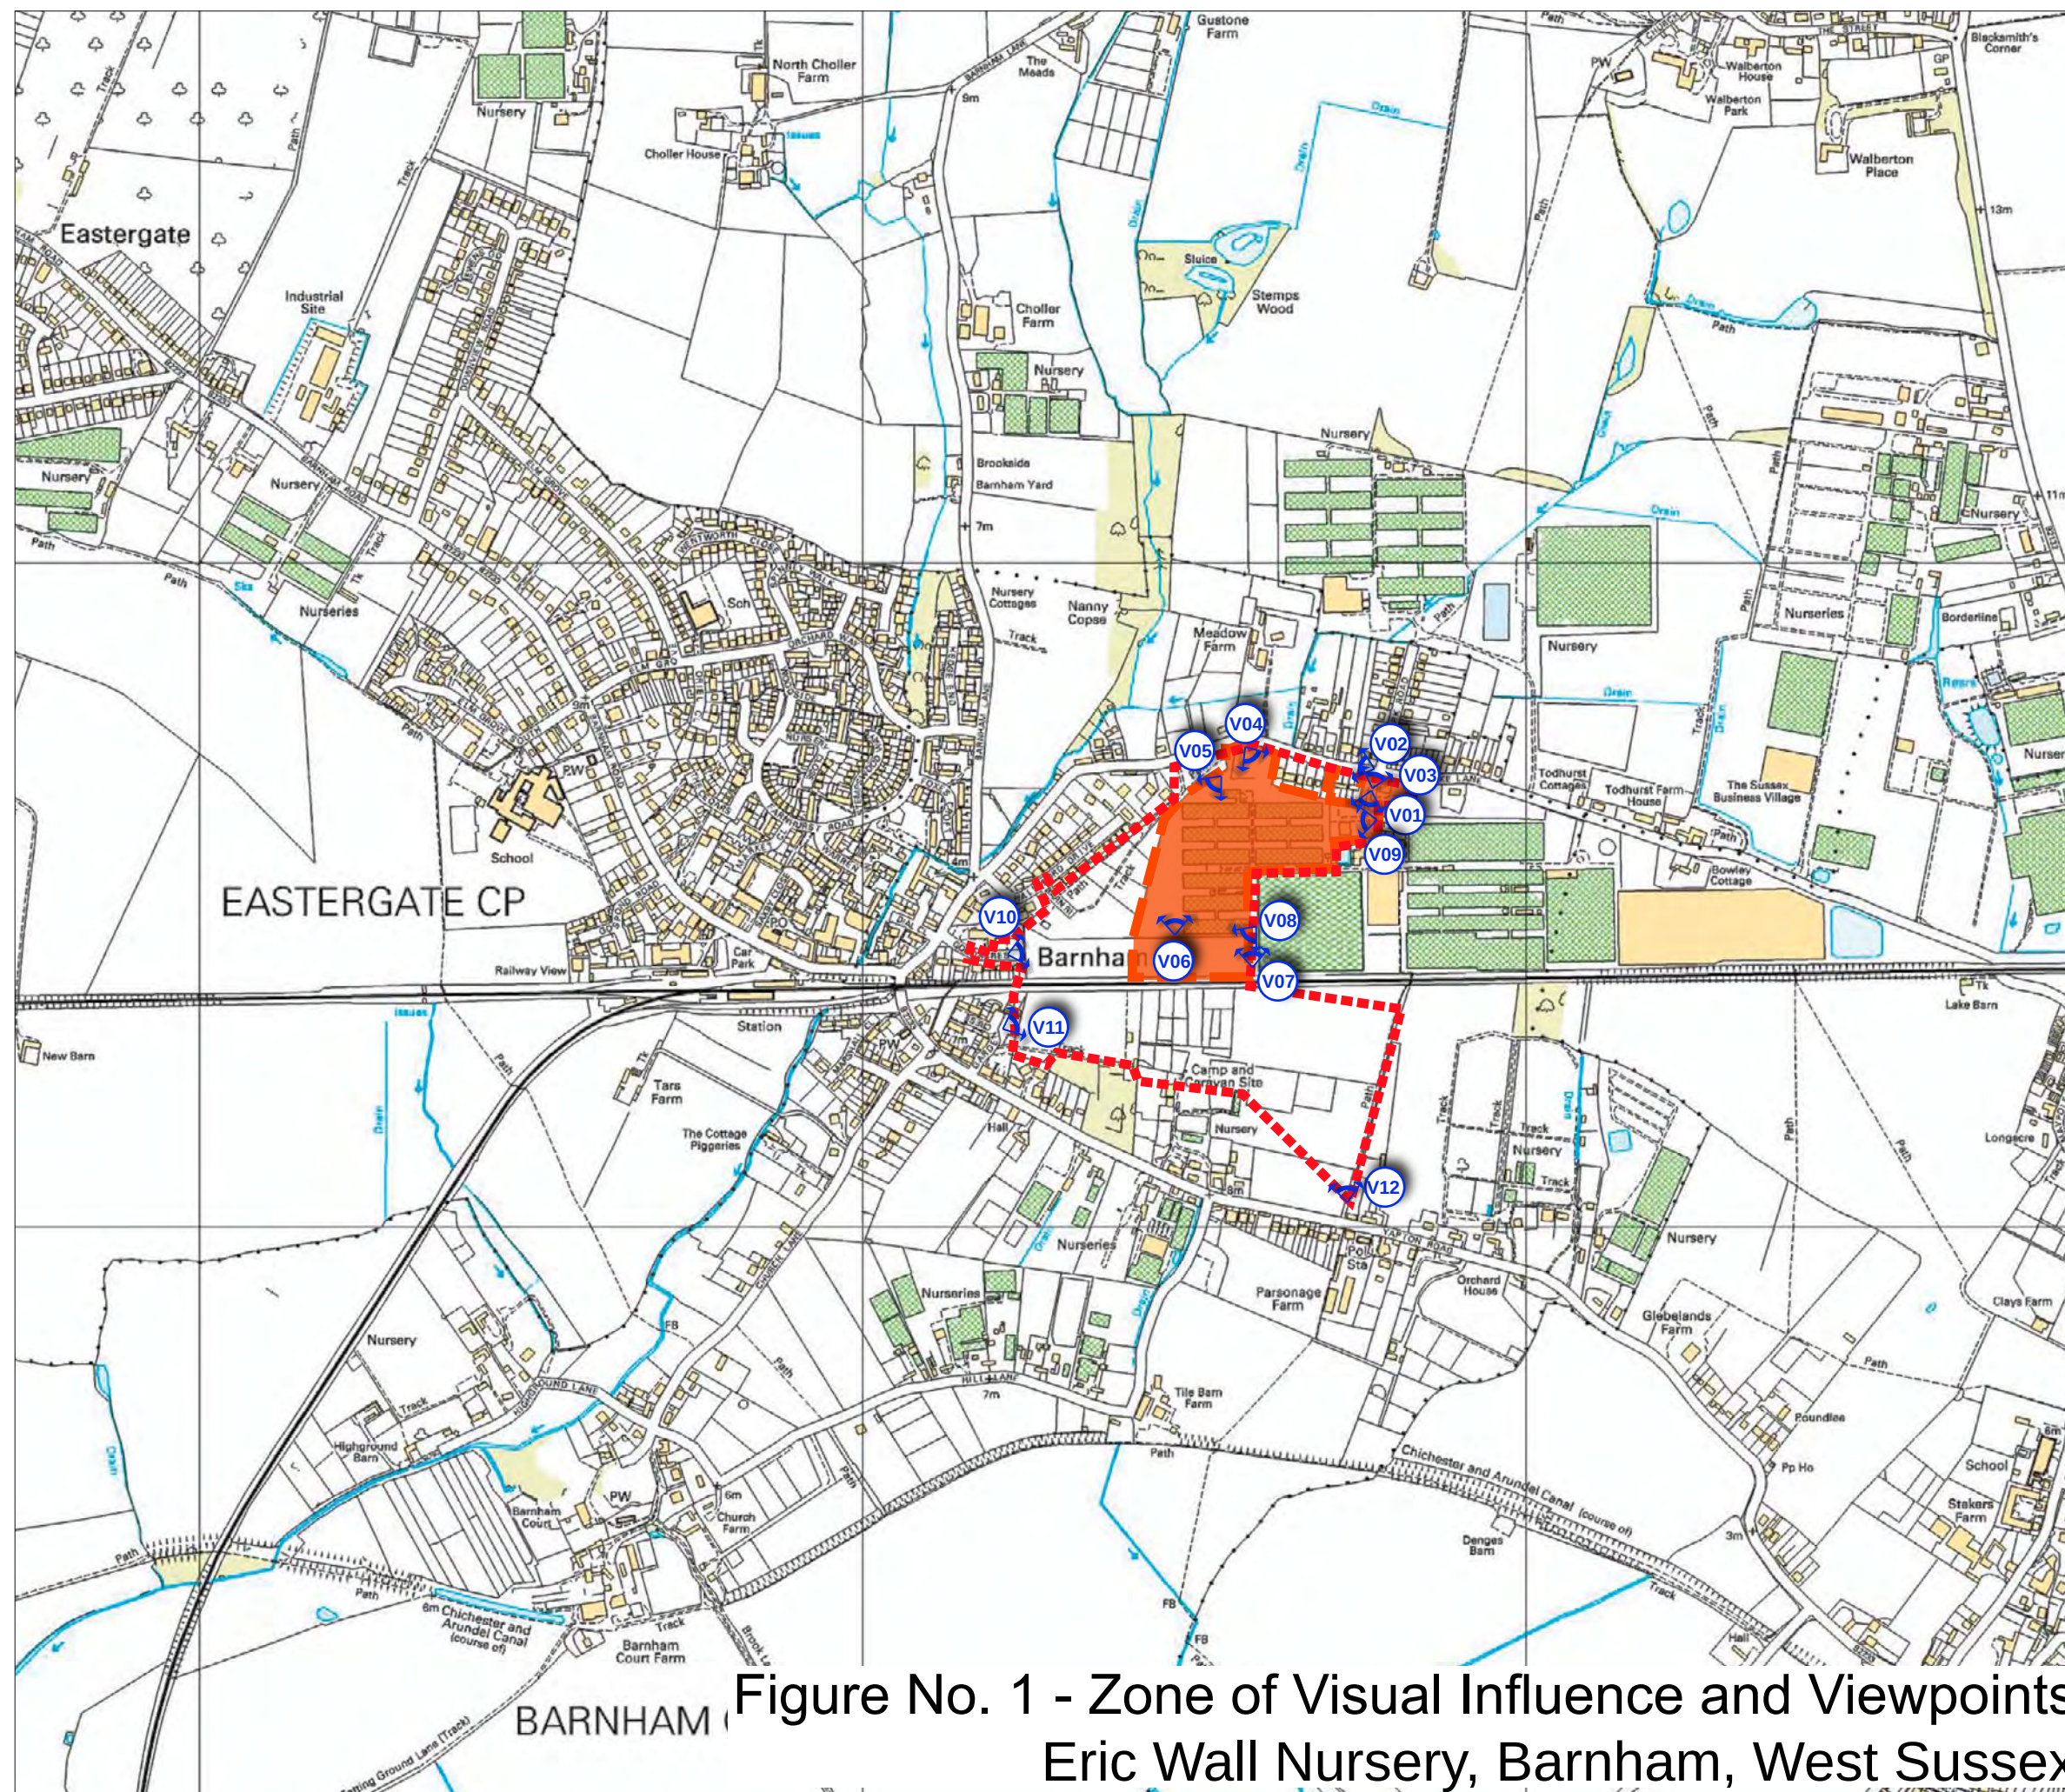

Legend

Development Location Site

Zone Of Visual Influence

Viewpoint Location

Viewpoint Number

Rev	Description	Date	Initials
03	Planning Issue Updated.	07/12	AR
02	Planning Issue.	07/12	ET
01	Draft Issue.	03/12	ET
00	Draft Issue.	02/12	ET

Lizard Landscape Design

Lizard Landscape Design
19 Broadwater Street East
Worthing
West Sussex
BN14 9AA
Tel. 01903 216033
Fax. 01903 214777
E-mail: lizard.landscape@btconnect.com



Project title

Eric Wall Nursery, Barnham
West Sussex

Drawing title

Landscape and Visual Impact
ZVI and Viewpoints

Scale

1:10,000@A3

Drawn

ET

Date

02/12

Drawing No

Figure No. 1

Revision

03

Figure No. 1 - Zone of Visual Influence and Viewpoints
Eric Wall Nursery, Barnham, West Sussex

ARUN DISTRICT COUNCIL BN/19/16/PL