


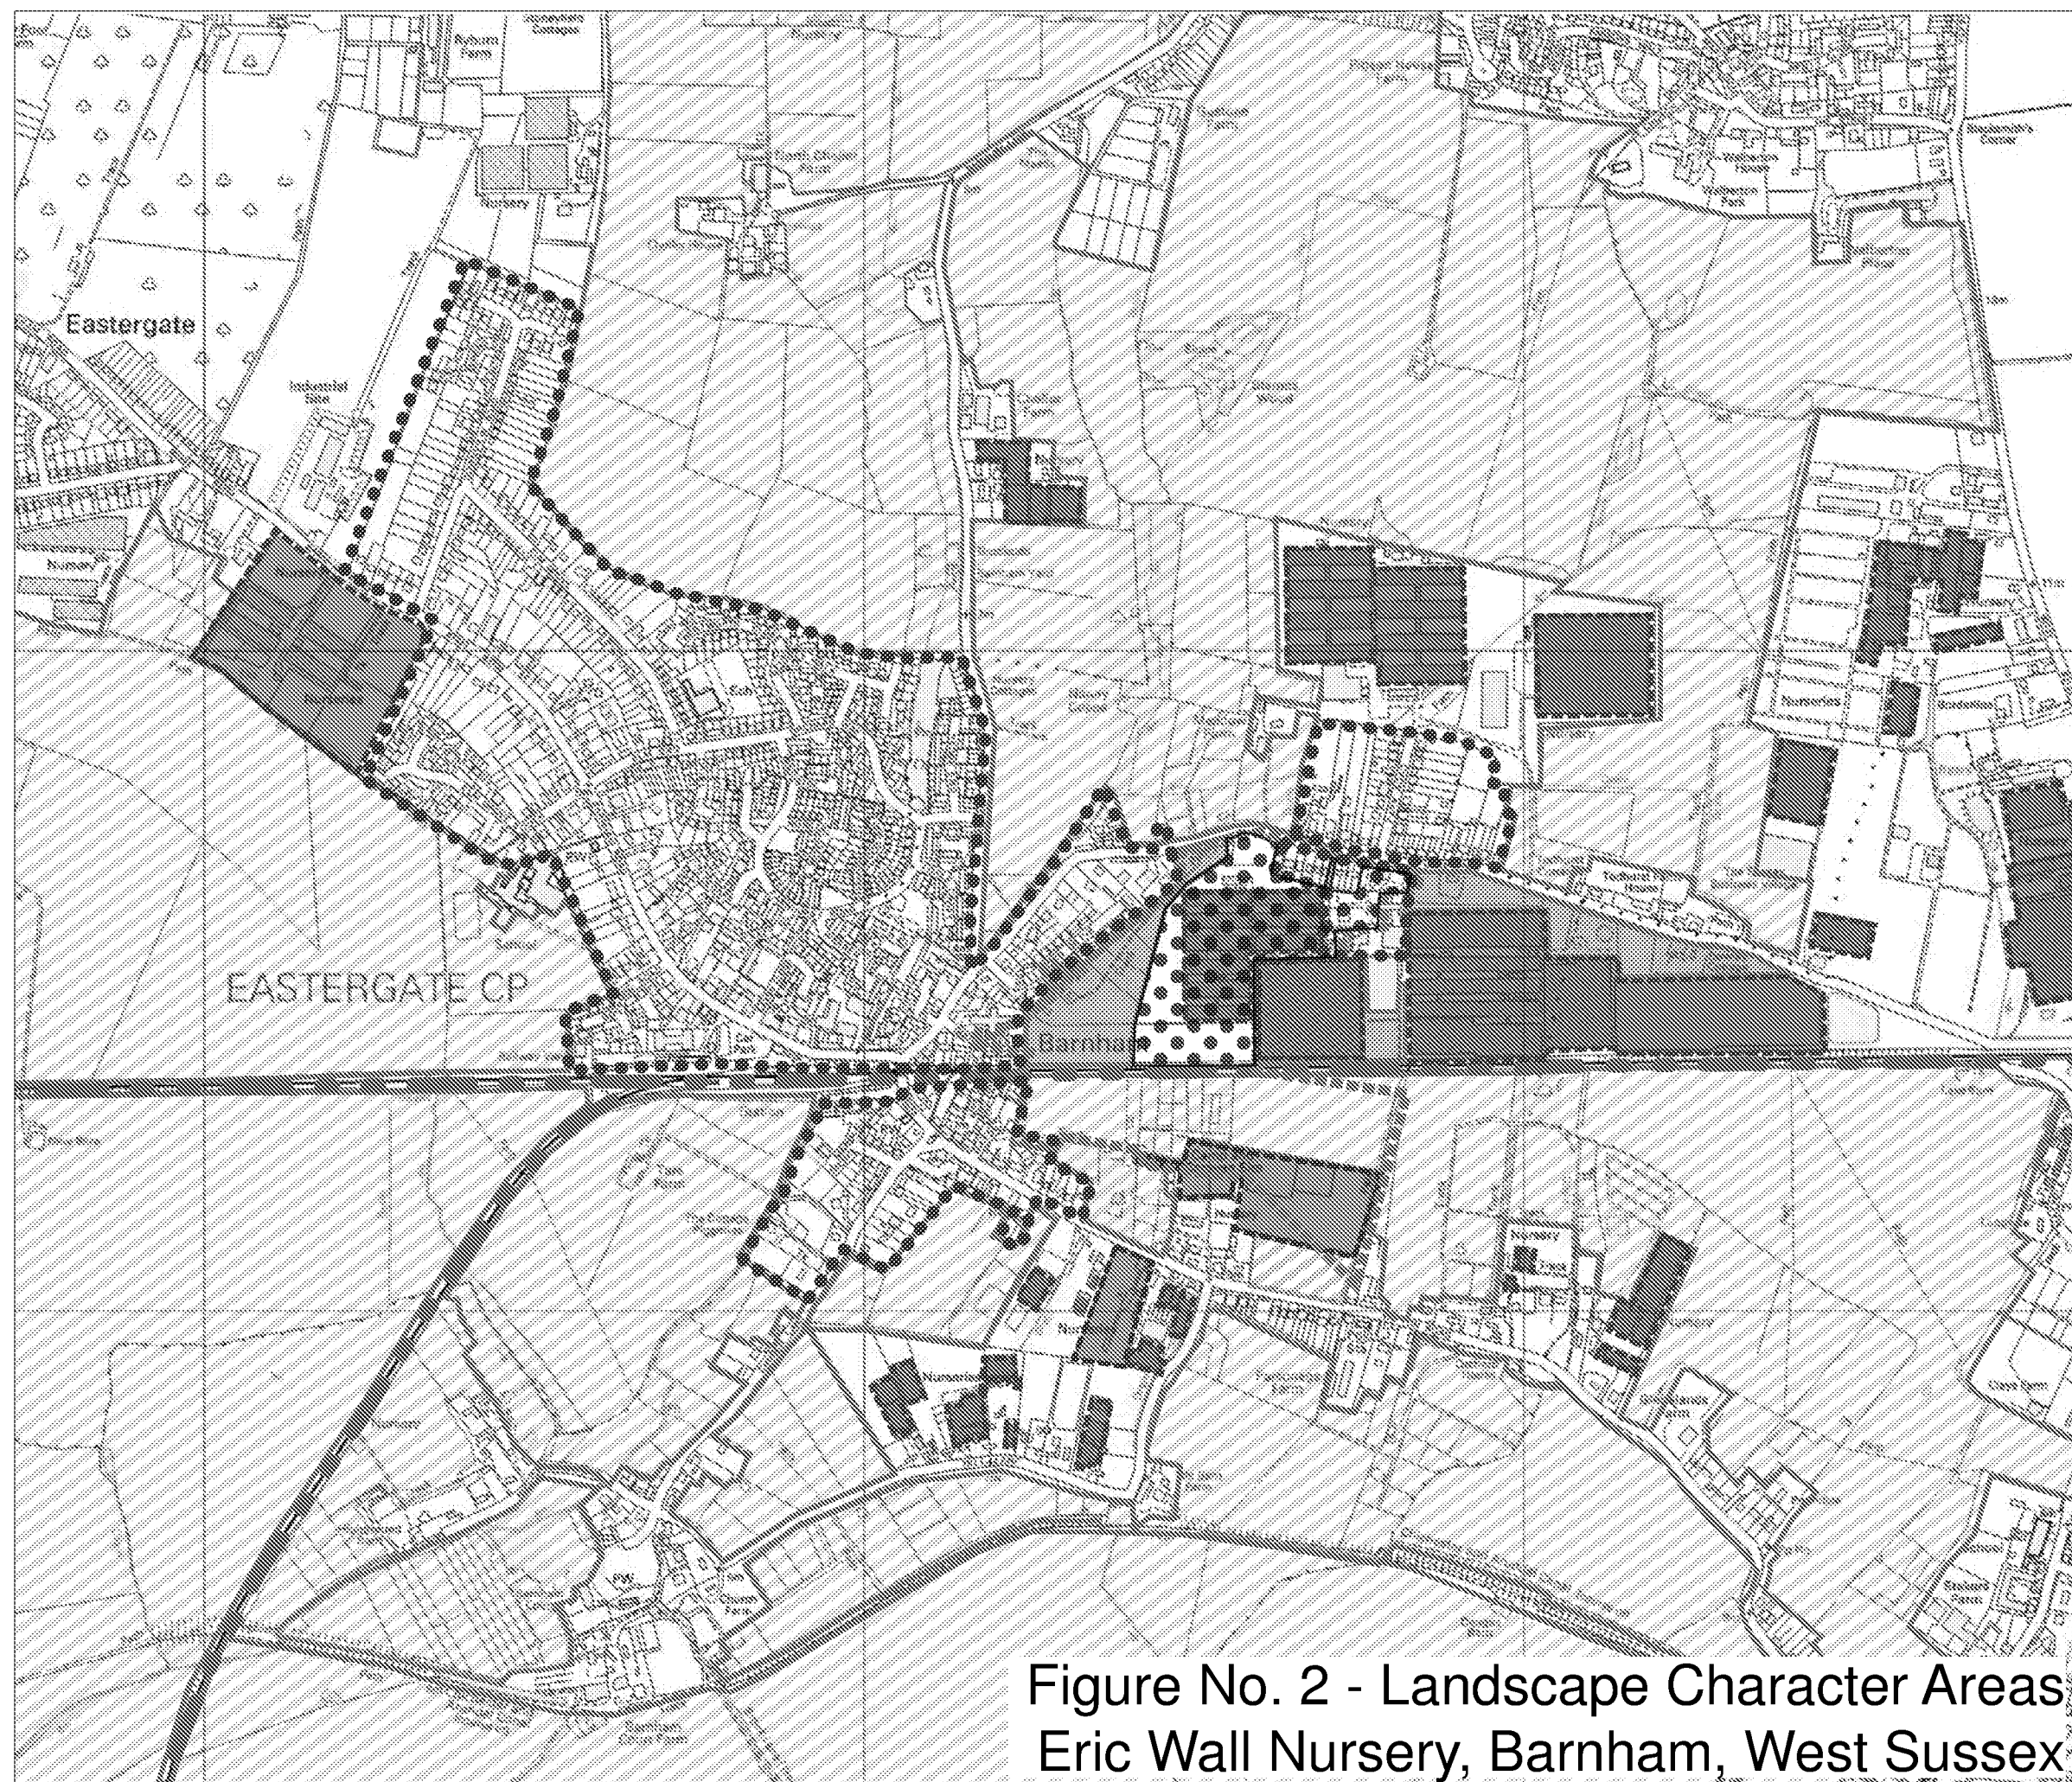


Legend

	Development Location Site
	Zone of Visual Influence
	Commercial Horticultural Buildings
	Open Grassed Fields With Small Woodland Blocks
	Nursery, Campsite and Caravan Park
	Barnham Urban Edge
	Main Line Railway Line

Rev	Description	Date	Initials
03	Planning Issue Updated.	07/12	AR
02	Planning Issue.	07/12	ET
01	Draft Issue.	03/12	ET
00	Draft Issue.	02/12	ET

Lizard Landscape Design

Lizard Landscape Design
19 Broadwater Street East
Worthing
West Sussex
BN14 9AA
Tel. 01903 216033
Fax. 01903 214777
E-mail: lizard.landscape@btconnect.com

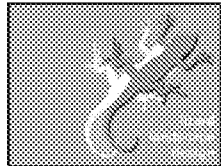

<i>Project title</i>		
Eric Wall Nursery, Barnham West Sussex		
<i>Drawing title</i>		
Landscape Character Areas		
<i>Scale</i>	<i>Drawn</i>	<i>Date</i>
1:10,000@A3	ET	02/12
<i>Drawing No</i>	<i>Revision</i>	
Figure No. 2	03	