
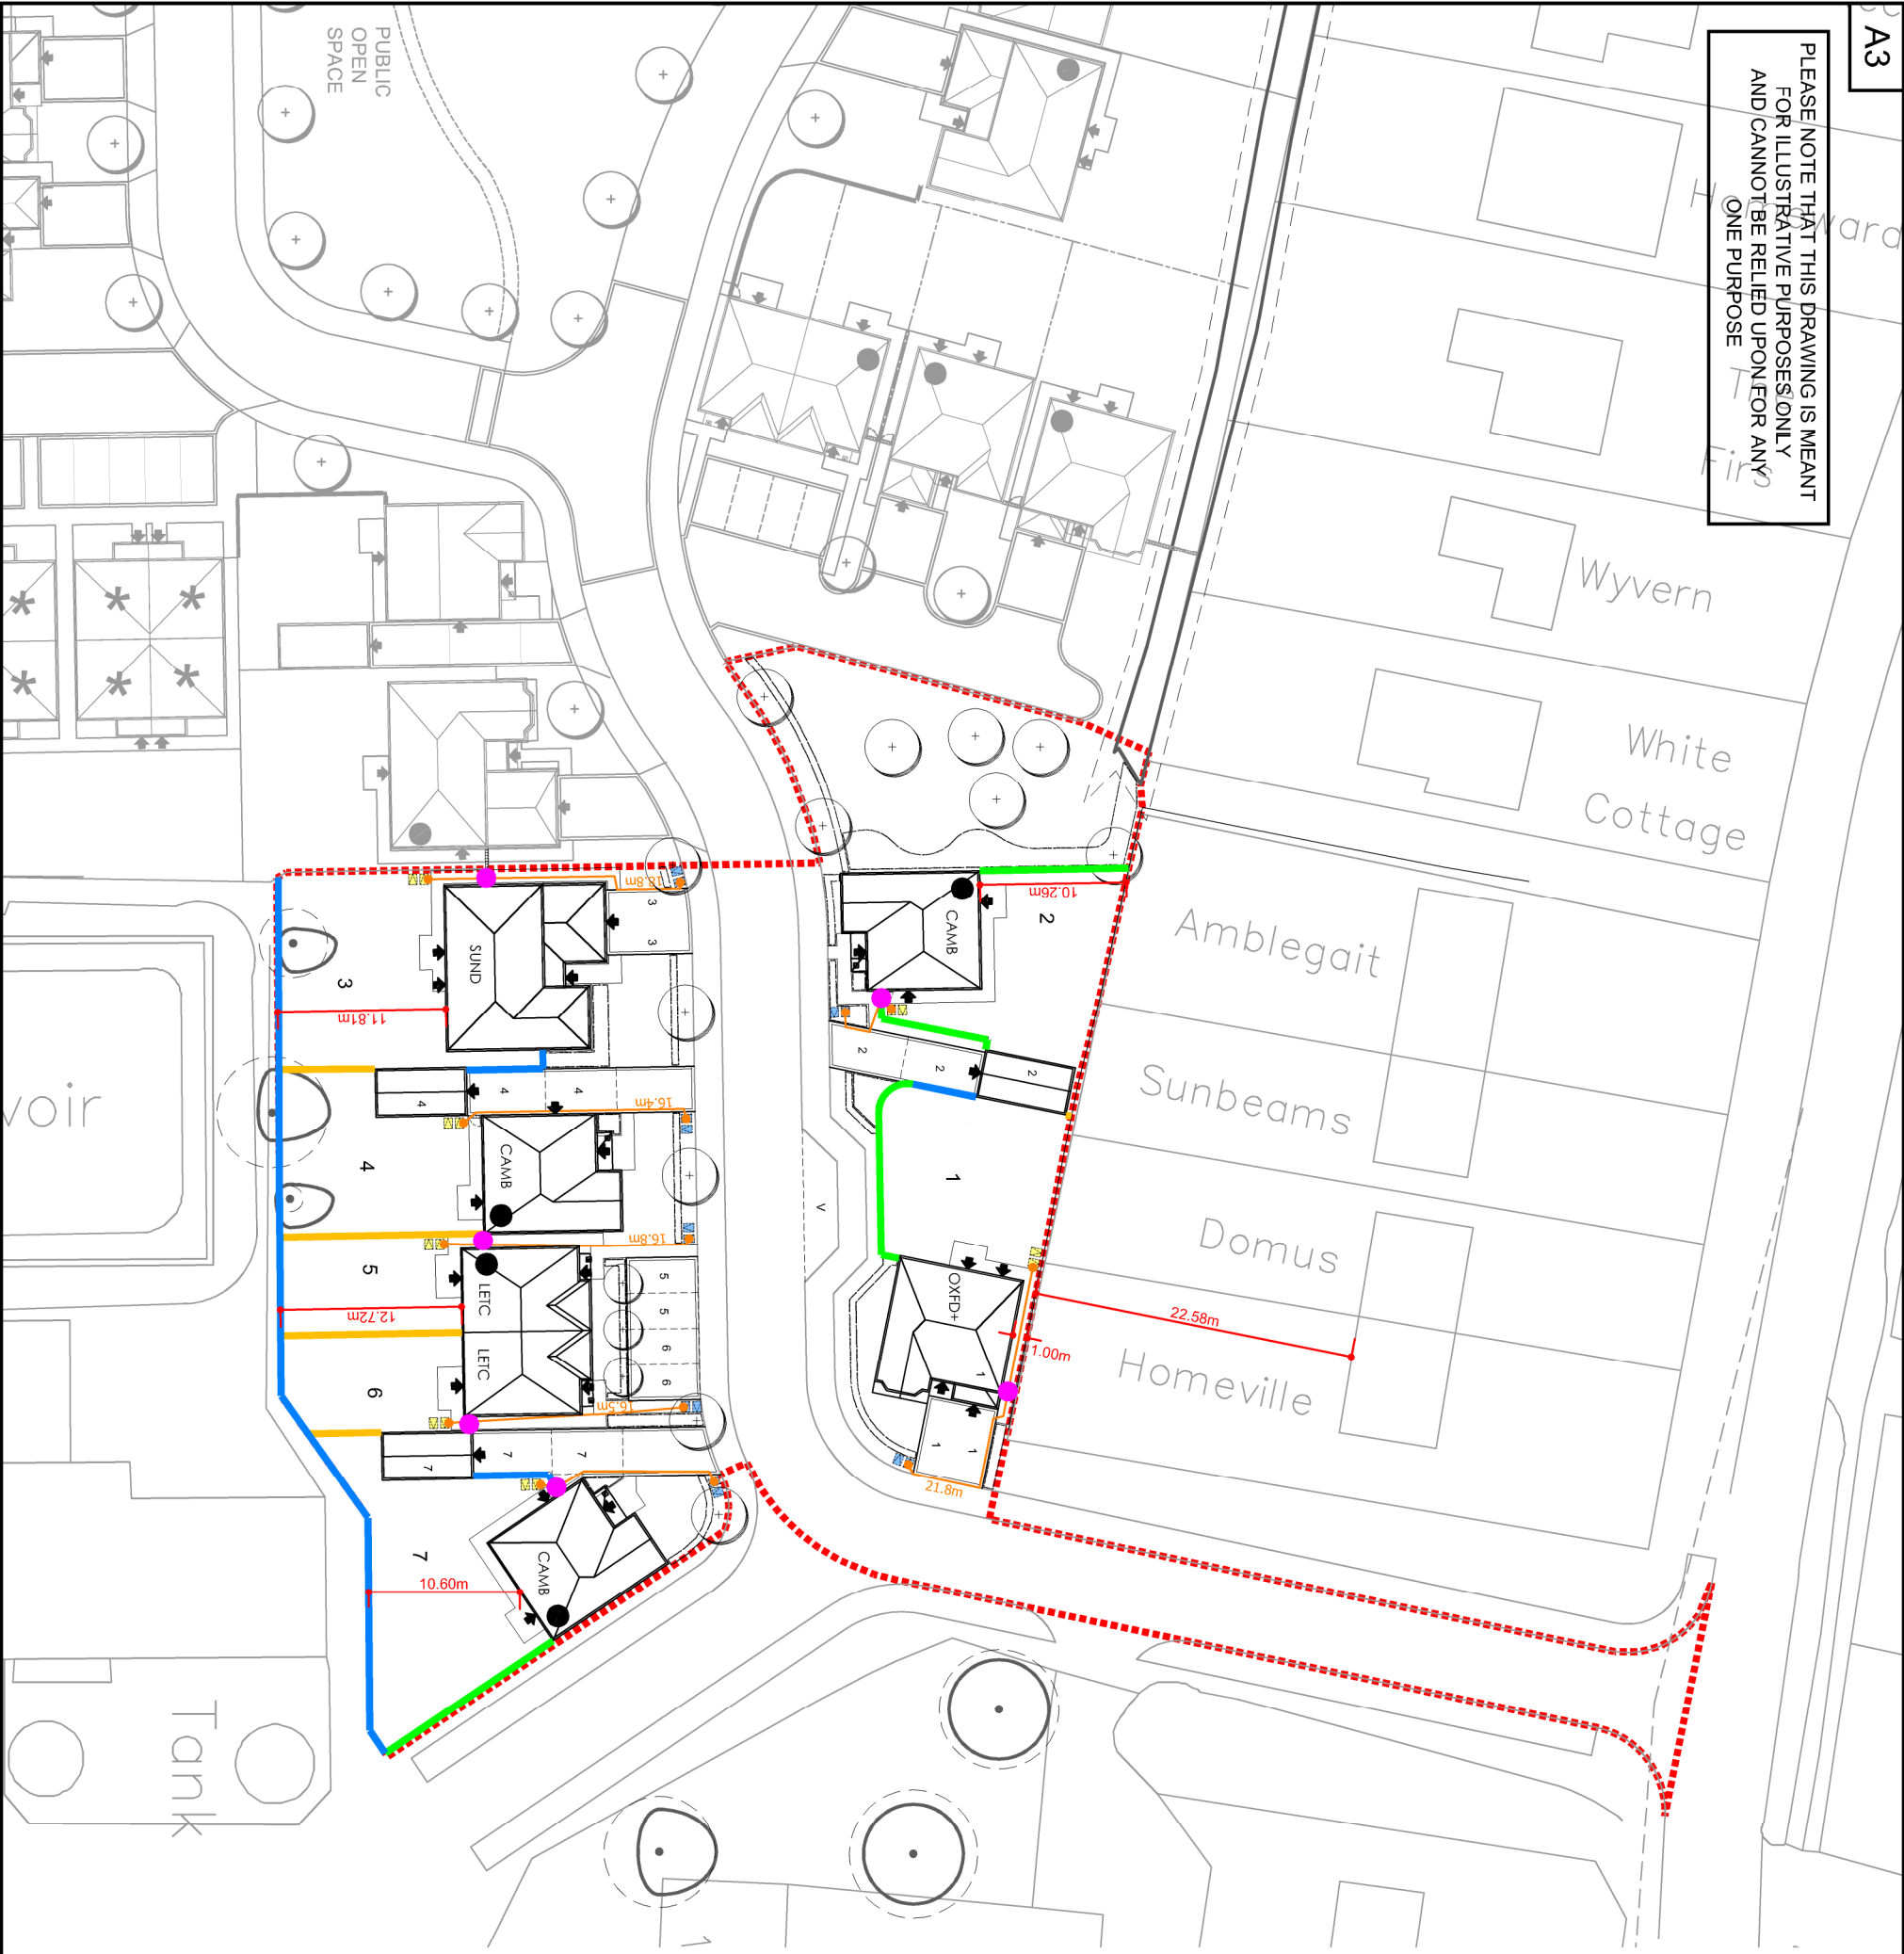
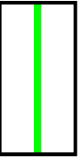
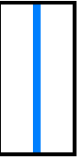


PLEASE NOTE THAT THIS DRAWING IS MEANT FOR ILLUSTRATIVE PURPOSES ONLY AND CANNOT BE RELIED UPON FOR ANY ONE PURPOSE

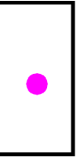

LEGEND

-  Application Boundary
-  Proposed trees and landscaping - shown indicatively - refer to Landscape Architects' details
-  1.8m high brick wall
-  1.8m high close board fence
-  1.8m high larch lap fence
-  1.8m high gate access to garden

REFUSE STRATEGY:

Private Refuse storage for houses is generally located in rear gardens, and moved by residents on collection day, to kerbside (on curtilage) or communal refuse collection points.

Private Refuse collection is from within the property boundary, adjacent to the highway or from communal refuse collection points.

-  Private refuse storage locations, generally in rear gardens. Moved on collection day by resident.
-  Kerbside refuse collection points for individual houses.
-  Residents' wheeled distance from garden gate to Refuse Collection Point



REV	DESCRIPTION	DATE	AUTHOR	CHECKED
PROJECT				
Pollards Nursery Barnham				
DRAWINGS				
Information Layout				
SCALE	DATE	AUTHOR	CHECKED	
1:500 @ A3	21.04.16	LAH	-	
JOB NO	DRAWING NO	REV		
7430-7	IL-01	-		