
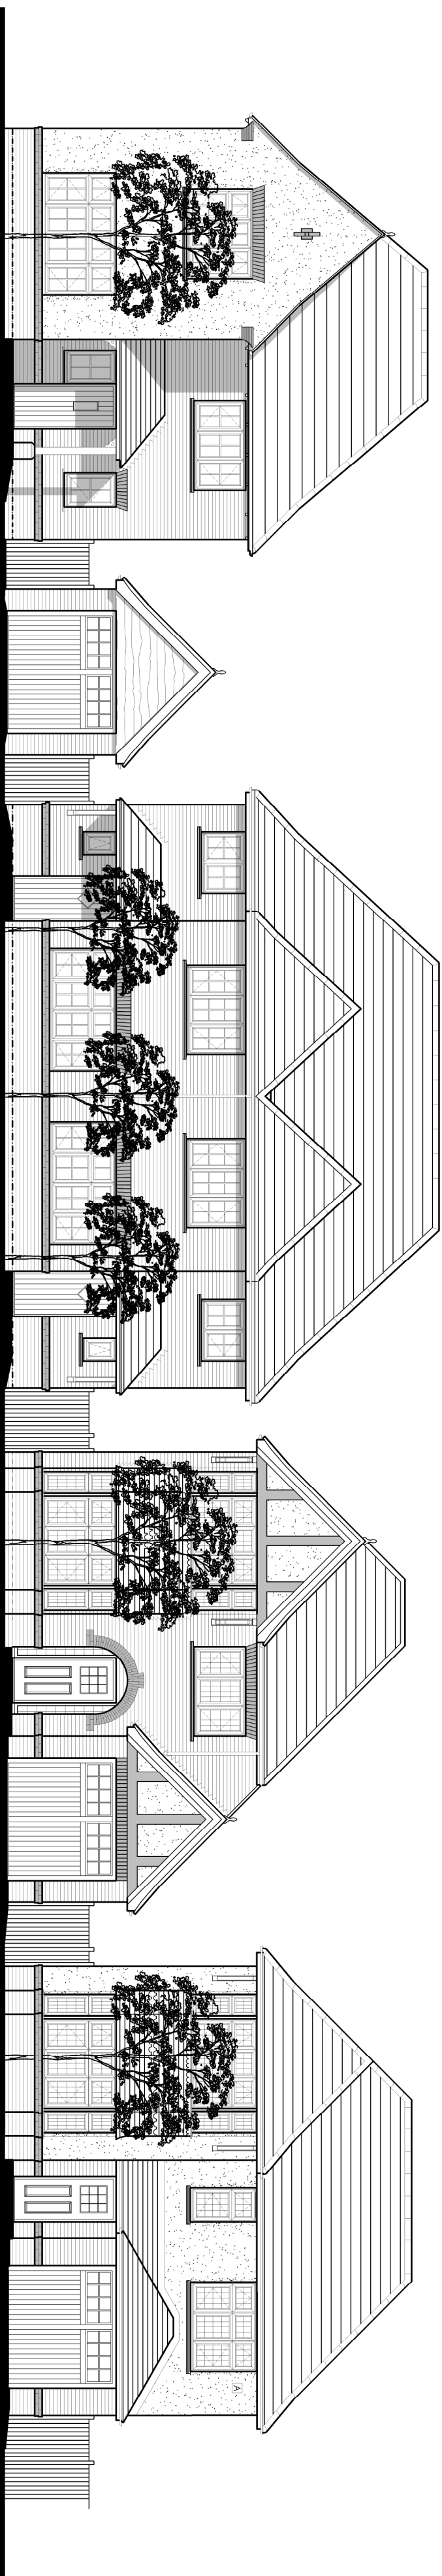


PLEASE NOTE THAT THIS DRAWING IS MEANT
FOR ILLUSTRATIVE PURPOSES ONLY
AND CANNOT BE RELIED UPON FOR ANY
ONE PURPOSE

KEY

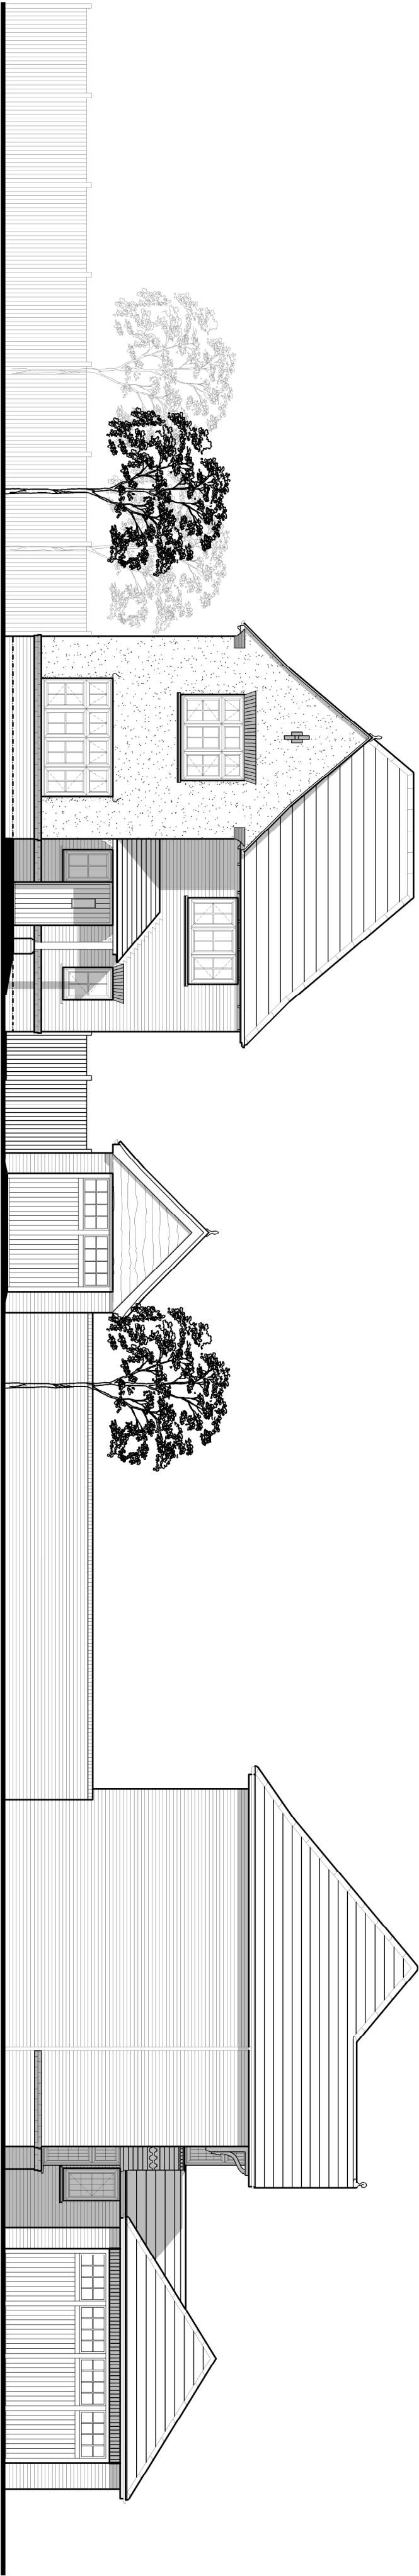

REV	DESCRIPTION	DATE	AUTHOR	CHECKED	 HOVIES Southern Counties PROJECT Pollards Nursery Barnham
DRAWING Street Scenes					
SCALE	DATE	AUTHOR	CHECKED		
1:100 @ A2	08.03.16	LAH	-		
JOS NO	DRAWING NO	REV			
7430-7	SS-01	C			