


Proposed Roof Plan

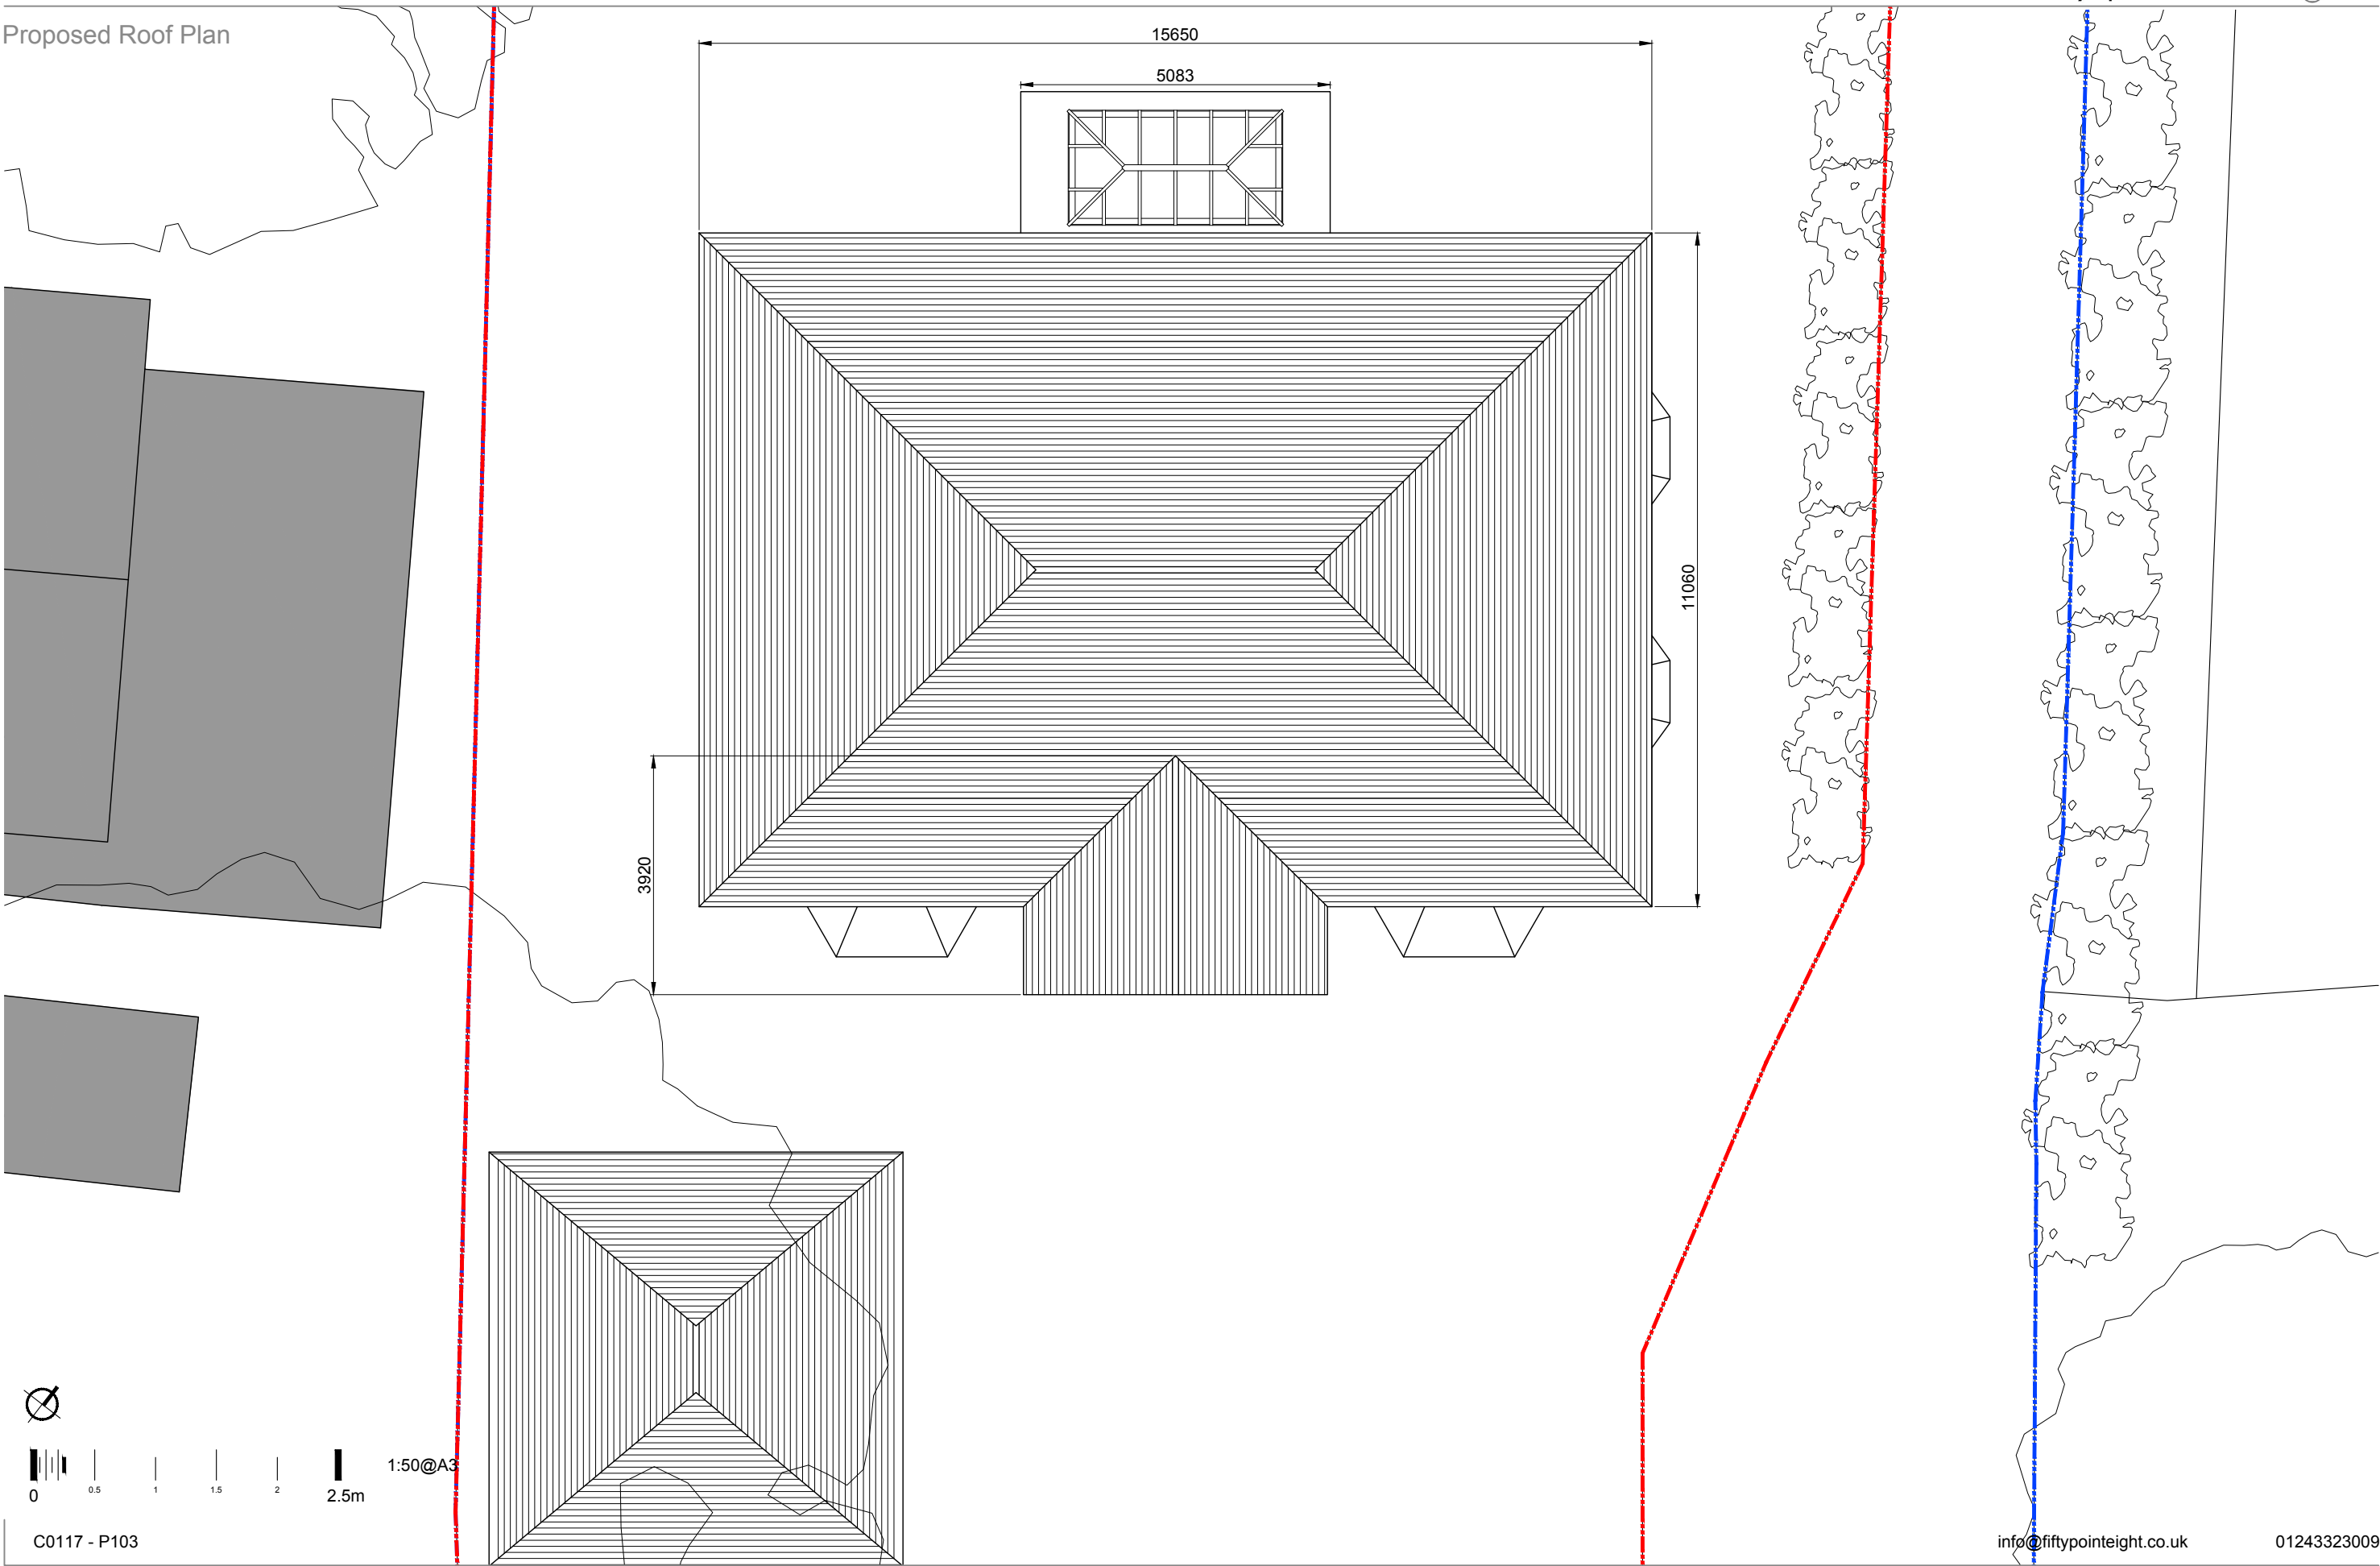

1:50@A3