A0

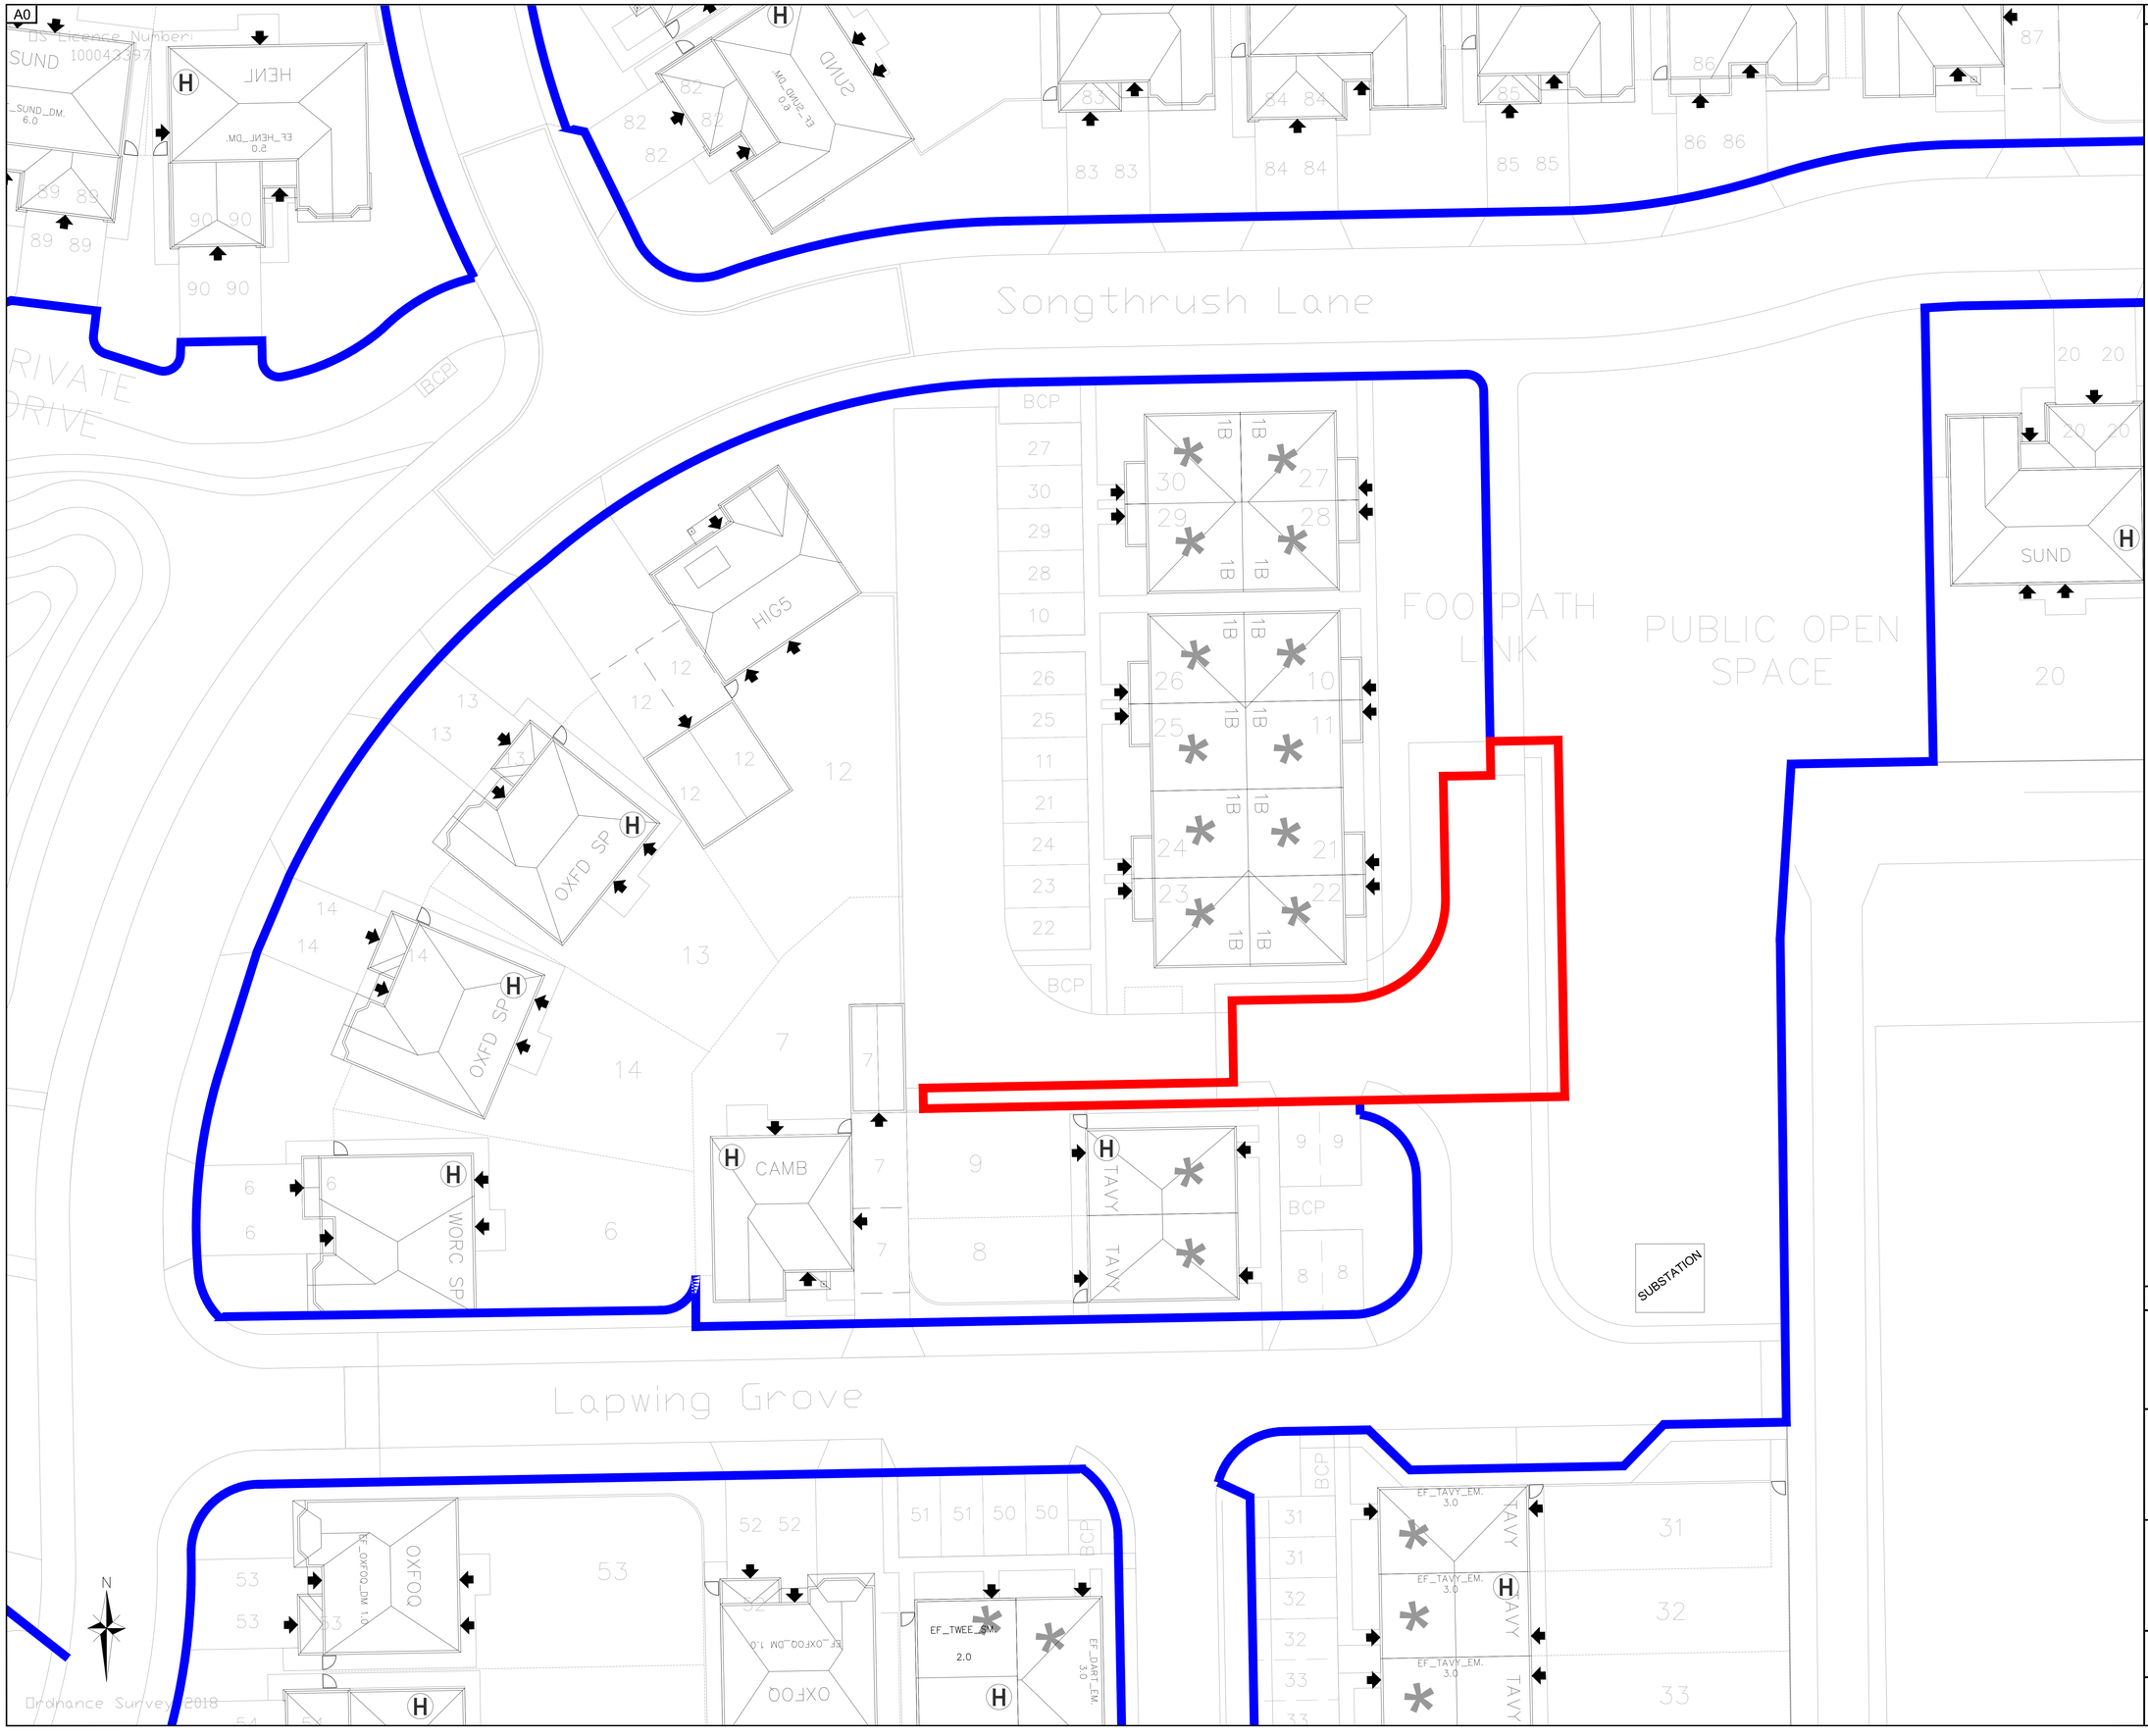

Key

- Land In Redrow's Ownership
- Application Boundary

0m 10m 20m

REV	DESCRIPTION	DATE	AUTHOR	CHK'D

REDROW HOMES Southern Counties

PROJECT

Ashdown Vale
Barnham

DRAWING

Bin and Cycle Store
Location Plan

SCALE	DATE	AUTHOR	CHECKED
1:1250 @ A0	Feb 2020	DB	-

JOB NO.	DRAWING NO.	REV
7430	-	-