




REAR (NORTH-EAST) ELEVATION

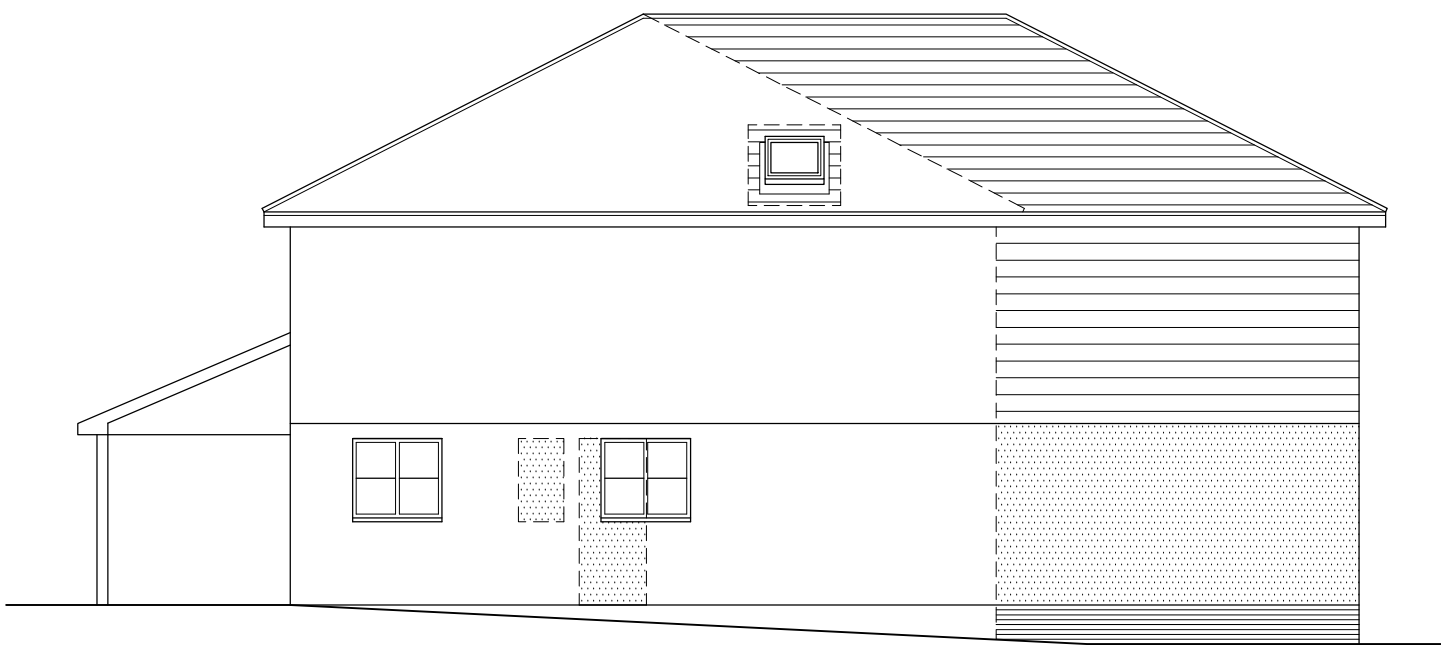

SIDE (SOUTH-WEST) ELEVATION

NOTE: MATERIAL FINISHES TO MATCH EXISTING



SIDE (NORTH-WEST) ELEVATION

REV.A – MODS 15/02/2021

FOR MR S. DOWNES		
SITE 43 ELM GROVE, BARNHAM, WEST SUSSEX. PO22 0HL		
TITLE PROPOSED ELEVATIONS		
SCALE 1:100	DRAWN AH 02/21	DRAWING NO. 05 REV A