ARUN DISTRICT COUNCIL
No. AY / 06
RECEIVED 4/1/06

ARUN DISTRICT COUNCIL.BN/1/06/ 04/01/2006

'MILESTONES' LAKE LANE, BARNHAM, NR. BOGNOR REGIS.

MR & MRS. T ANDERSON.


(GROUND FLOOR PLAN ~ AS. PROPOSED.)

SCALE 1: 50

NOVEMBER 2005 No. 63/06/01.

Clive fish
BUILDING & DESIGN CONSULTANT
CENARTH
17 NIMBUS CLOSE
BEAUMONT PARK
LITTLE HAMPTON.
WEST SUSSEX.
TEL. (01903.) 732942

DRAWN BY. ~ C.R FISH.

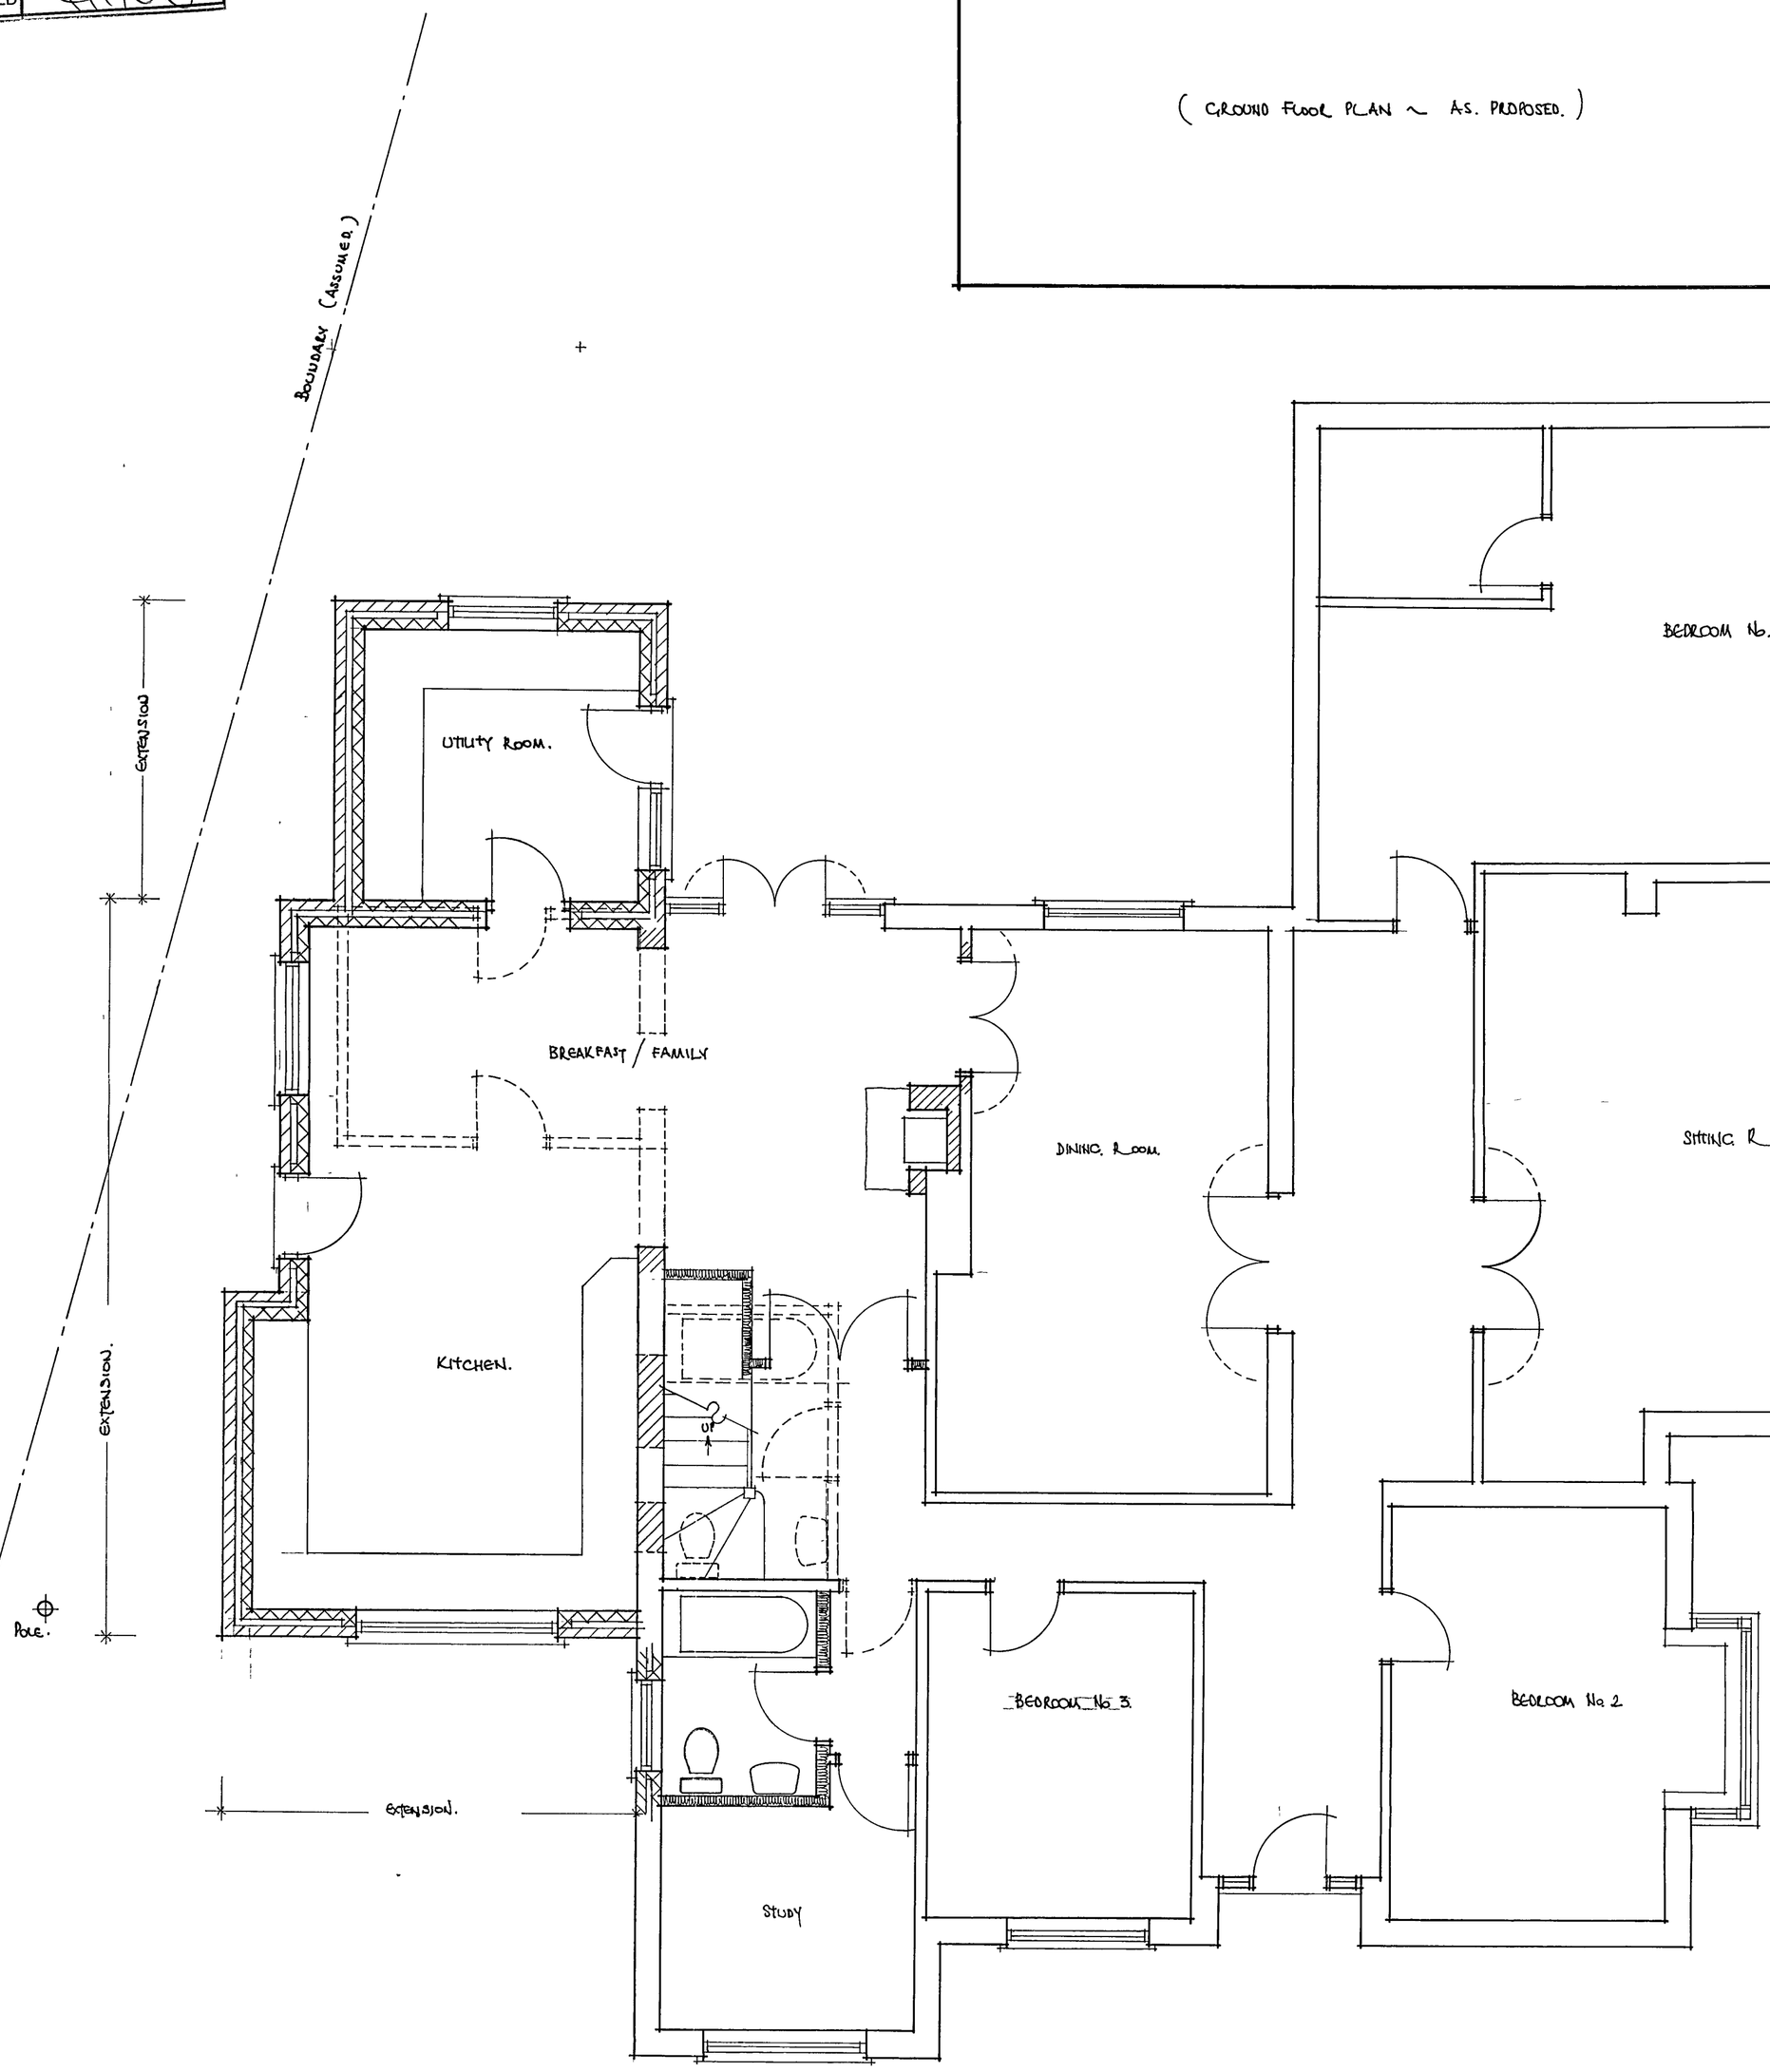

GROUND FLOOR PLAN ~ AS. PROPOSED