ARUN DISTRICT COUNCIL
No. BN/1/06
RECEIVED 4/1/06

ARUN DISTRICT COUNCIL.BN/1/06/ 04/01/2006

'MILESTONES' LAKE LANE, BARNHAM, NR. BOGNOR REGIS.

MR & MRS. T ANDERSON.


(FIRST FLOOR PLANS ~ AS PROPOSED)

SCALE 1:50

NOVEMBER 2005 No 63/06/02

Clive fish
BUILDING & DESIGN CONSULTANT
CEIARTH
17 NIMBUS CLOSE
BEAUMONT PARK
LITTLEHAMPTON
WEST SUSSEX
BN17 6RX.
TEL:- (01903) 732942.

DRAWN BY:- C.R.FISH.

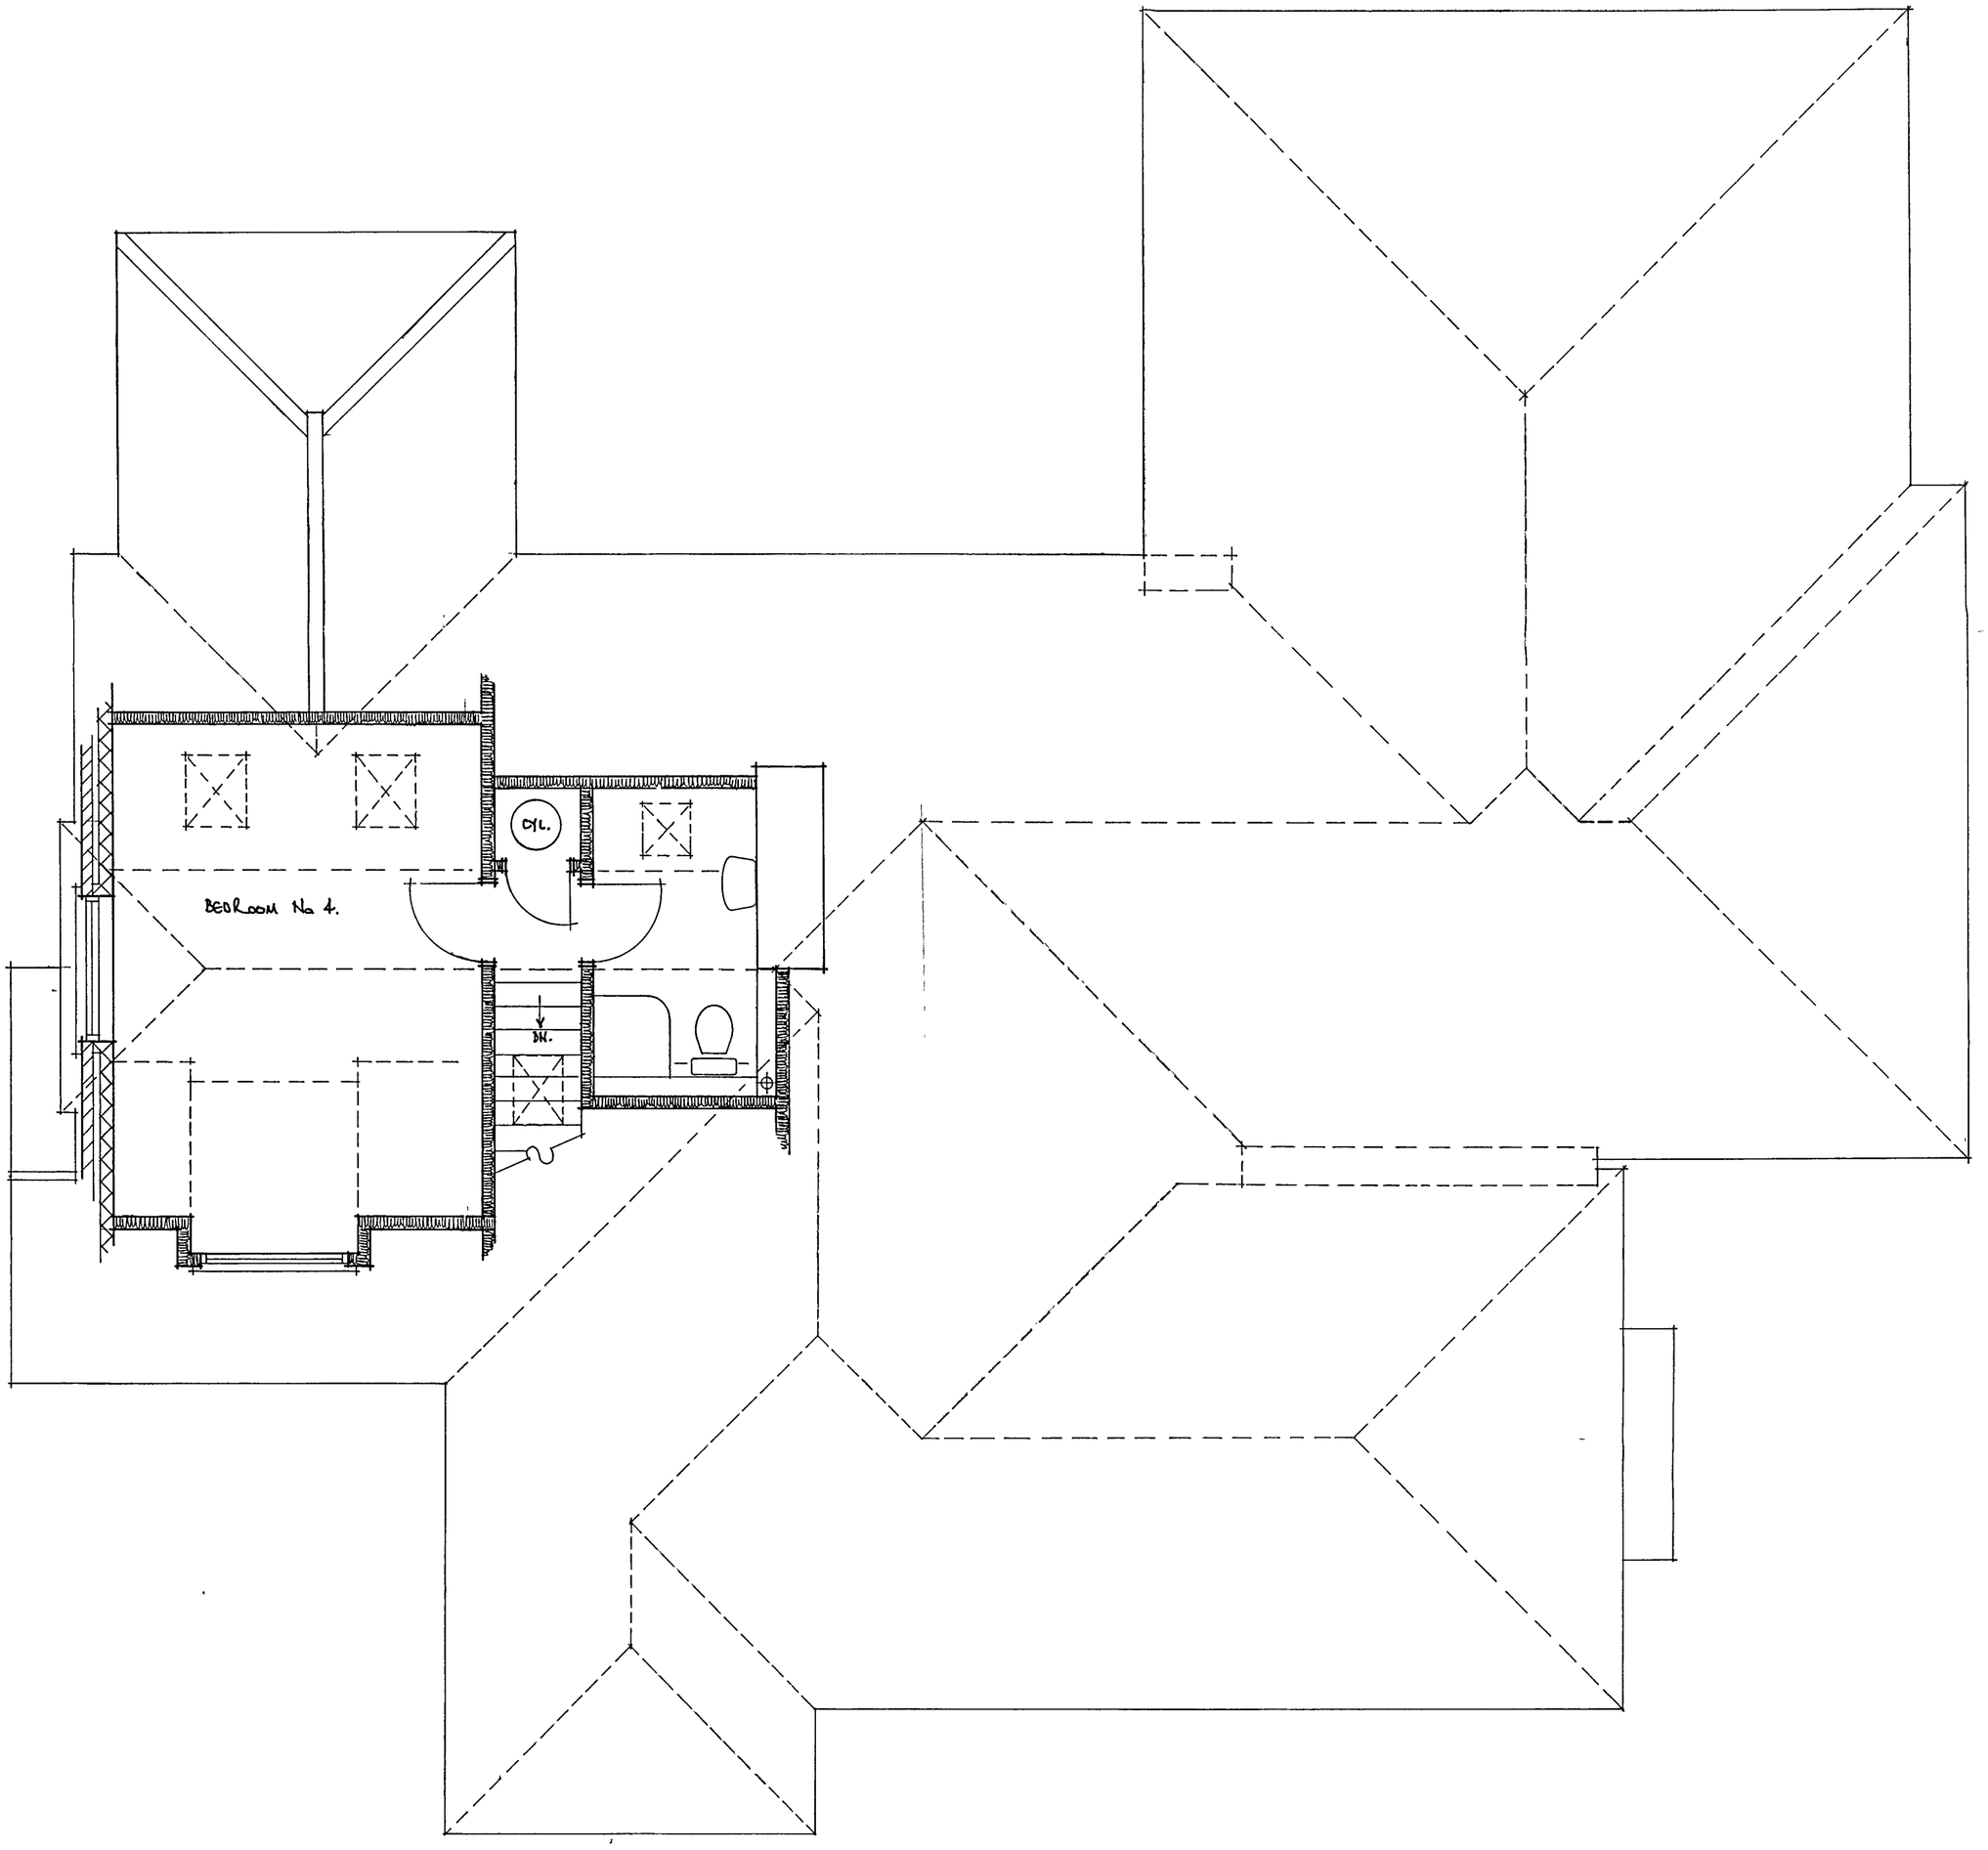

FIRST FLOOR PLAN ~ AS PROPOSED.