

Planning and Development Services
Arun District Council
Arun Civic Centre
Maltravers Road
Littlehampton
West Sussex
BN17 5LF

Developer Services
Southern Water
Sparrowgrove House
Sparrowgrove
Otterbourne
Hampshire
SO21 2SW

Tel: 0330 303 0119

Email: developerservices@southernwater.co.uk

Your Ref

BN/1/15/PL

Our Ref

PLAN-008808

Date

23/02/2015

Dear Sir

Proposal: Continuance of use without compliance with condition No. 2 imposed under planning reference BN/67/06/ relating to the replacement of former agricultural buildings with 4 No. holiday cottages.
Site: Highground Orchards, Highground Lane, Barnham, PO22 0BT.
BN/1/15/PL


Thank you for your letter of 29/01/2015.

Southern Water have no comments to make in respect of the above variation of condition application submitted.

Yours sincerely


Developer Services

SOUTHERN WATER

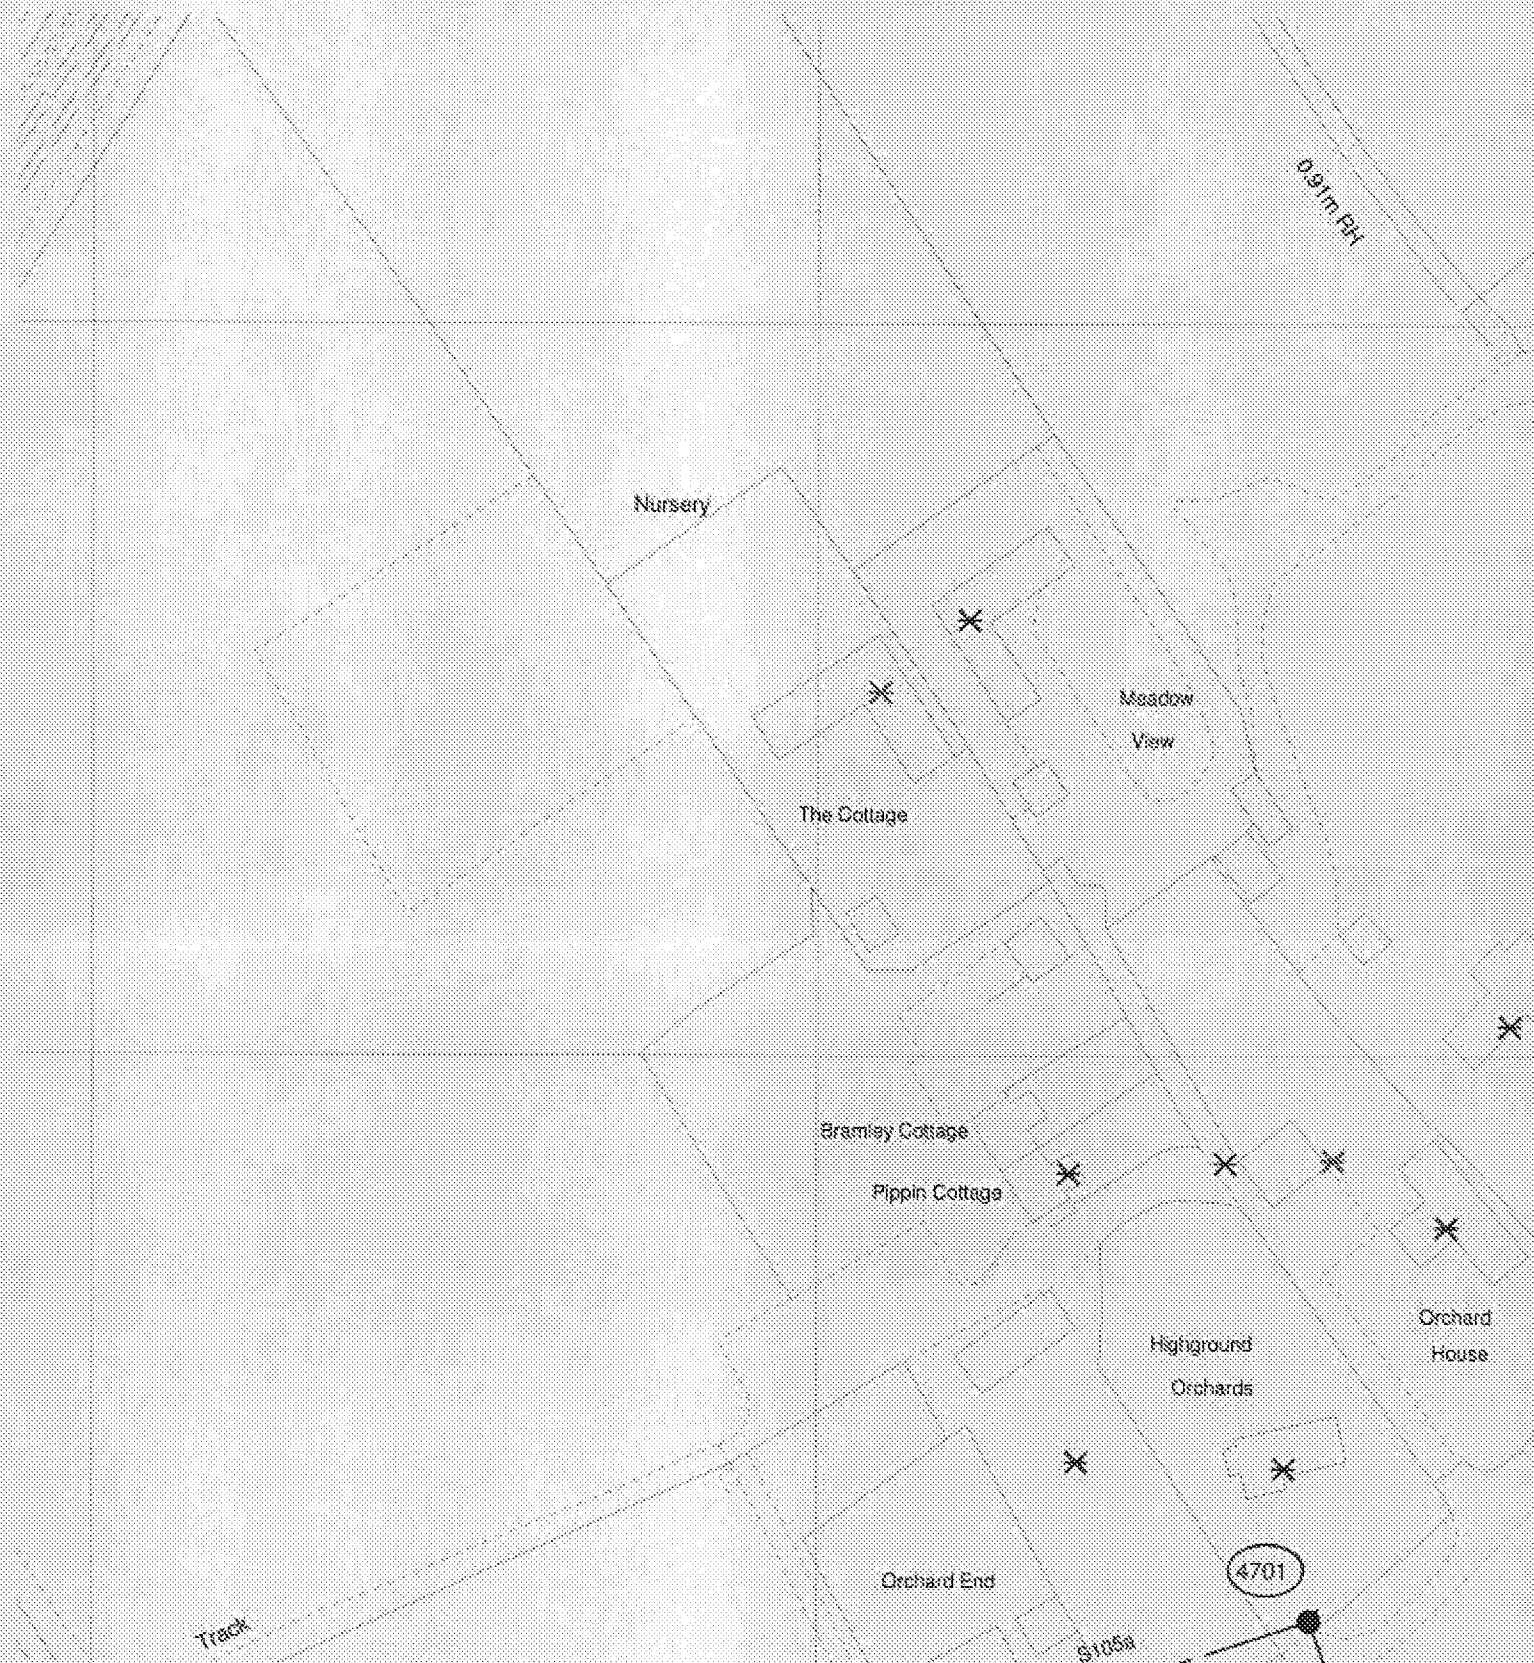

The positions of pipes shown on this plan are believed to be correct, but Southern Water Services Ltd accepts no responsibility in the event of inaccuracy. The actual positions should be determined on site.

Based upon Ordnance Survey Digital Data with the permission of the controller of H.M.S.F. Crown Copyright Reserved Licence No. WT 2882/80

O.S. REF: SU9503NW

Scale: 1:1000

Screen Print

WARNING: BAC pipes are constructed of Bonded Asbestos Cement

WARNING: Unknown (UNK) materials may include Bonded Asbestos Cement



Printed By: banuh

Date: 23-2-2015

Southern Water MapGuide Browser

Requested By:

