

GENERAL NOTES

- THIS DRAWING IS INTENDED TO BE VIEWED IN COMBINATION WITH ALL RELEVANT ARCHITECTS, ENGINEERS, SERVICES AND SPECIALIST DRAWINGS AND SPECIFICATION.
- ANY VARIATIONS OR DISCREPANCIES BETWEEN THESE DRAWINGS IN TERMS OF DIMENSIONS OR DETAILS SHOULD BE DRAWN TO THE ATTENTION OF THE ARCHITECT AND/OR THE ENGINEER FOR CLARIFICATION.
- PAUL BASHAM ASSOCIATES ACCEPTS NO RESPONSIBILITY FOR THE ACCURACY OF BACKGROUND INFORMATION PRODUCED BY THIRD PARTIES – THIS MUST BE TREATED AS INDICATIVE ONLY.
- ALL DIMENSIONS AND LEVELS ARE IN METRES. DO NOT SCALE THIS DRAWING, PRINT, PLOT OR DISK.
- THIS DRAWING SHOULD ONLY BE USED FOR CONSTRUCTION IF THE PROJECT PHASE IN THE TITLE FRAME BELOW IS SHOWN AS "CONSTRUCTION". PAUL BASHAM ASSOCIATES TAKE NO RESPONSIBILITY FOR CONSTRUCTION WORKS UNDERTAKEN TO DRAWINGS WHICH ARE NOT MARKED UNDER THIS PHASE.


NOTES

- THE DETAILS SHOWN HAVE BEEN DESIGN IN ACCORDANCE WITH WSCC STANDARD DETAILS WHERE APPLICABLE
- EXACT FOUNDATION DESIGN IN ABEYANCE PENDING CBR TESTING


CARRIAGEWAY FOUNDATION REQUIREMENTS *

TYPE	SUB-BASE CBR %	CAPPING	SUB-BASE (DENSE MIX)
6F1/6F2	> 5	100	150
6F1/6F2	2.5-5	350	150
6F1/6F2	2-2.5	600	150
1	< 2	**	150


* REFERENCE FROM WSCC STANDARD DETAIL DRAWING S278/26/2010
** DESIGNER DESIGN REQUIRED IN ACCORDANCE WITH HD 15/24 OR HN 13/06

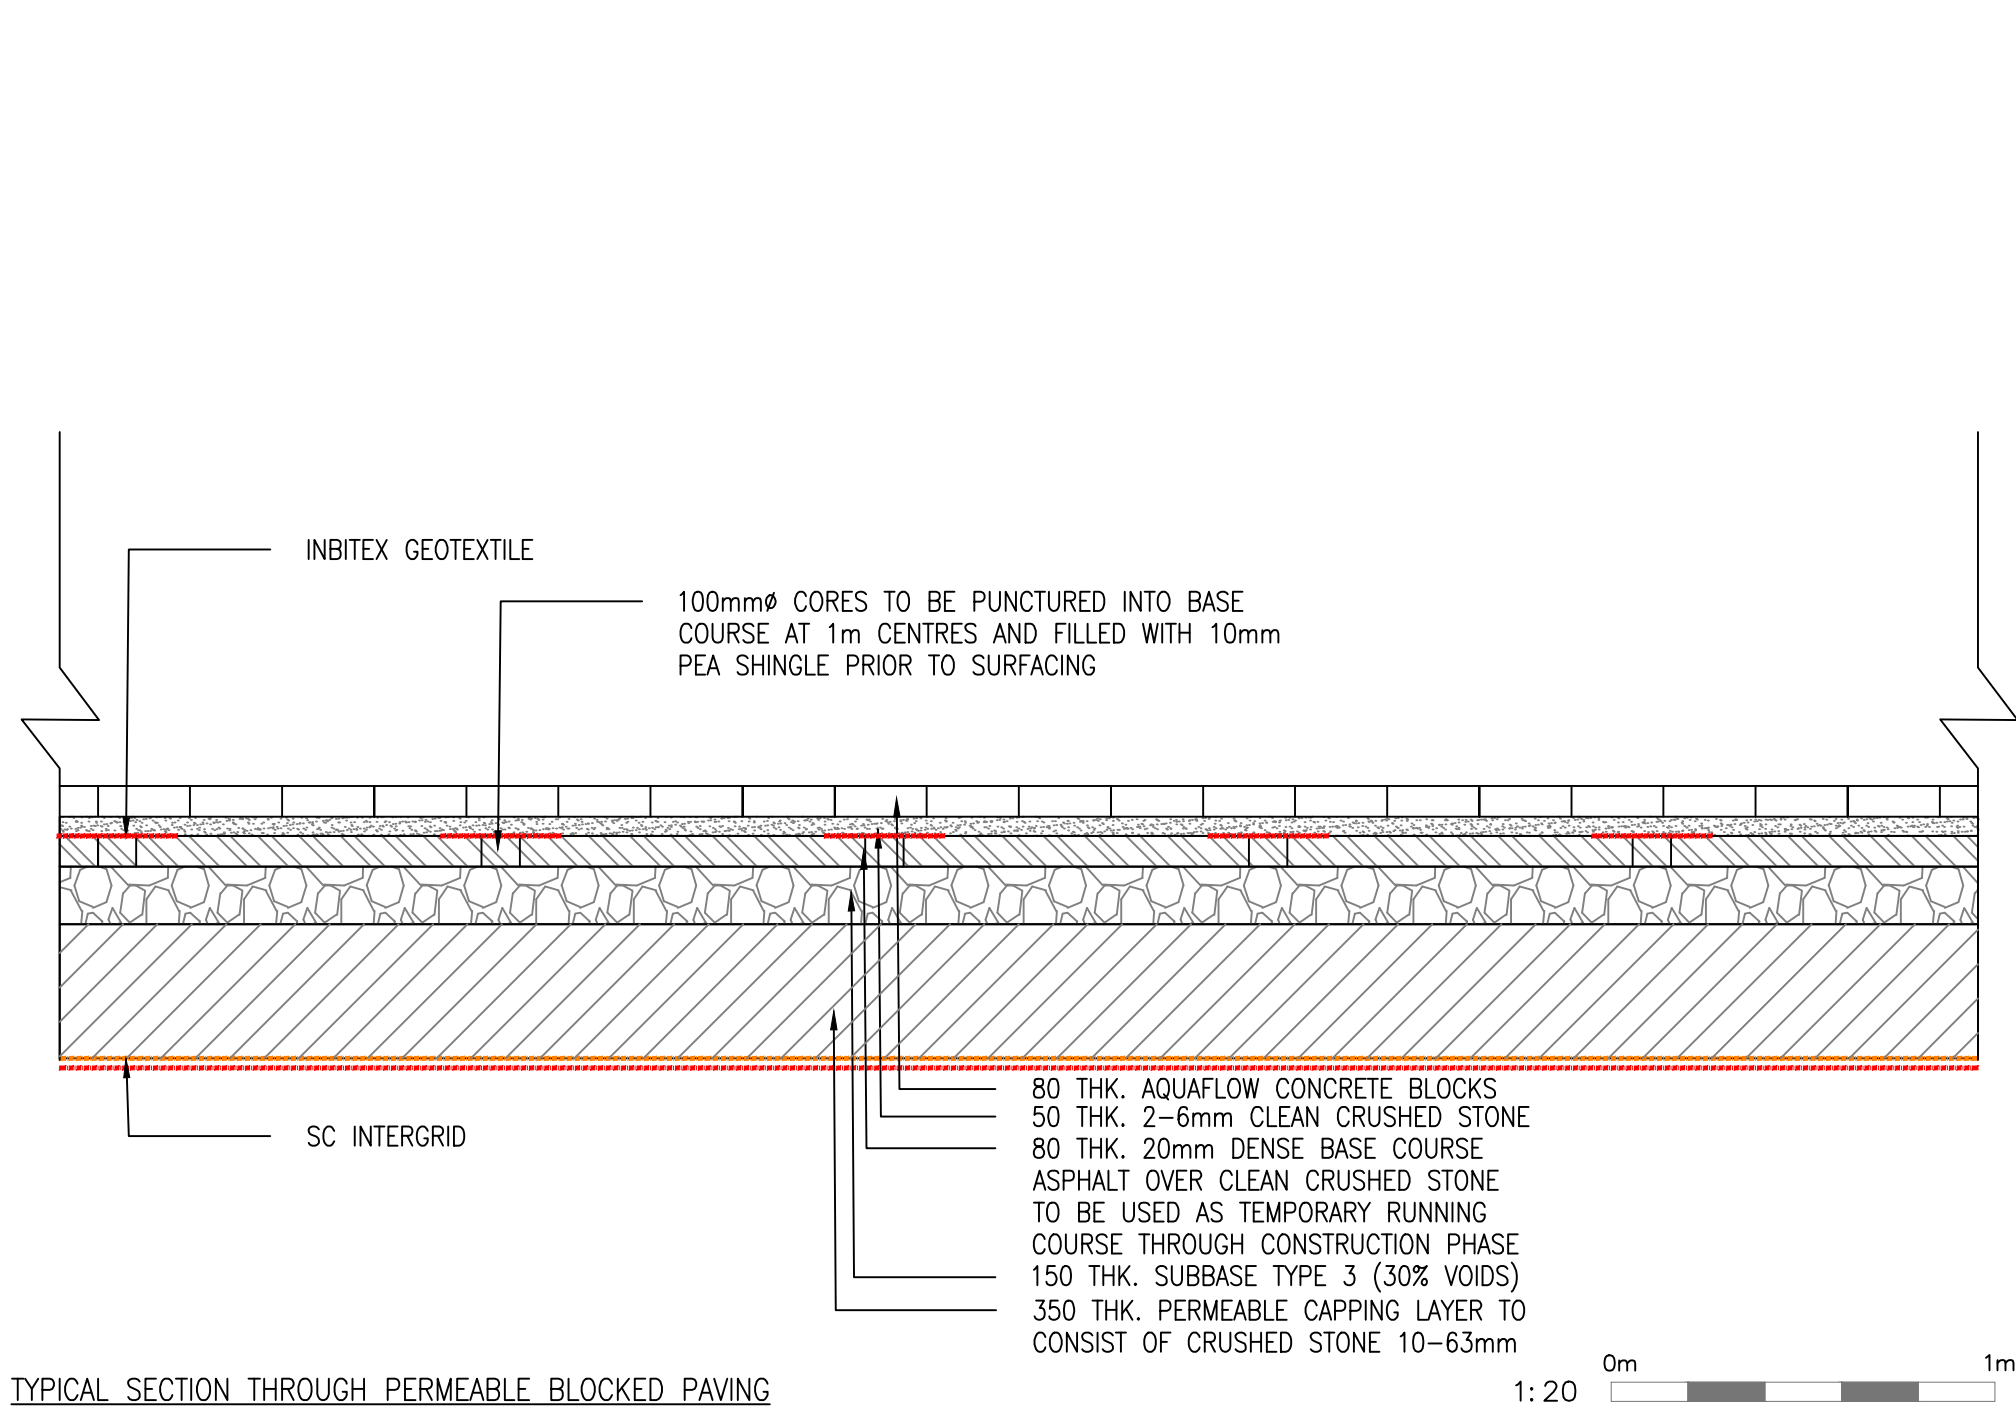


TYPICAL SECTION THROUGH PERMEABLE BLOCKED PAVING

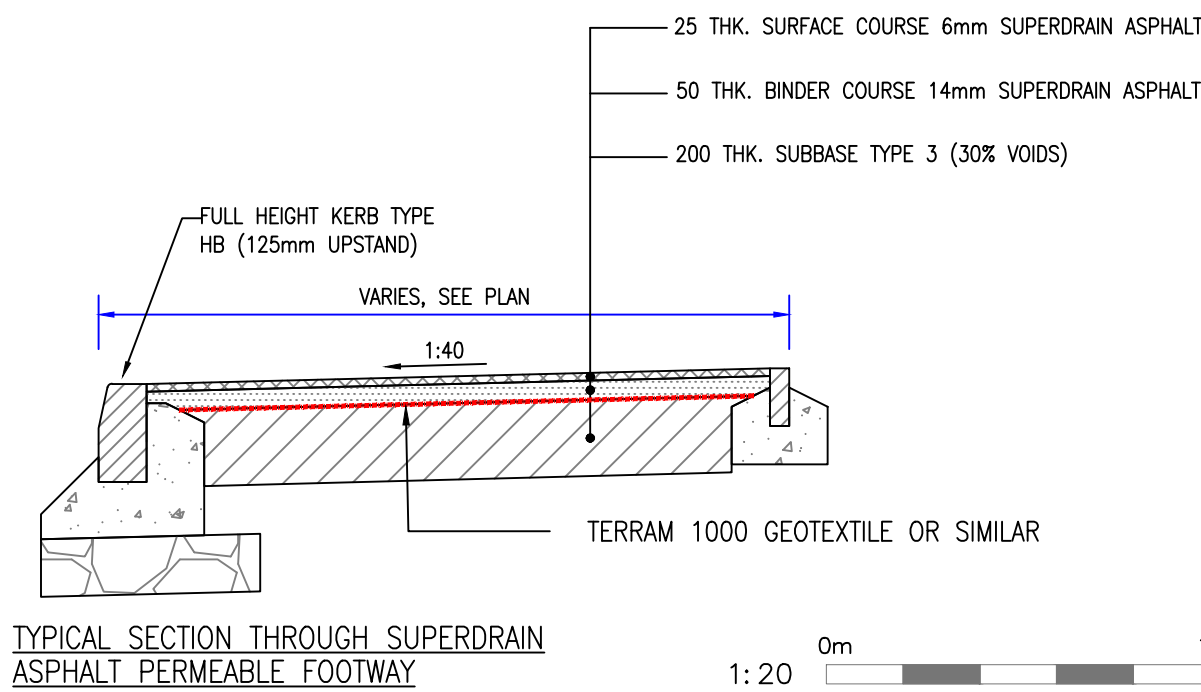


TYPICAL SECTION THROUGH SUPERDRAIN ASPHALT PERMEABLE FOOTWAY

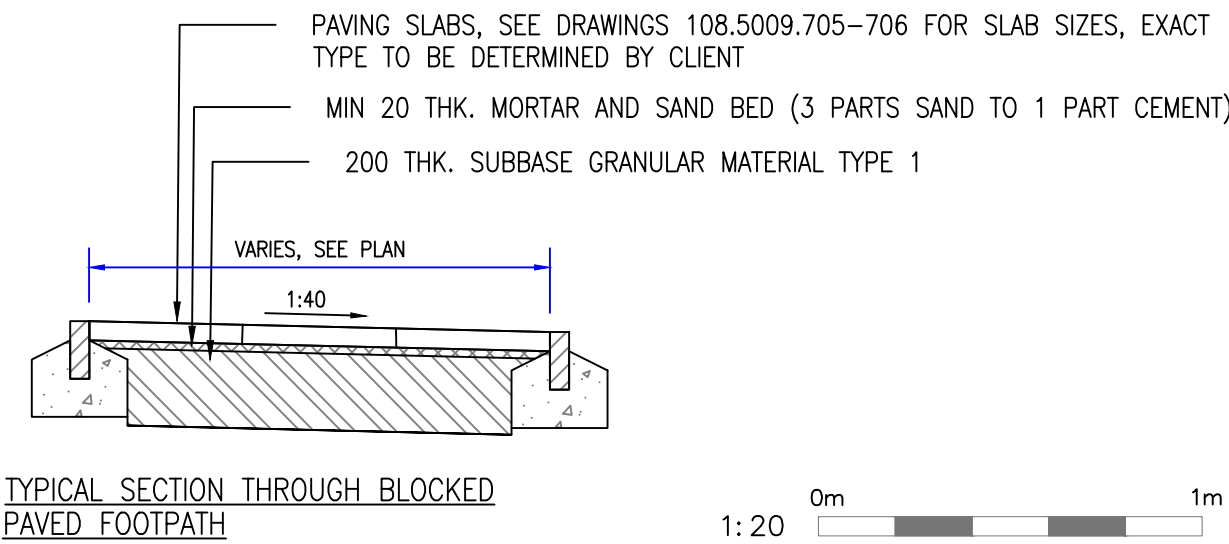



TYPICAL SECTION THROUGH BLOCKED PAVED FOOTPATH

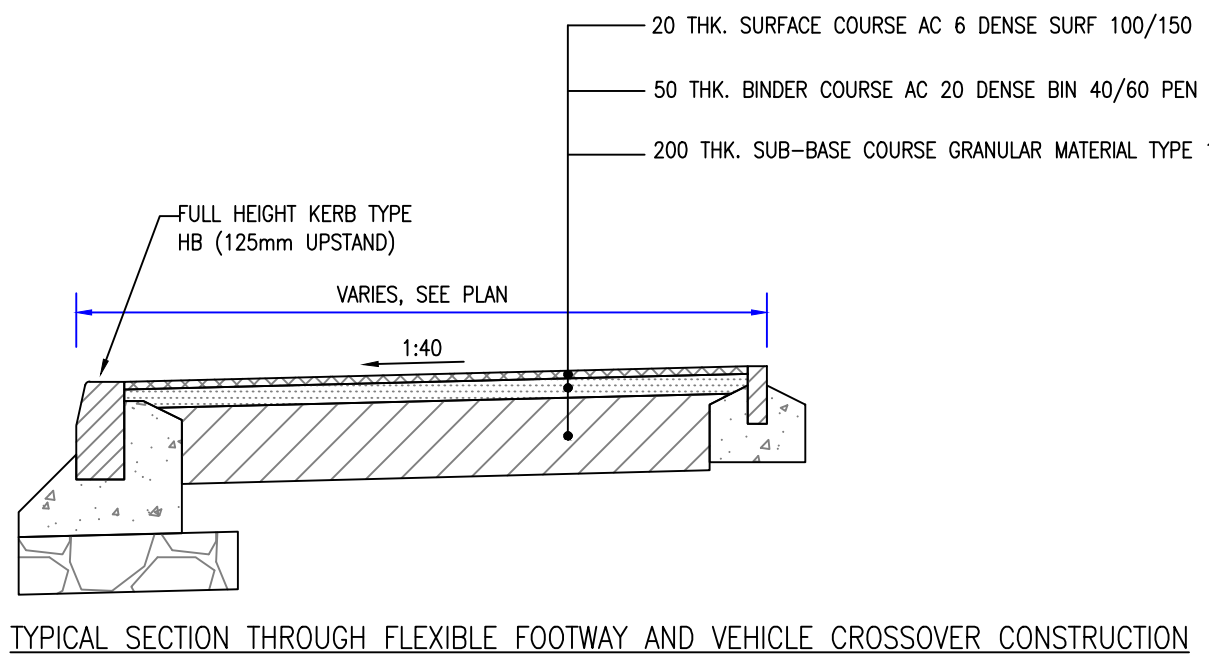


TYPICAL SECTION THROUGH FLEXIBLE FOOTWAY AND VEHICLE CROSSOVER CONSTRUCTION

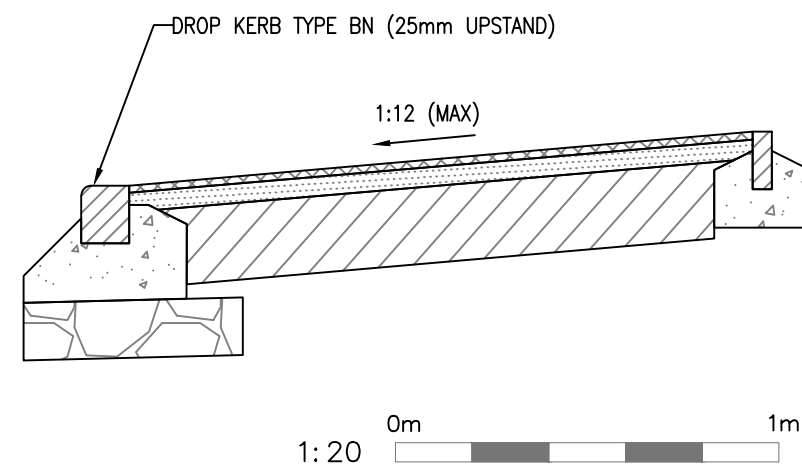

CARRIAGEWAY FLEXIBLE CONSTRUCTION – CROSSFALL (IN ACCORDANCE WITH WSCC SPECIFICATION REF:S278/38/21–F, ACCESS ROAD)

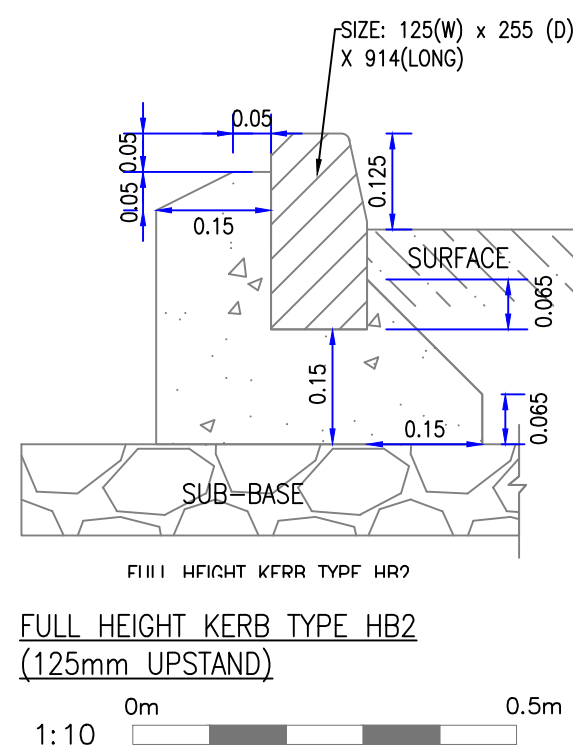
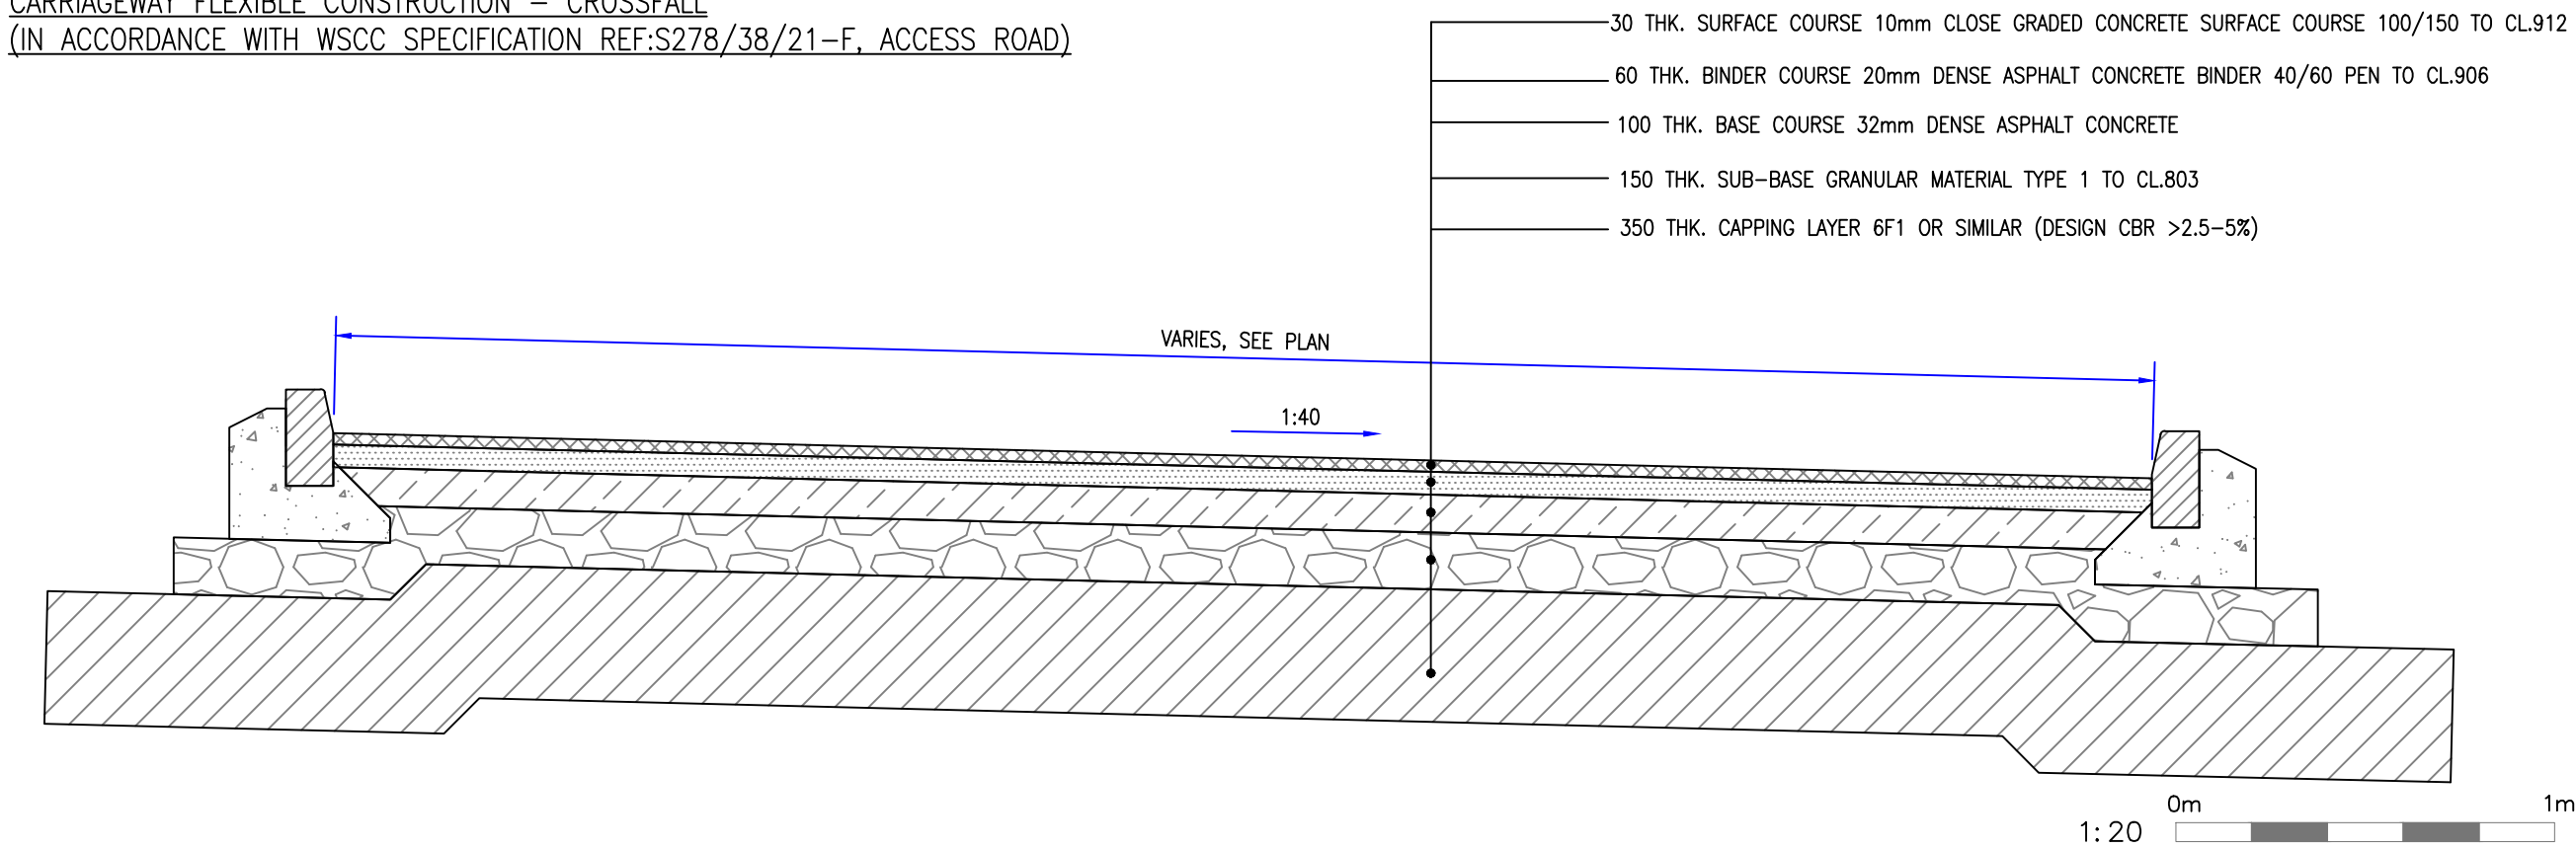


FULL HEIGHT KERB TYPE HB2 (125mm UPSTAND)

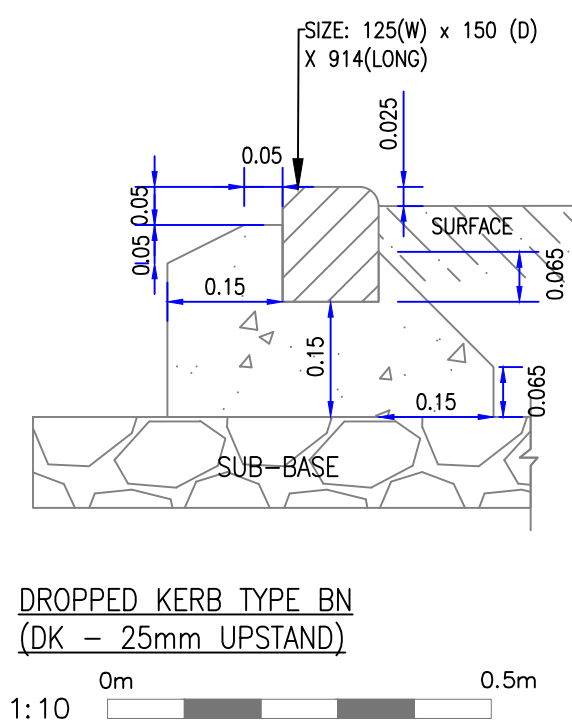


DROPPED KERB TYPE BN (DK – 25mm UPSTAND)

CARRIAGEWAY FLEXIBLE CONSTRUCTION – CROSSFALL (IN ACCORDANCE WITH WSCC SPECIFICATION REF:S278/38/21–F, ACCESS ROAD)

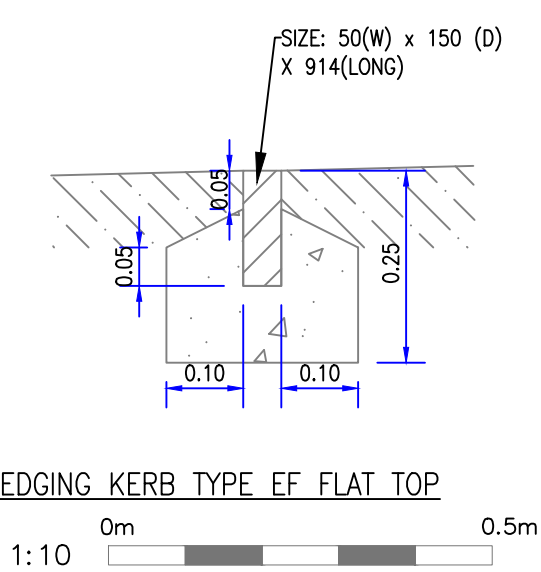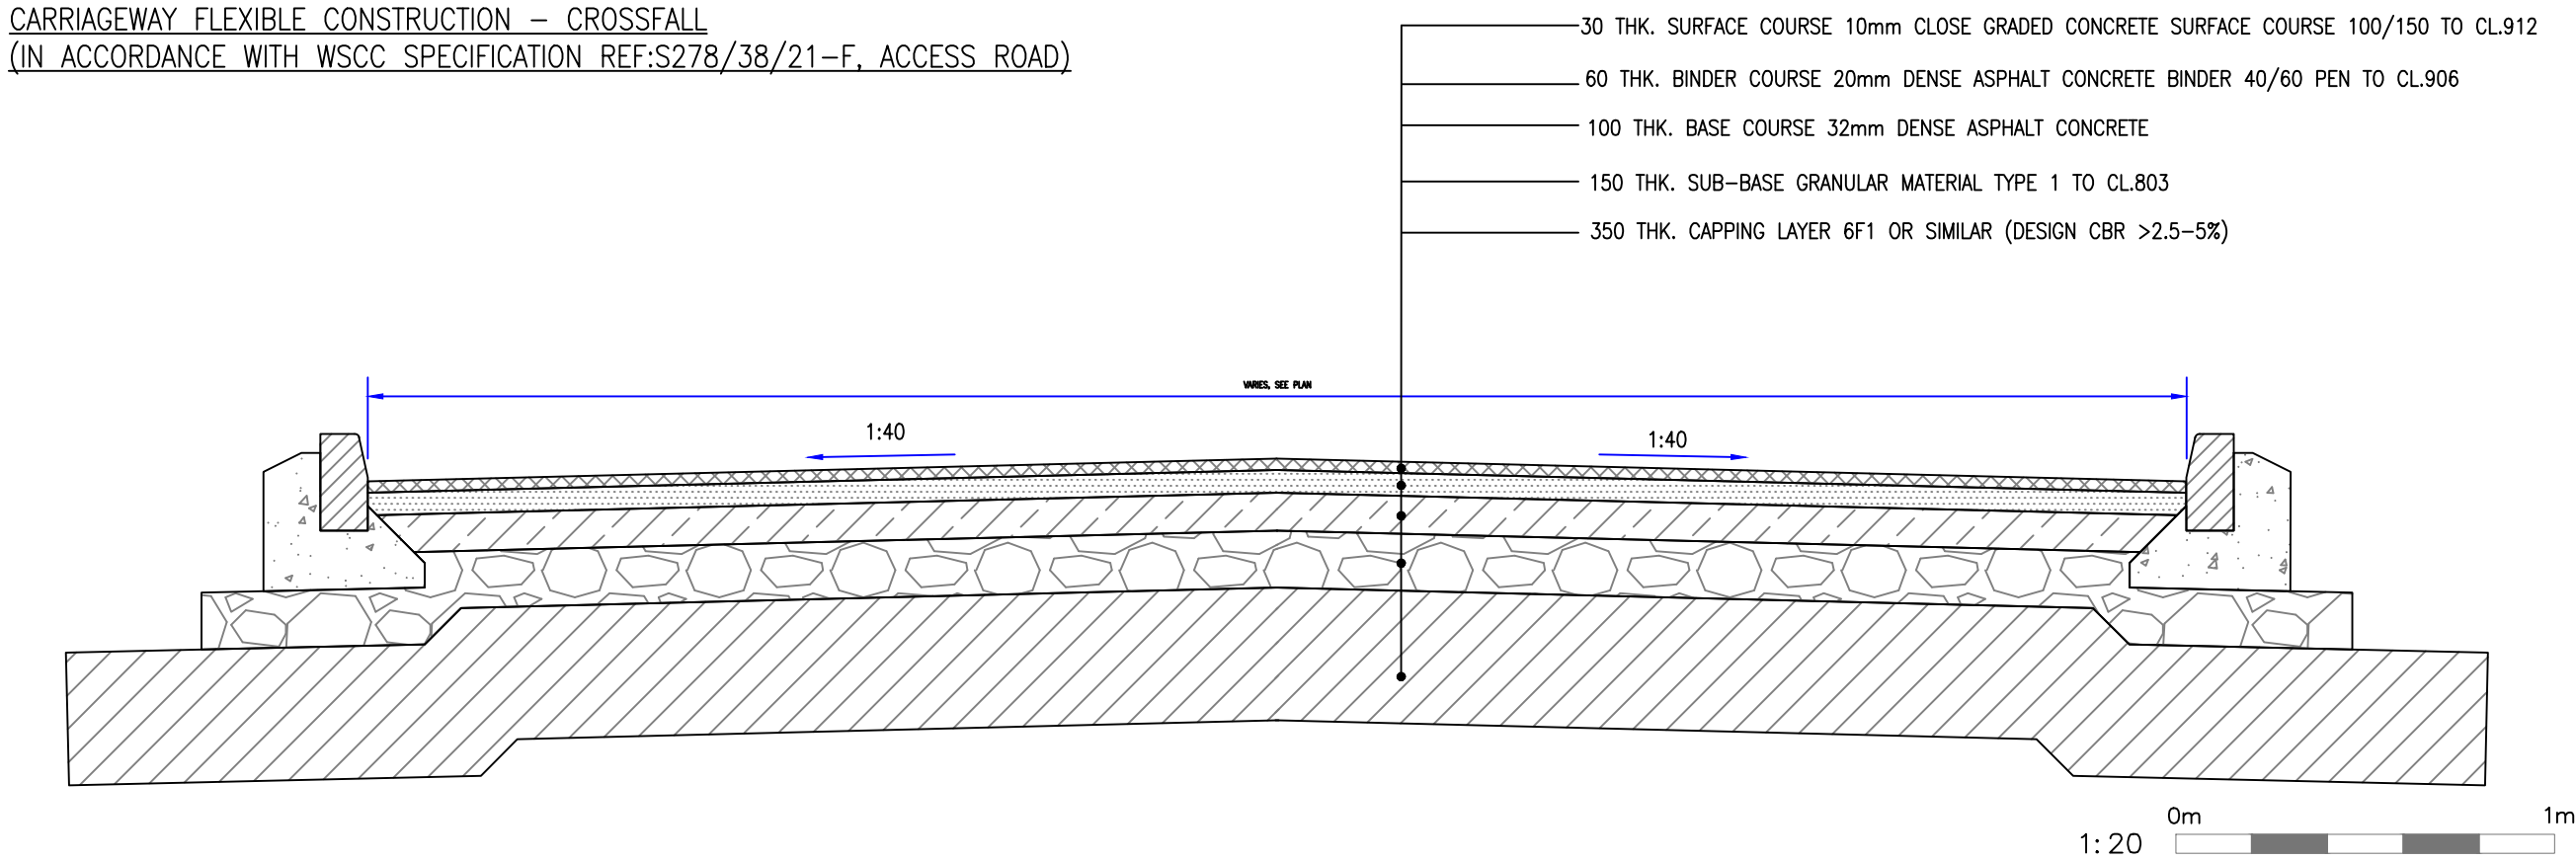

EDGING KERB TYPE EF FLAT TOP

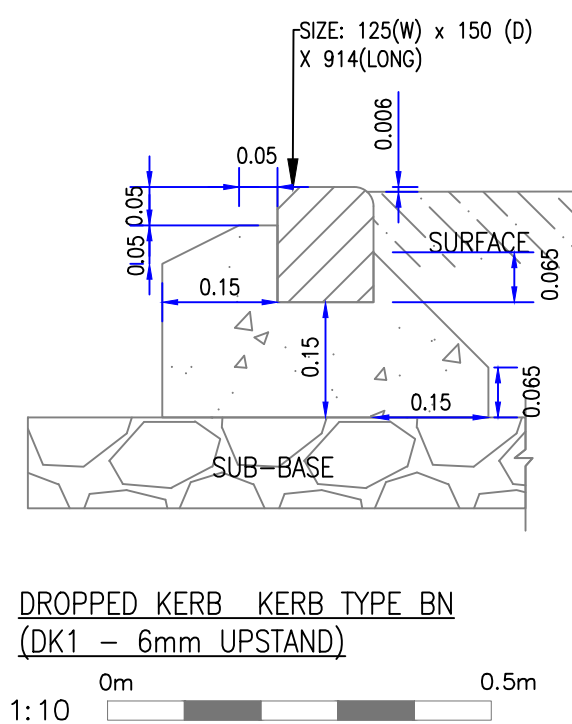

DROPPED KERB KERB TYPE BN (DK1 – 6mm UPSTAND)

FOR TENDER

A	PERMEABLE ASPHALT DETAIL REMOVED	18.08.2021	CLP	--
Rev	Description	Date	By	Chkd

 Paul Basham Associates Ltd The Botley, Camo Hall Estate, Farnham, PO16 8UT info@paulbashamassociates.com www.paulbashamassociates.com			
Client 			
Project Name FONTWELL AVENUE EASTERGATE			
Title HIGHWAY CONSTRUCTION DETAILS			
Project Phase TENDER			
Checked By RW	Checked Date 21.04.21	Drawn By RD	Drawn Date 21.04.21
Client Drawing No. -	Scale AS SHOWN (AT A1 SIZE)		
PBA Drawing No. 108.5009.751	Revision A		